
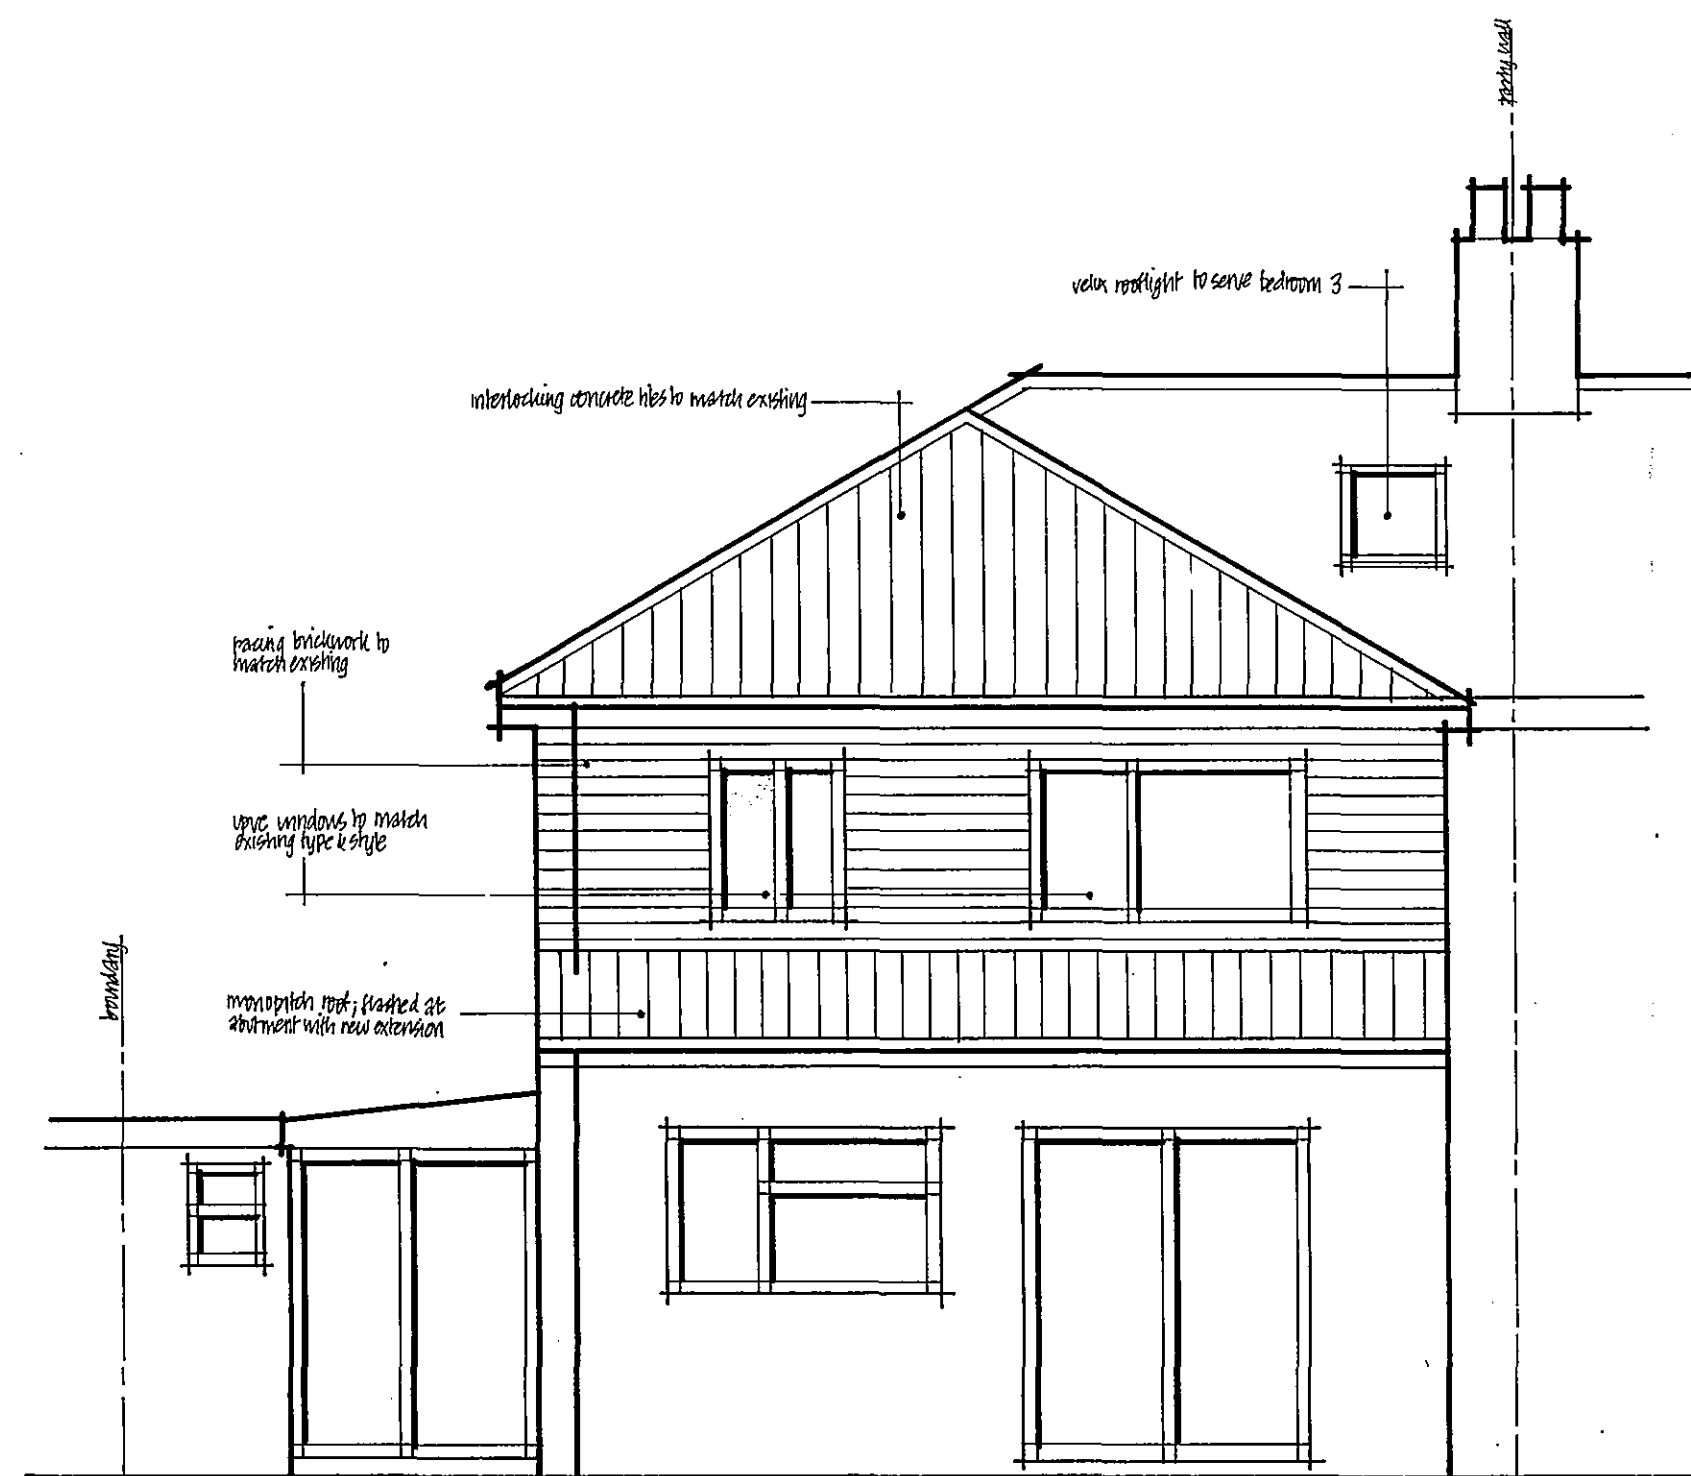
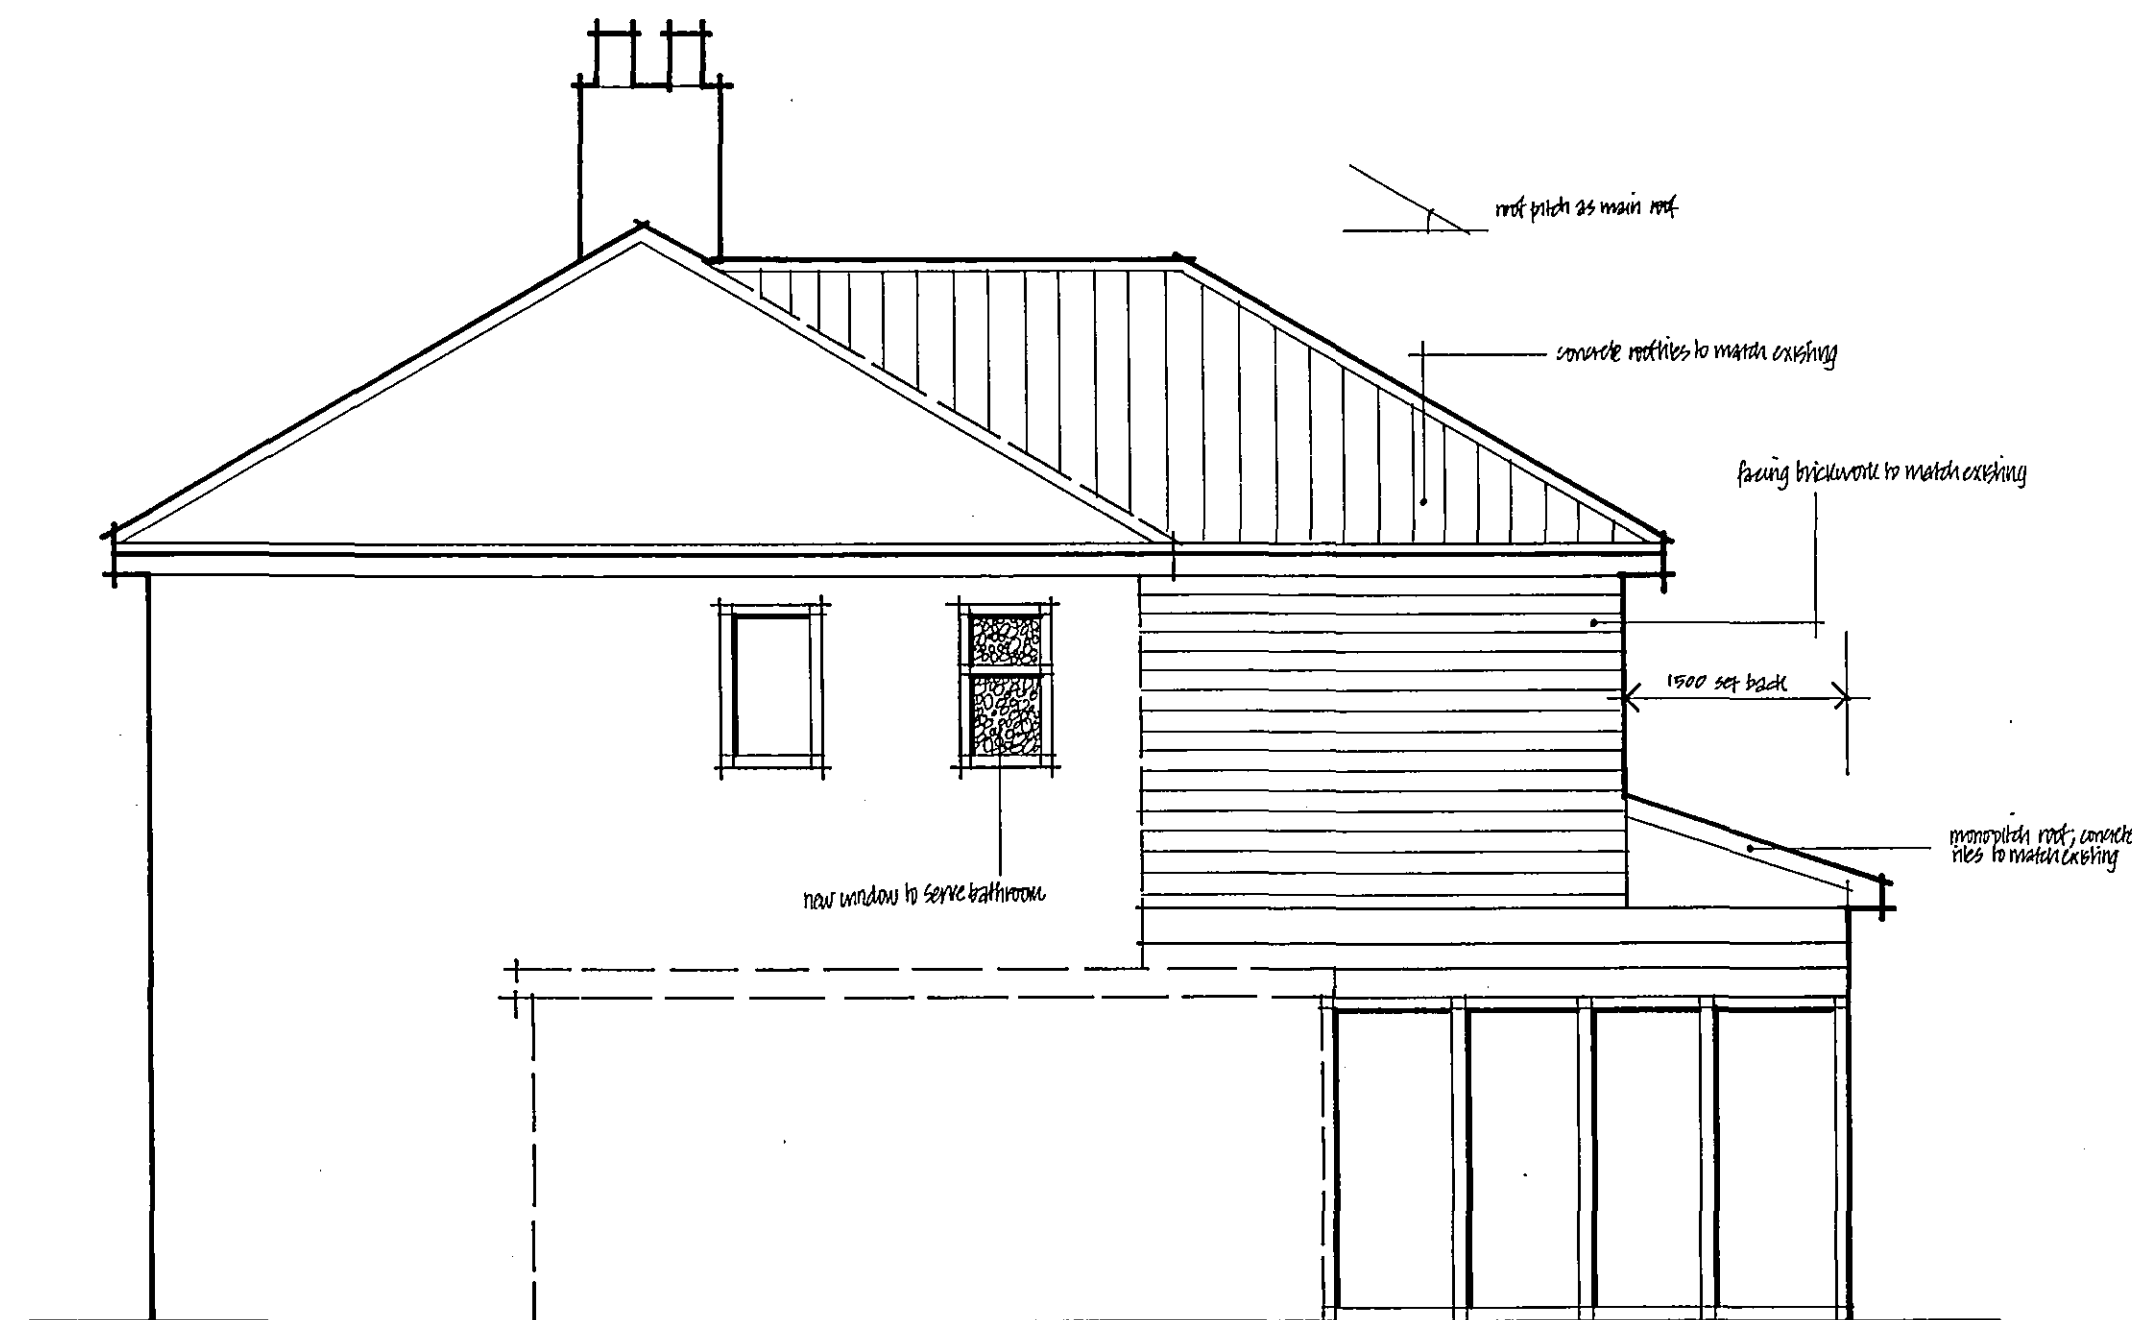
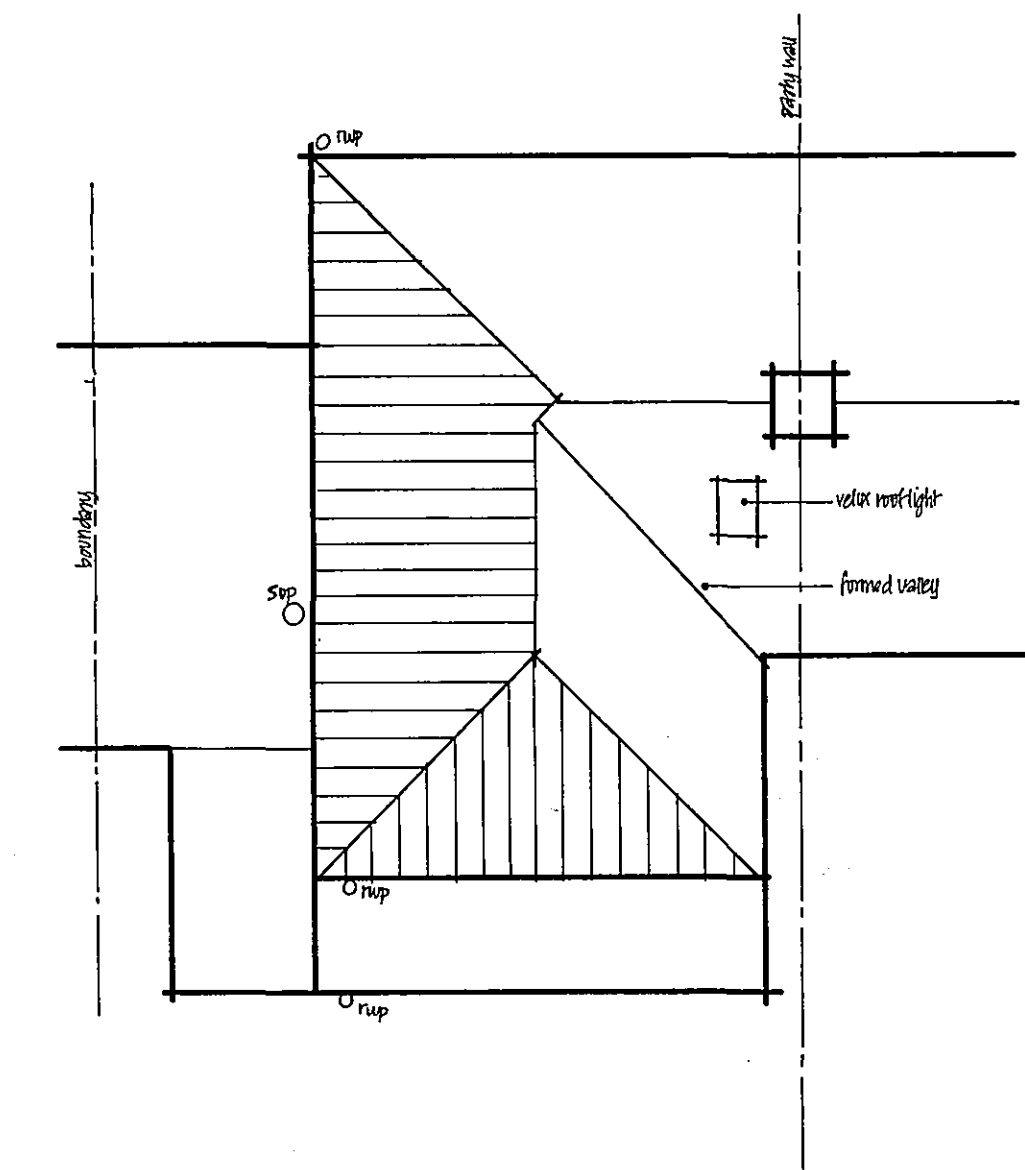
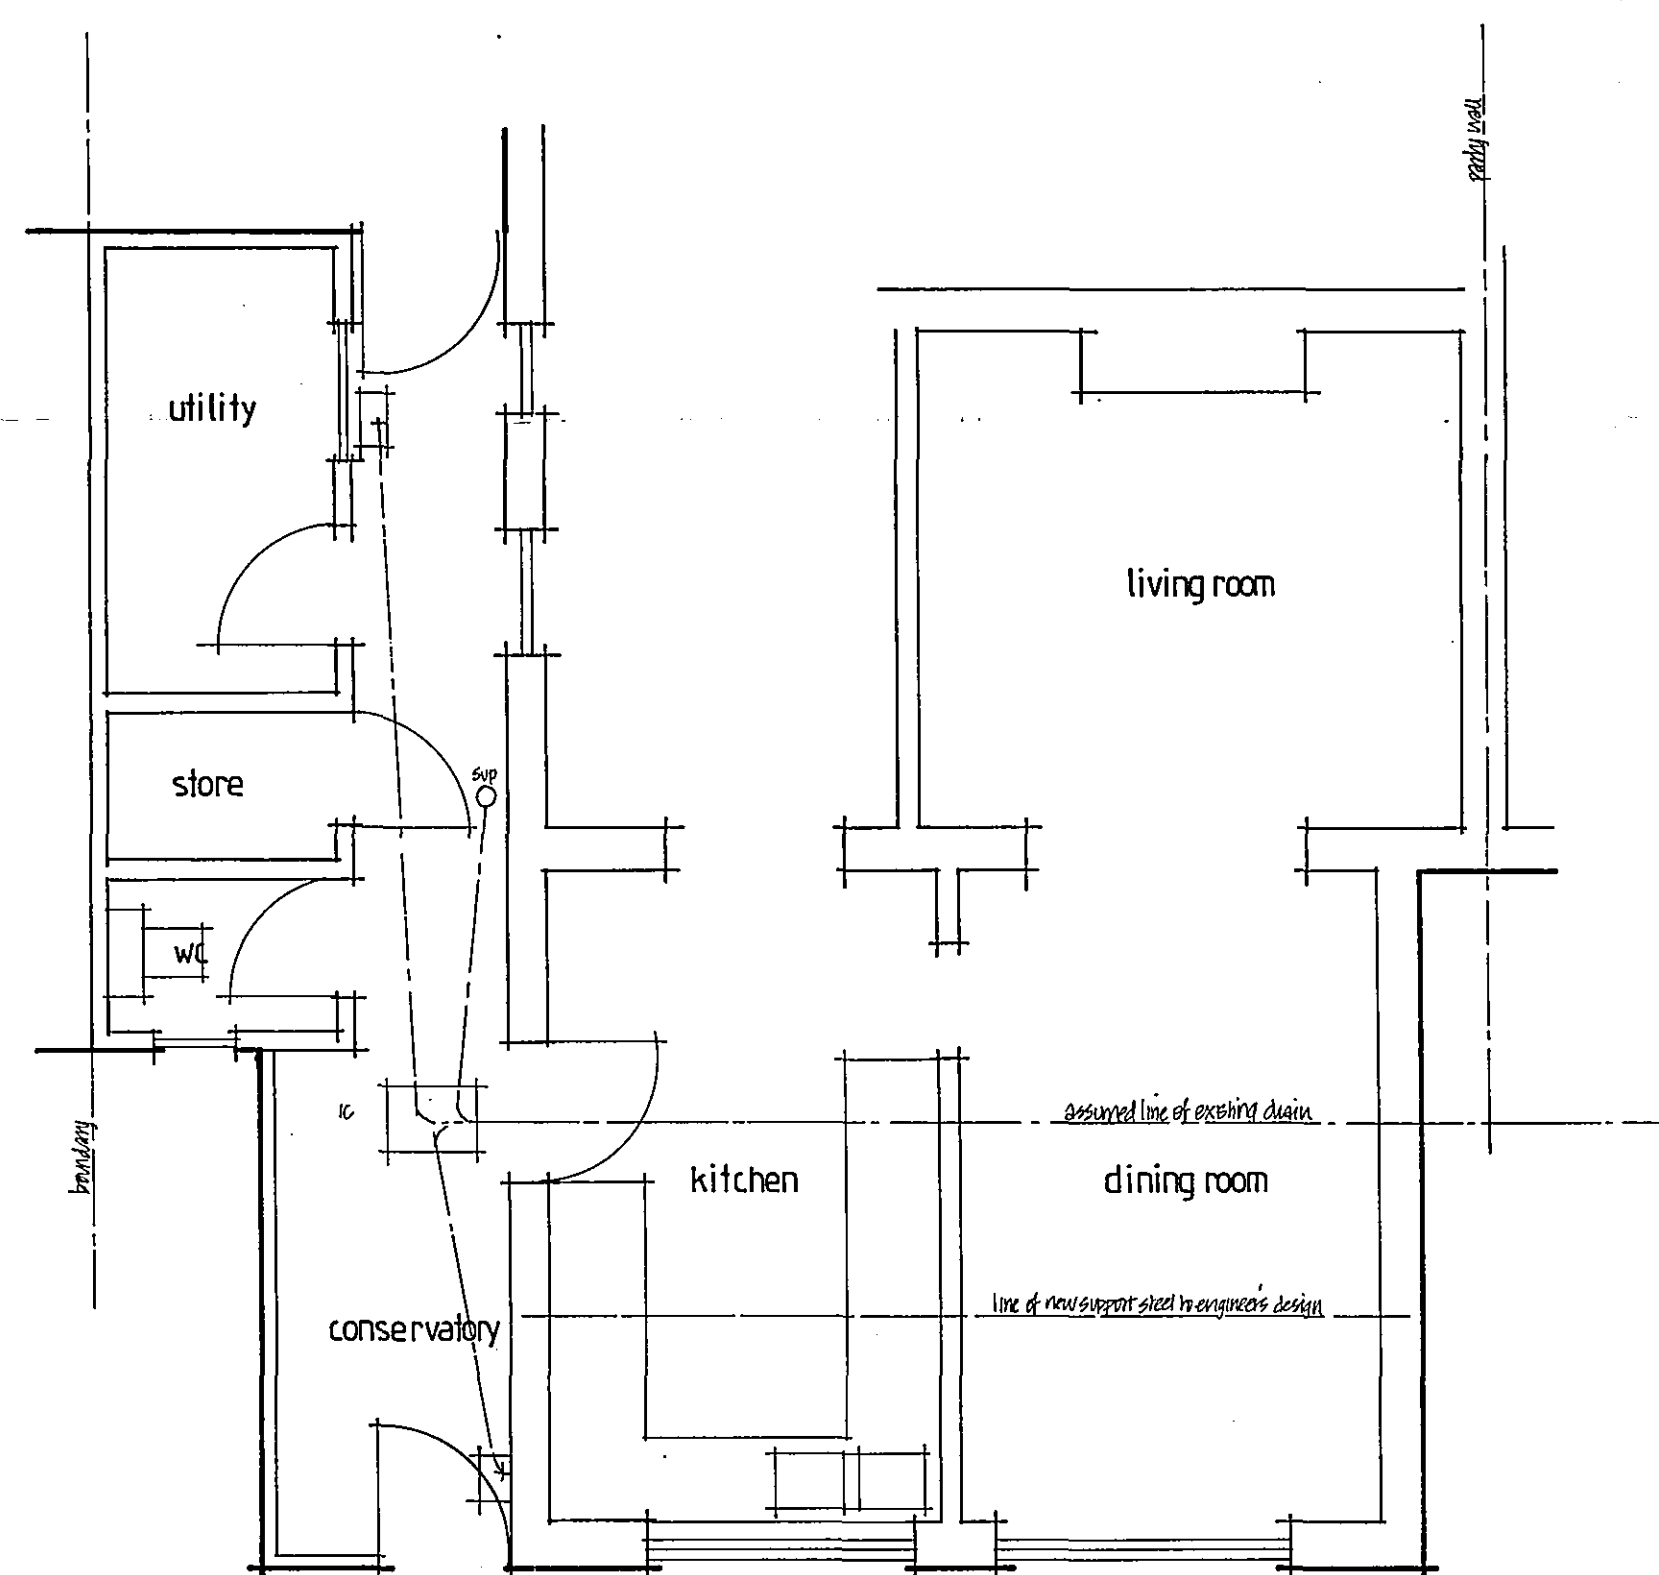


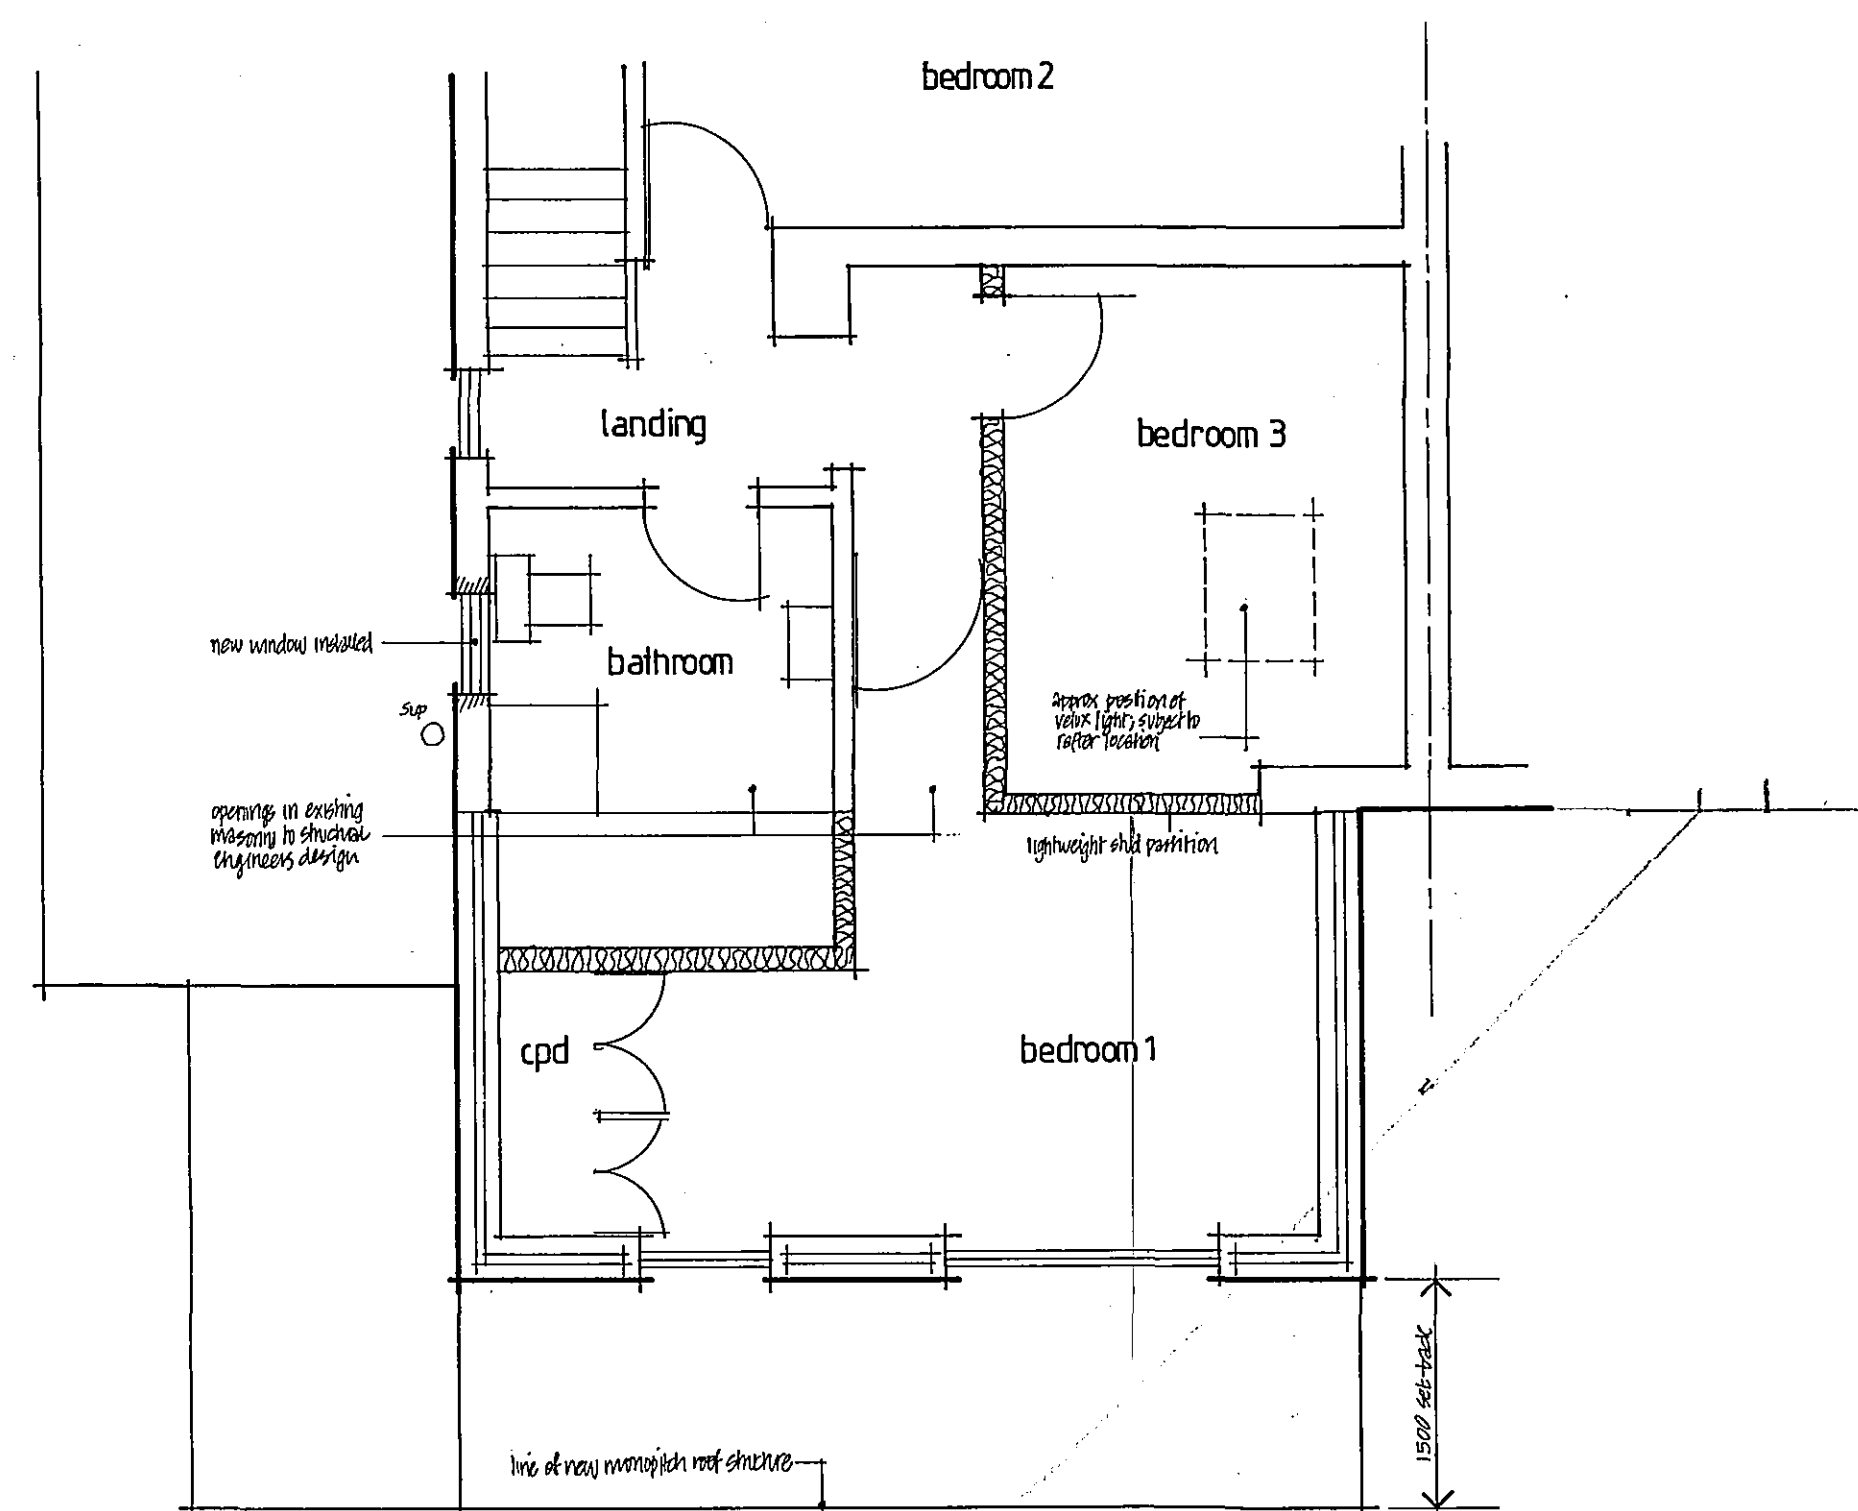

Planning & Development
21 JAN 2005
Ref: 0081/05

DETERMINED
PLAN

DETERMINED
PLAN

Robert Smith BSc.(Hons)
Planning Services
 42 Foster Road Riverside Peterborough
 ☎ 01733 561116
 robertsmithplanningservices@ntlworld.com

Project
Proposed Rear Extension
38 Alderlands Close, Crowland
Drawing
Plans & Elevations as Proposed

Scale
1:50

Date
January 2005