



37 Alderlands Close, Crowland




rear elevation

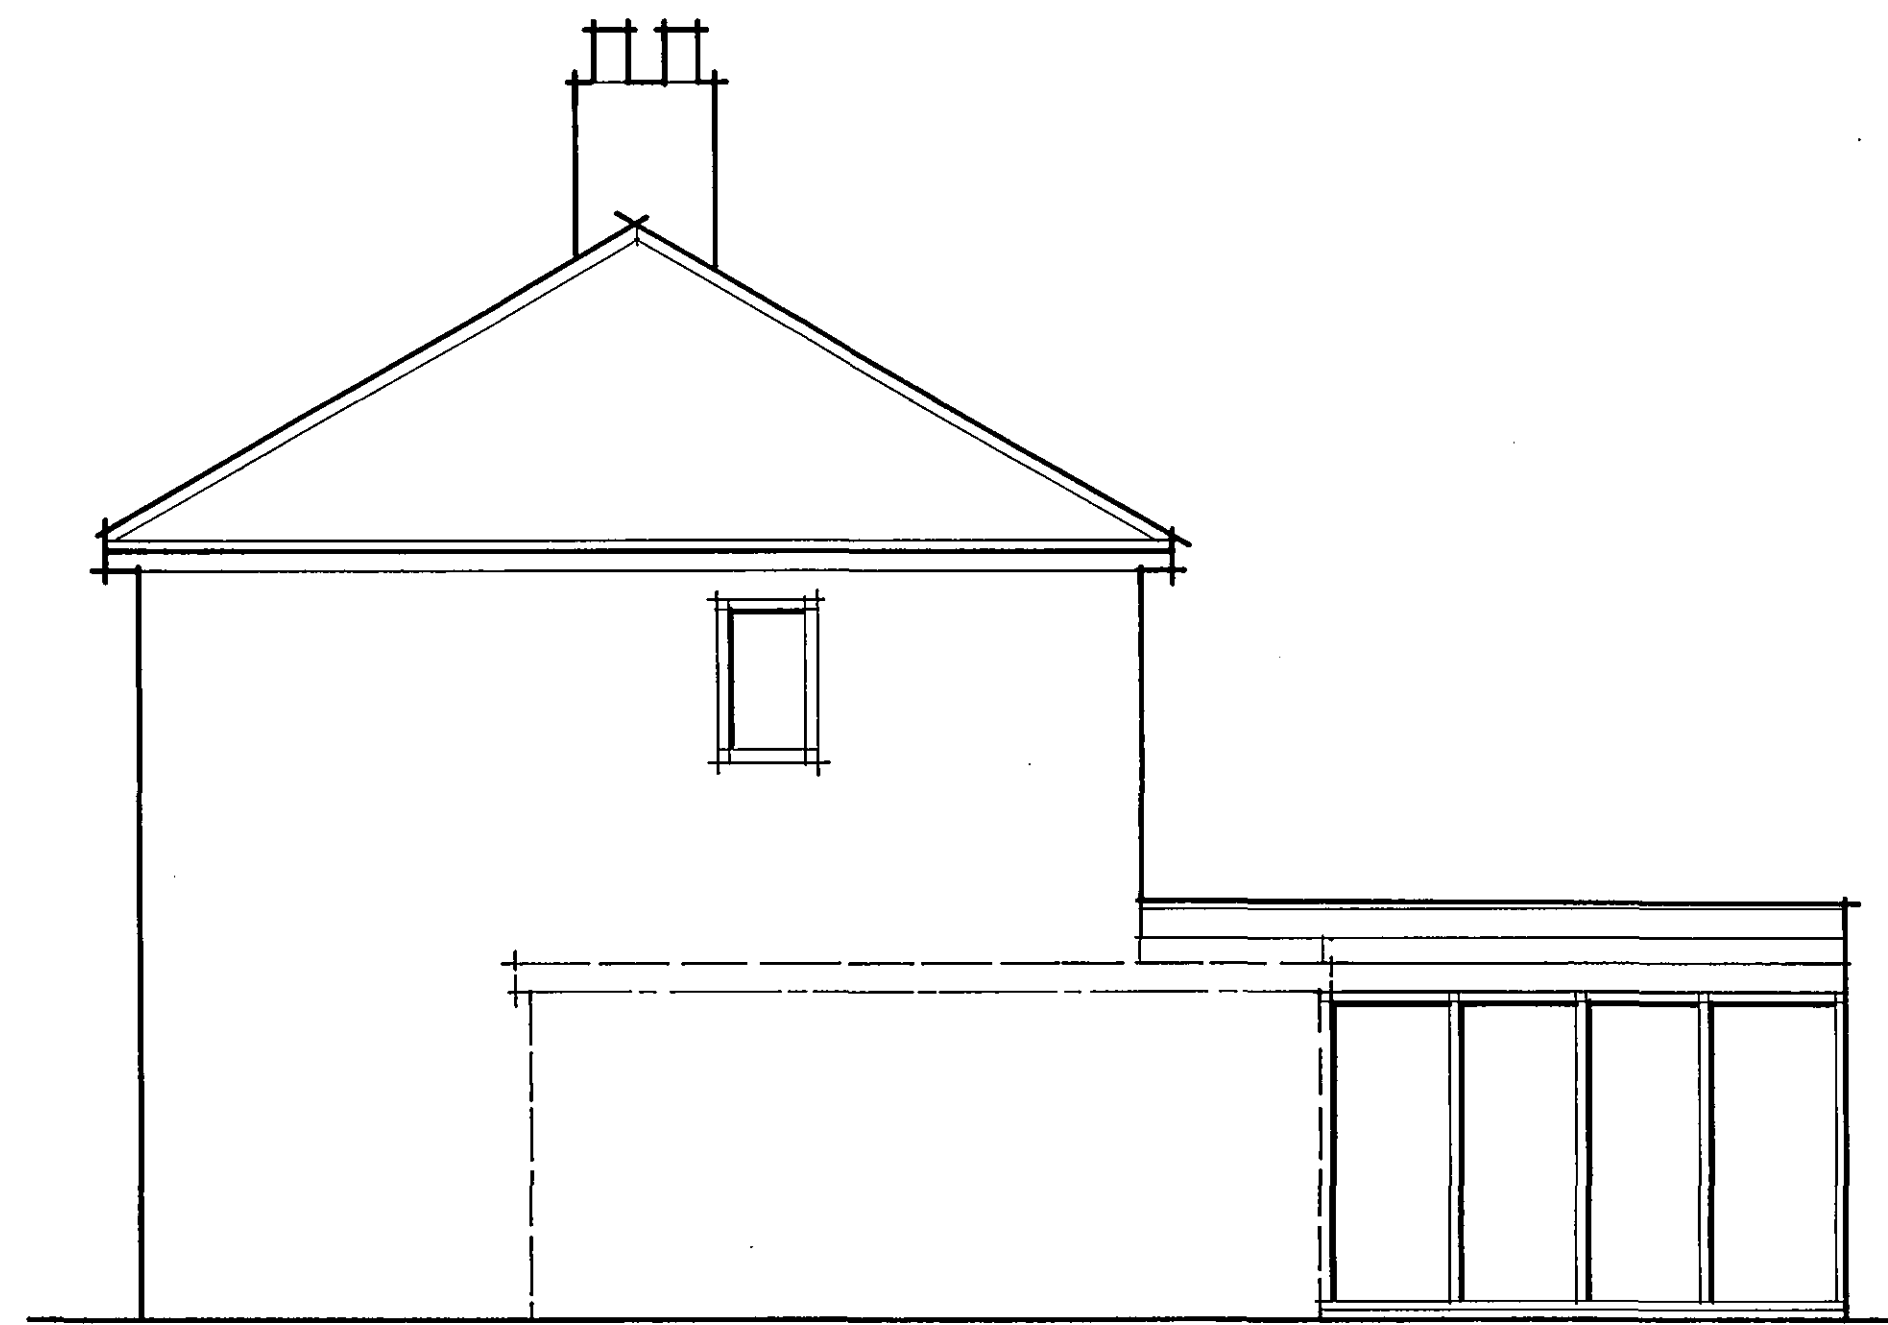


side elevation

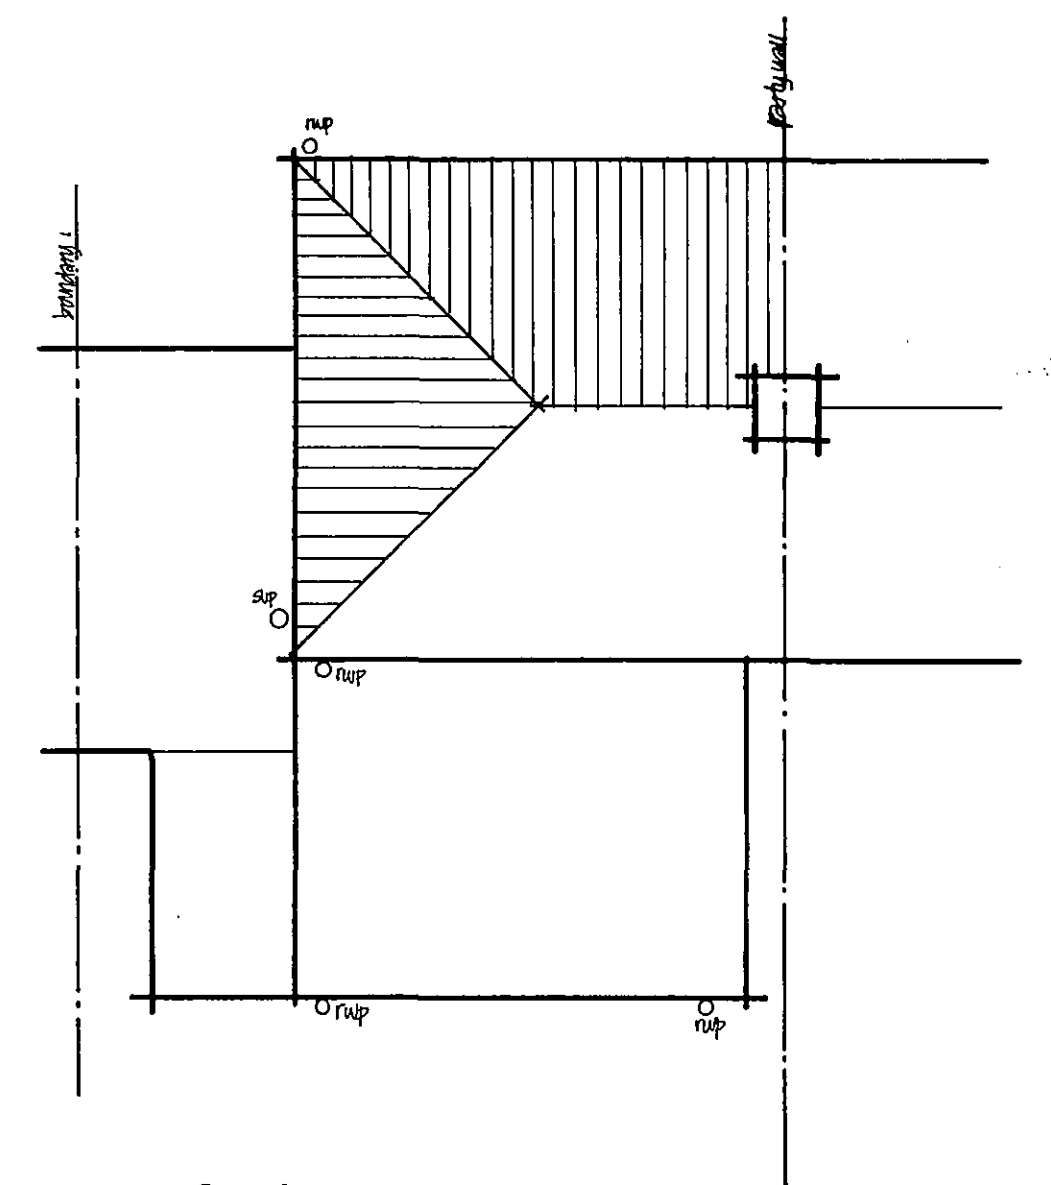

roof plan

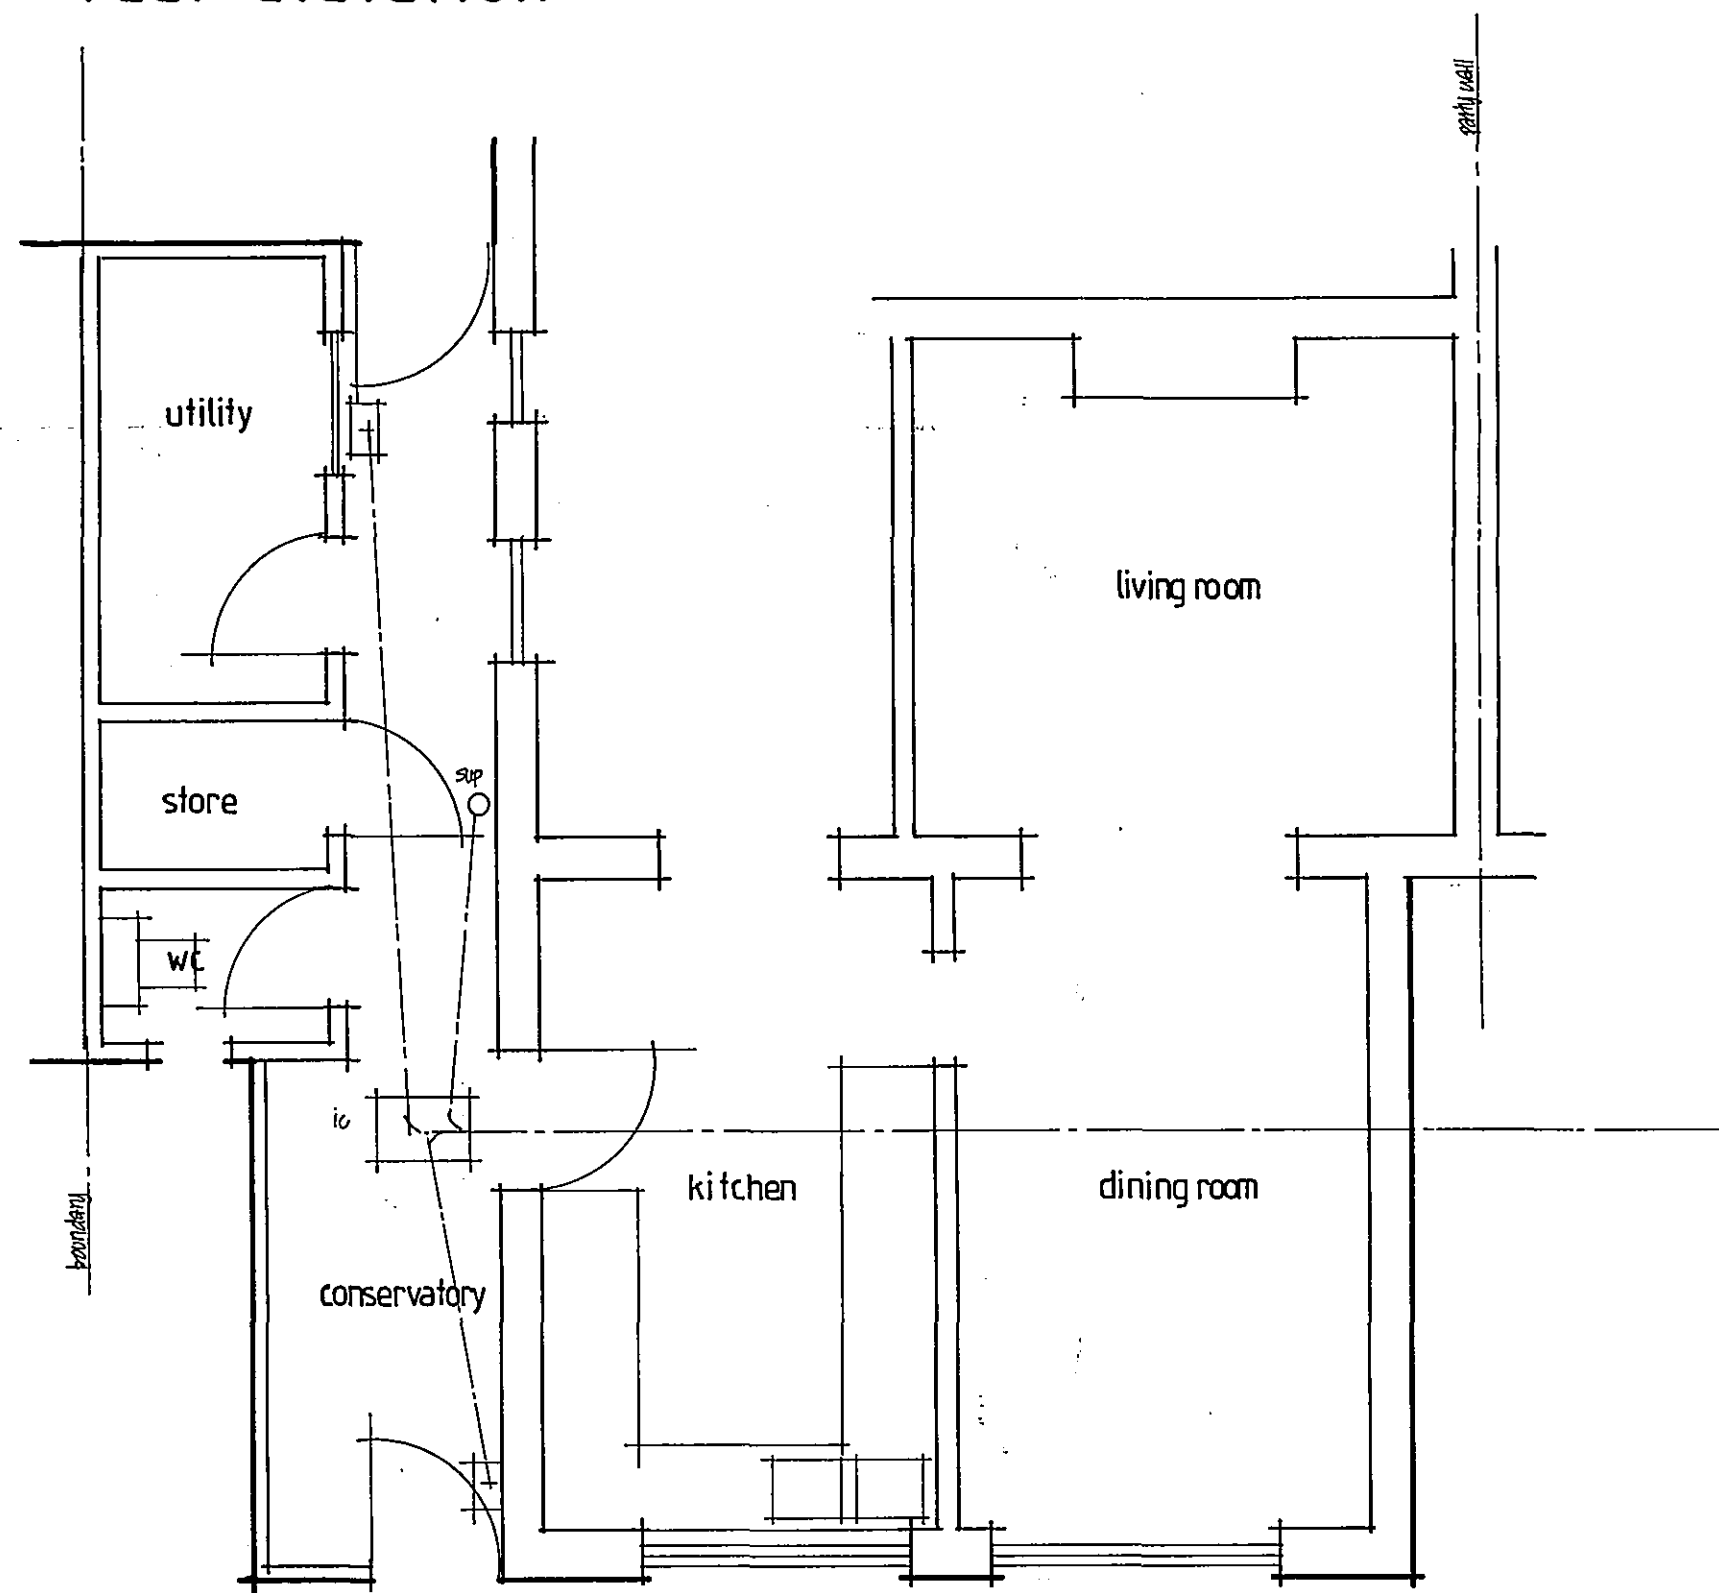

part ground floor plan

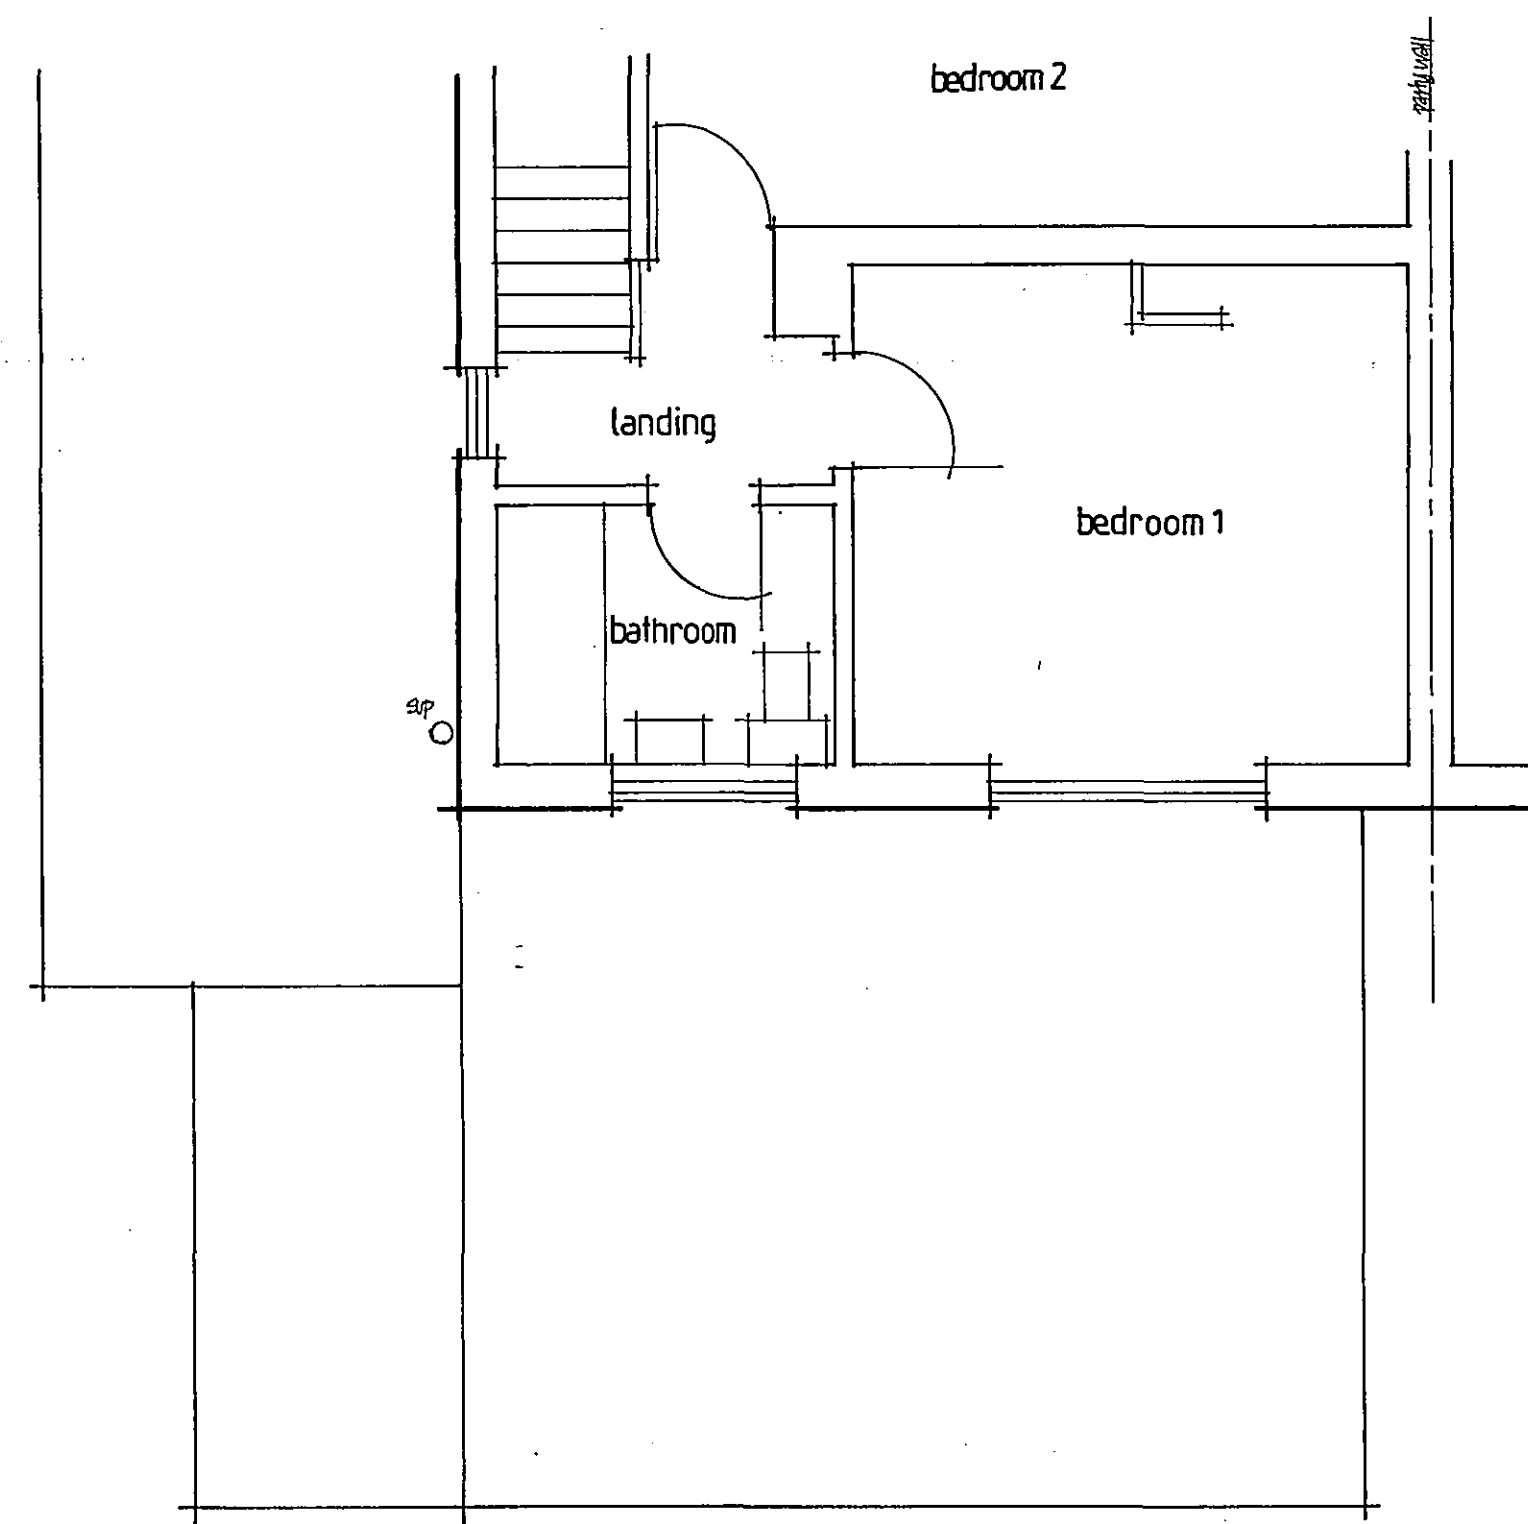

part first floor plan

DETERMINED
PLAN

SHDC
Planning & Development
21 JAN 2005
Ref: 0081/05

Robert Smith BSc
Planning Service
1304 Lincoln Road Werrington
01733 570986

Project
Proposed Rear Extension
38 Alderlands Close, Crowland
Drawing
Plans & Elevations as Existing
Scale
1:50
Date
June 2004