

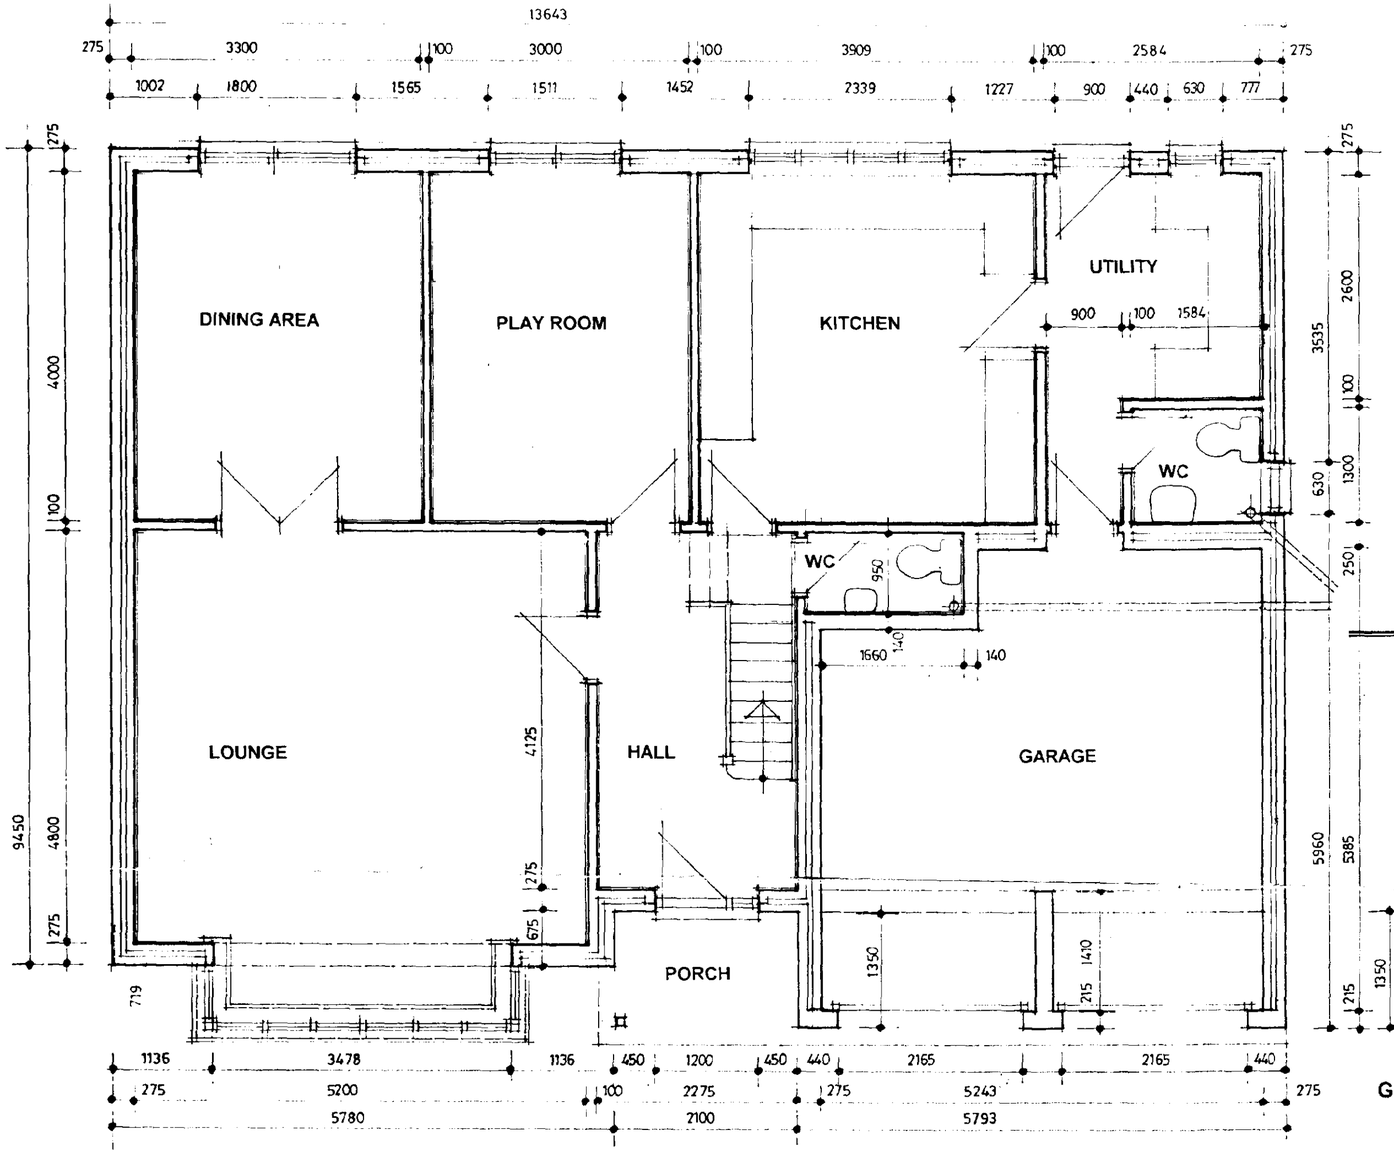


GROUND FLOOR PLAN

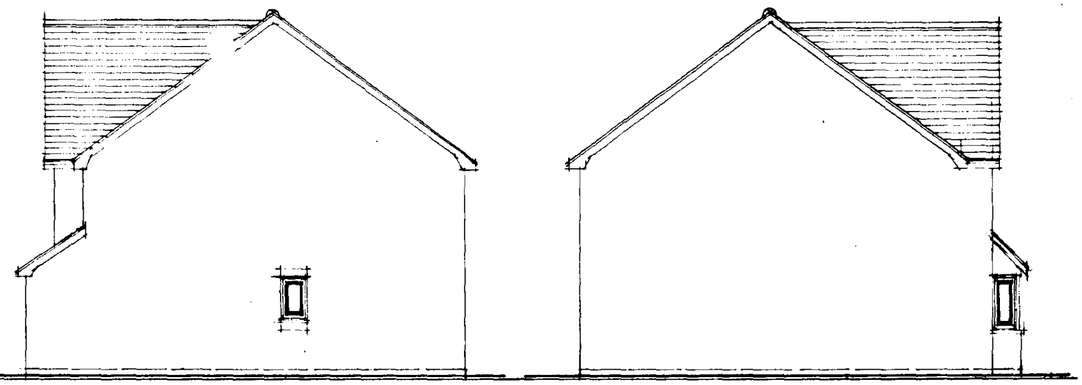

SIDE ELEVATION 1

SIDE ELEVATION 2

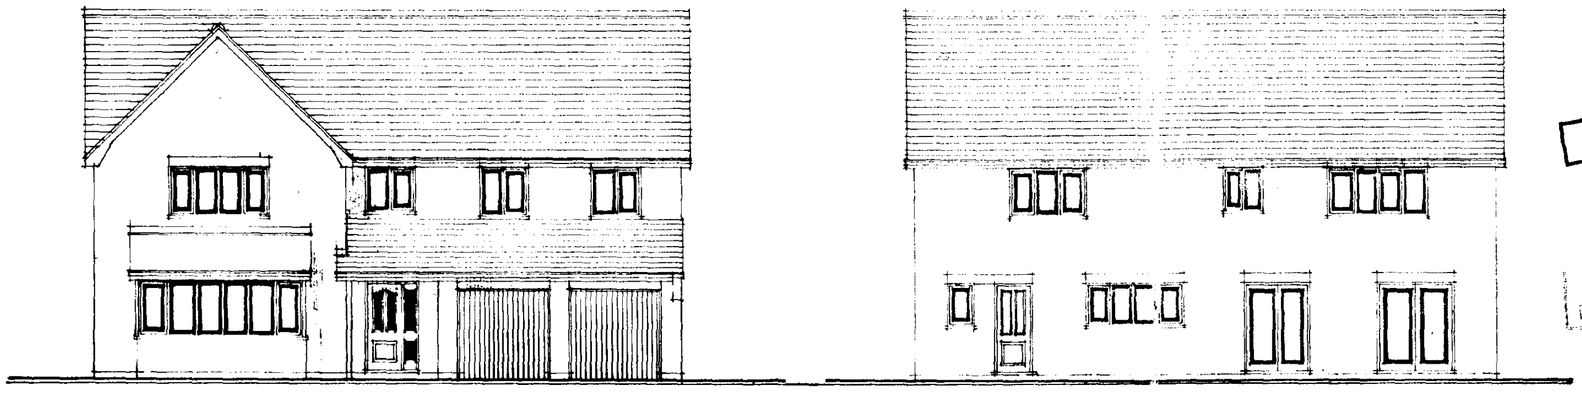

FRONT ELEVATION

REAR ELEVATION

keep.

SUPERSEDED

P/C 0085/98

revisions

PAUL SHARMAN ASSOCIATES
architectural design consultant
23 East Street Crowland.
Peterborough PE6 OEN
tel 01733 211547

project title

client
Mr Miles
Beccelm Drive
Crowland
Peterborough

drawing title


title
Proposed 4 bedroom house and integral garage

scale	date	drawn
1.100/1:50	May 1997	

reference number
92157/02

Copyright
This drawing must not be re issued, loaned or copied

Do not scale this drawing, use only figured or grid dimensions
Any discrepancy should be notified to the Design Office immediately

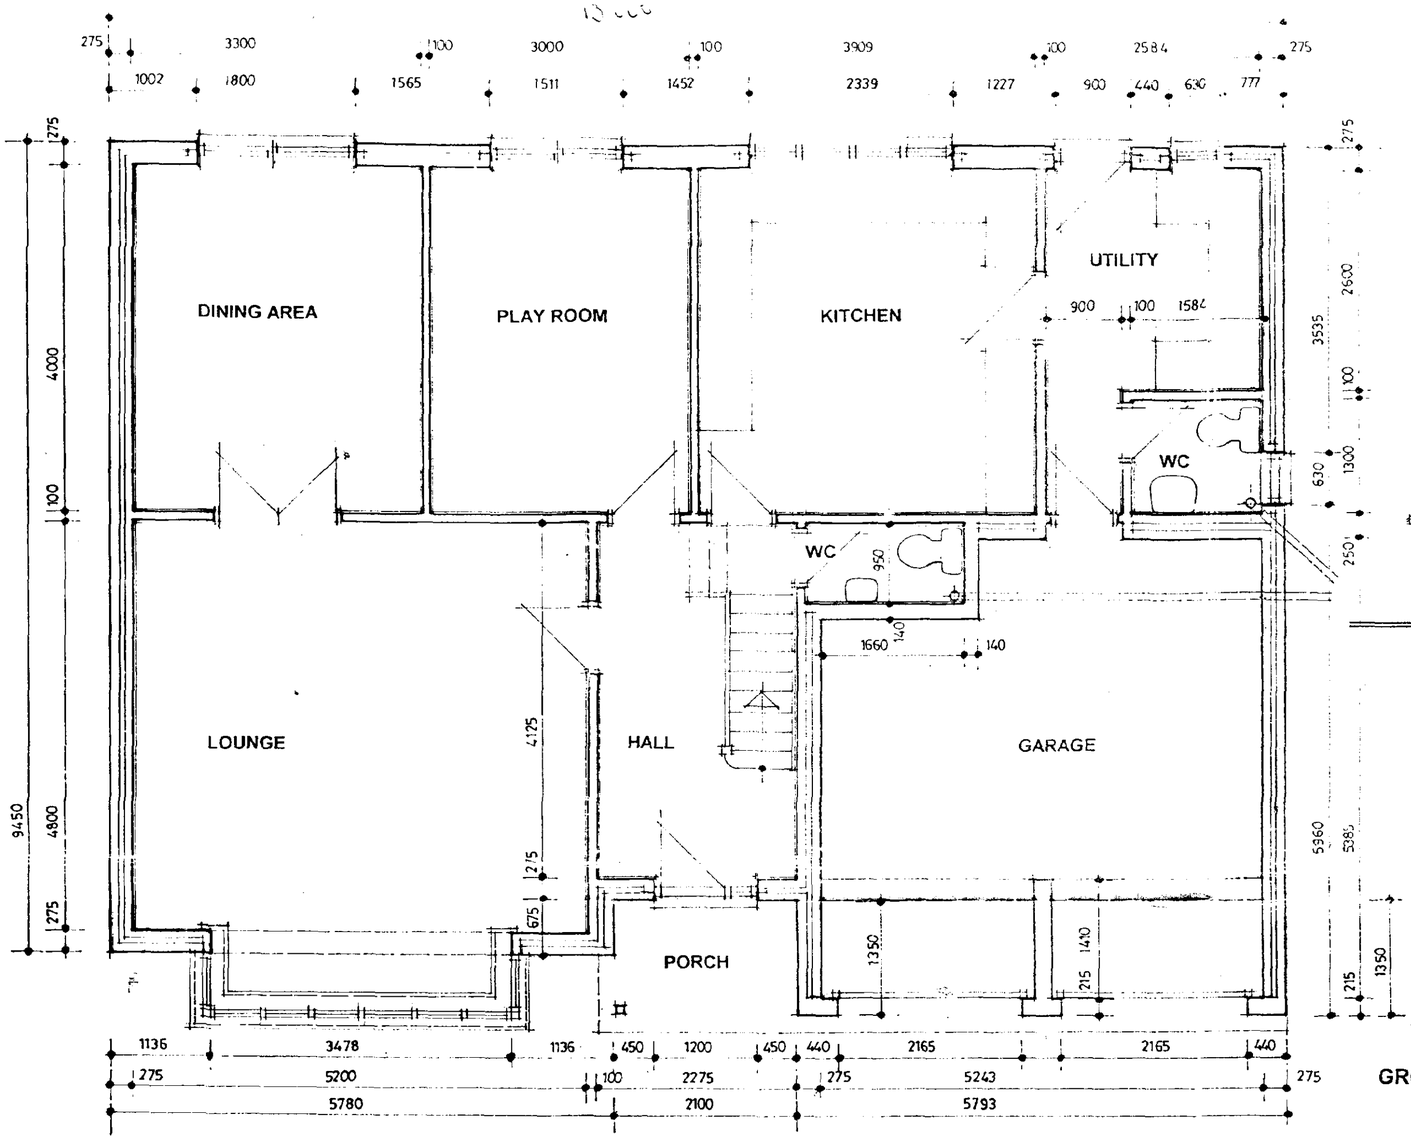


GROUND FLOOR PLAN



SIDE ELEVATION 1

SIDE ELEVATION 2

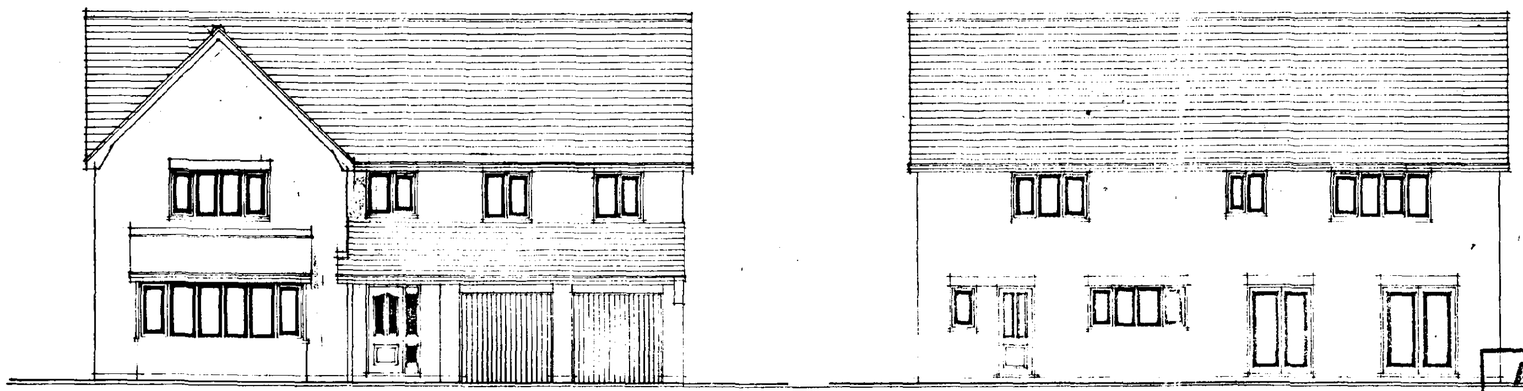

FRONT ELEVATION

REAR ELEVATION

DETERMINED PLAN

AMENDED PLAN

Ref.

SOUTH HOLLAND DC
HOUSING & PLANNING
29 MAY 1998
Ref: 0085/98/

revisions

PAUL SHARMAN ASSOCIATES
architectural design consultant
23 East Street Crowland.
Peterborough PE6 OEN
tel 01733 211547

project title

client
Mr Miles
Beccelm Drive
Crowland
Peterborough

drawing title


title
Proposed 4 bedroom house and integral garage

scale	date	drawn
1.100/1:50	May 1997	

reference number
92157/02

Copyright
This drawing must not be re-issued, loaned or copied
Do not scale this drawing, use only figured or grid dimensions
Any discrepancy should be notified to the Design Office immediately

~~13.000~~ 13.000 Altered by PJH to comply with amended plan received 29-5-98

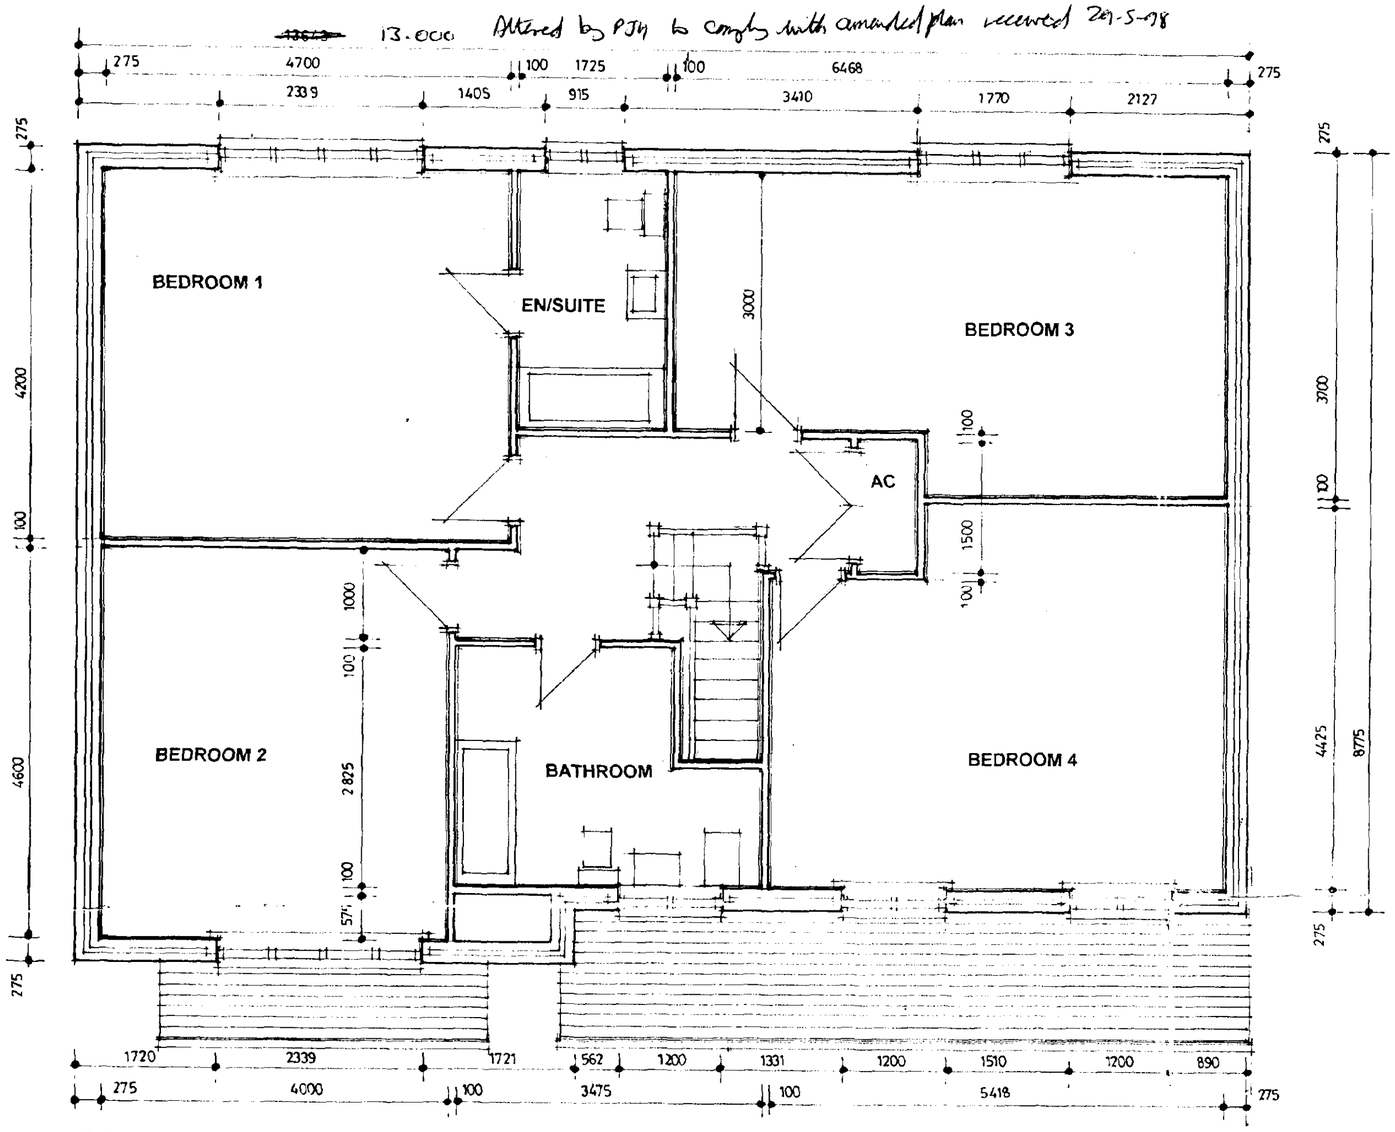

FIRST FLOOR PLAN

DETERMINED PLAN

revisions

PAUL SHARMAN ASSOCIATES
architectural design consultant
23 East Street Crowland.
Peterborough PE6 OEN
tel 01733 211547

project title

client
Mr Miles
Beccelm Drive
Crowland
Peterborough

drawing title

title
Proposed 4 bedroom house and integral garage

scale	date	drawn
1.100/1:50	May 1997	

reference number
92157/01

Copyright
This drawing must not be re-issued, loaned or copied.

Do not scale this drawing, use only figured or grid dimensions.
Any discrepancy should be notified to the Design Office immediately.

Annex C Y 497