

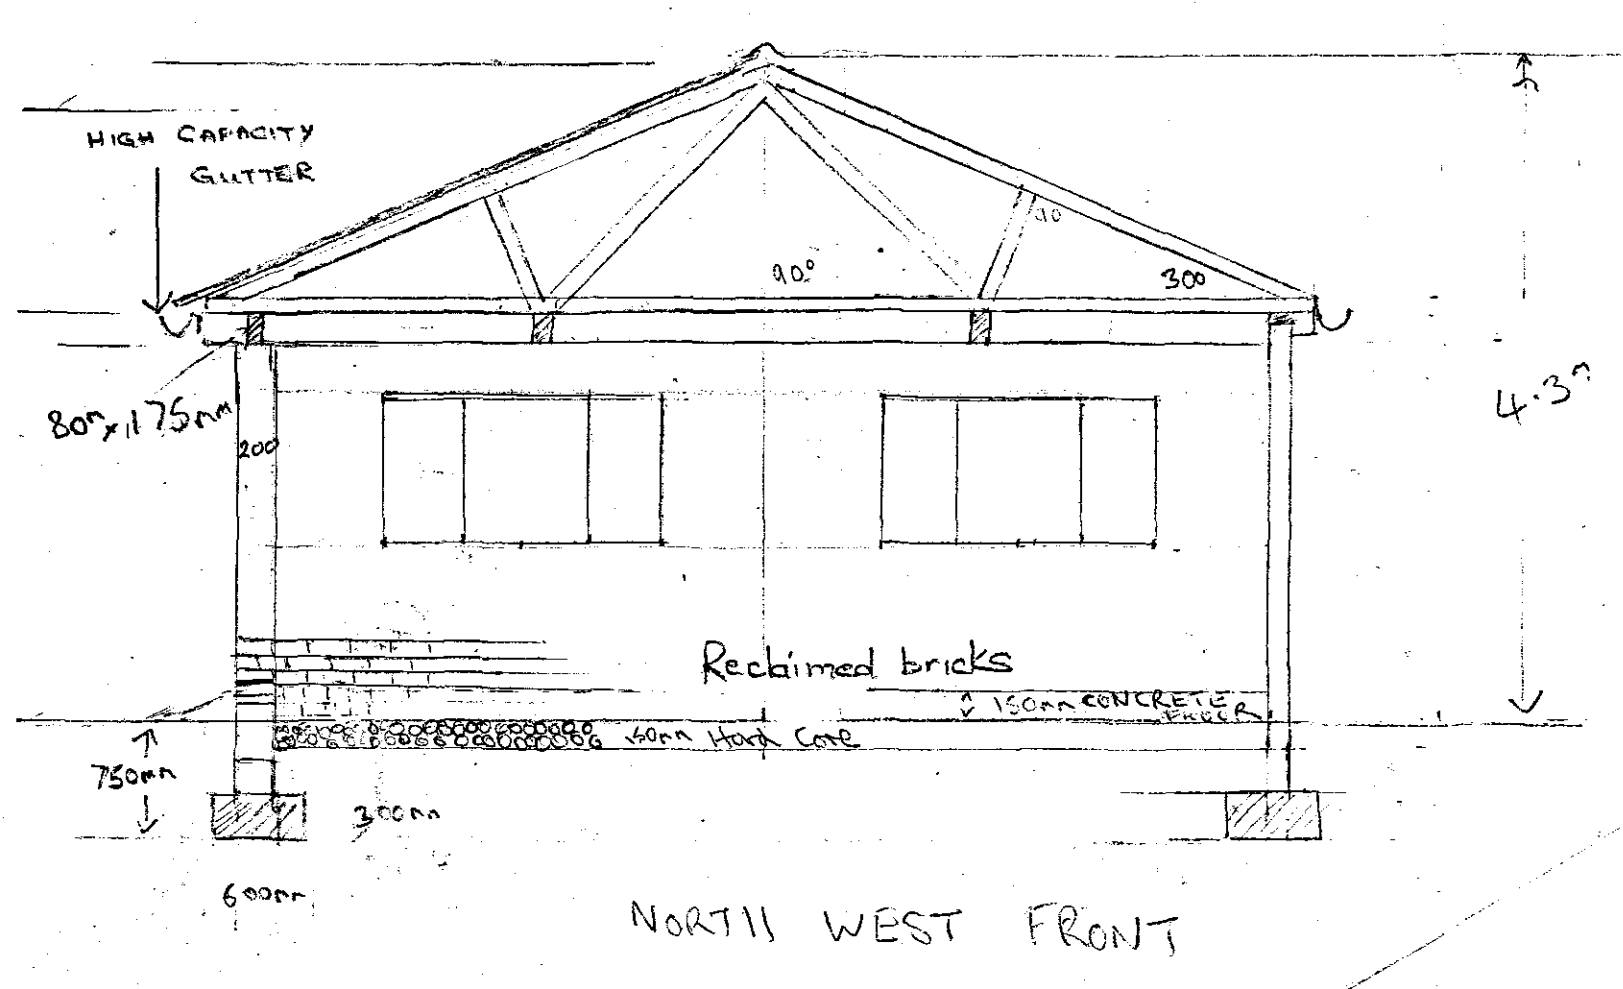
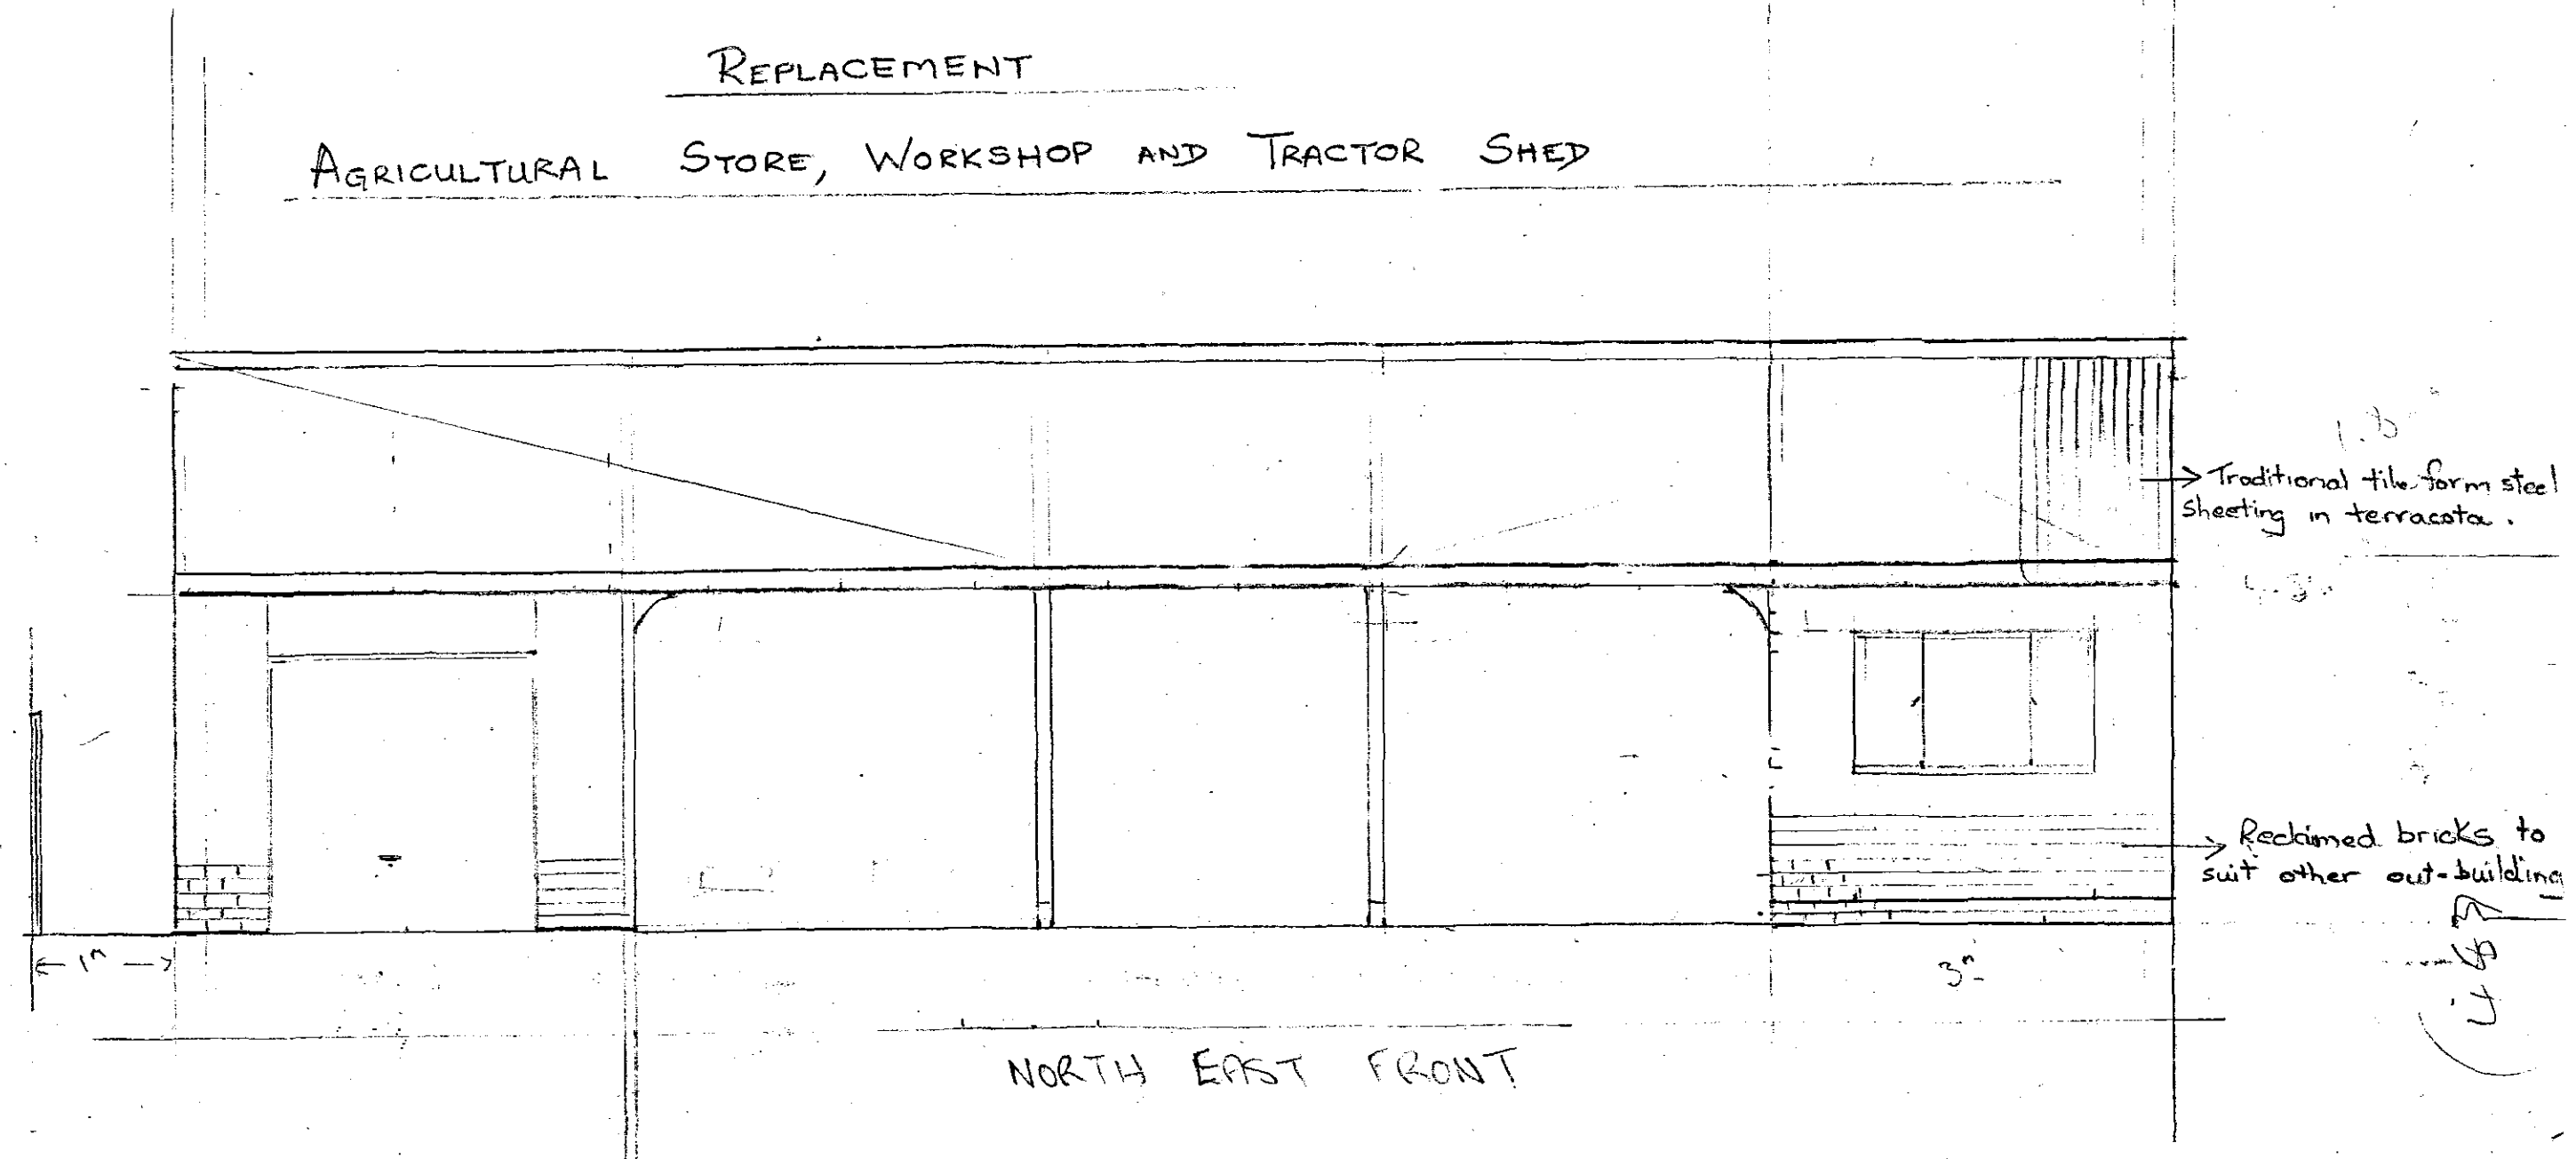


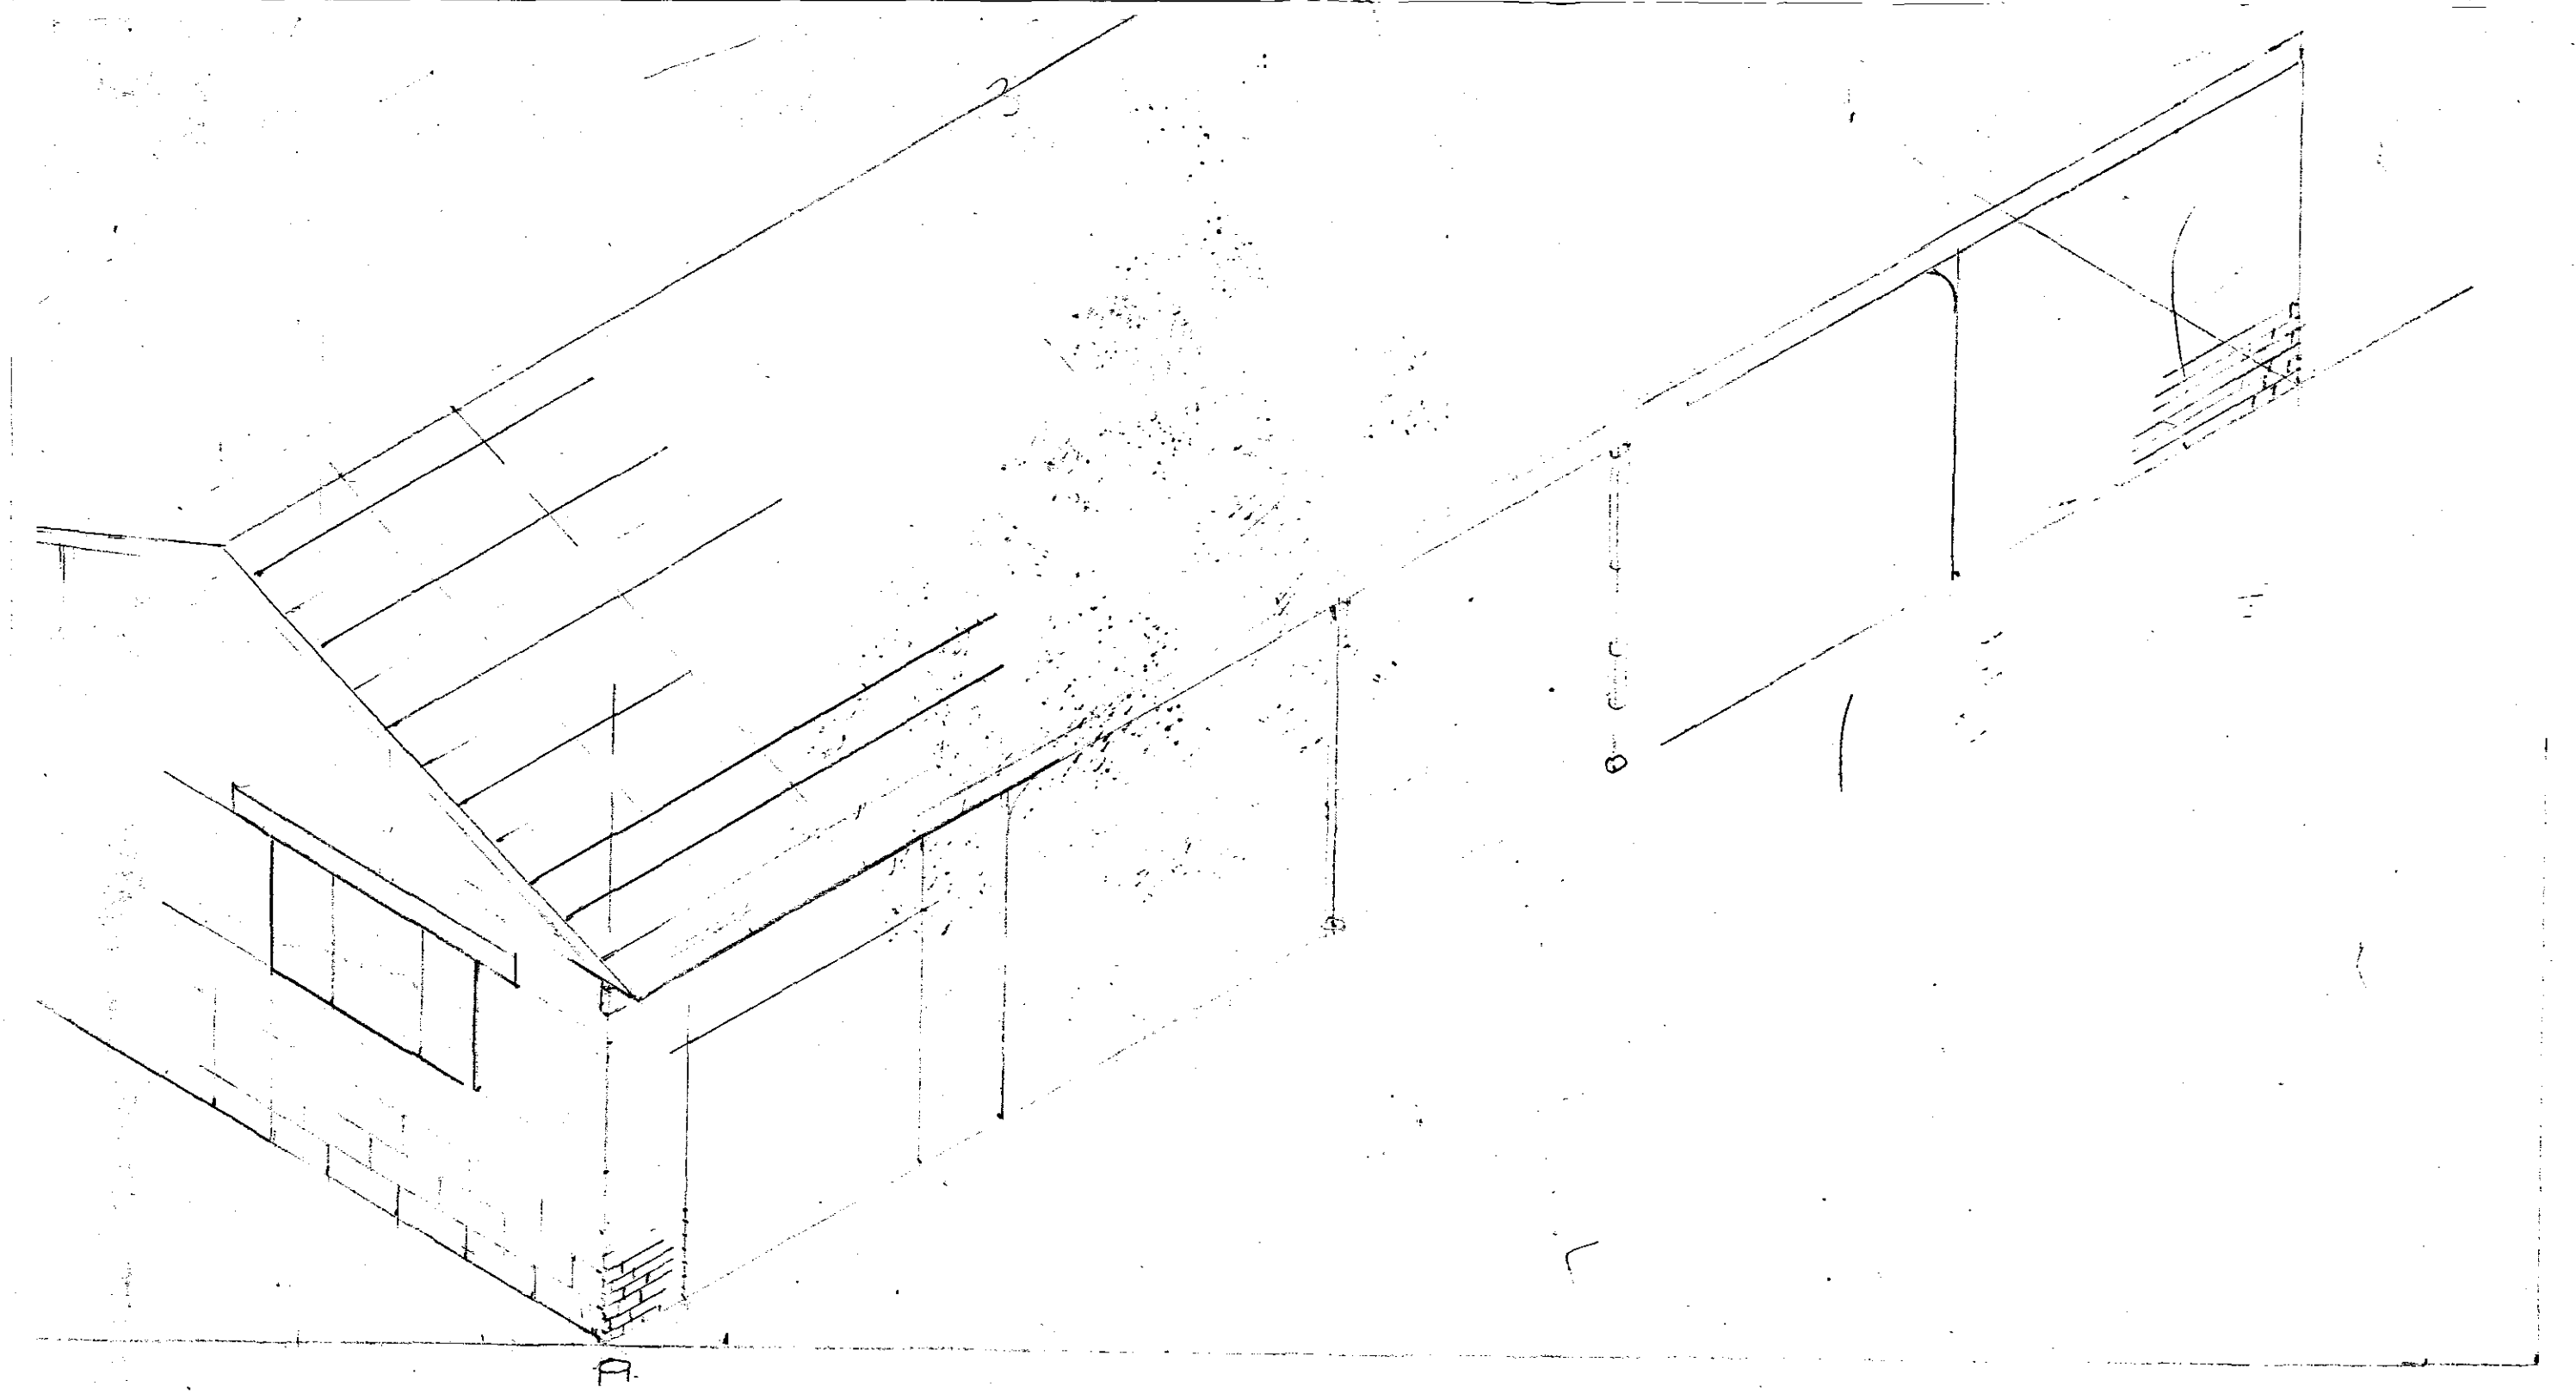

MRS N. ATTWOOD
CORONATION HOUSE T/A SILVER-BIRCH FARM
DOWDYALE CROWLING
HOLDING No. 312/5642 7 & 25

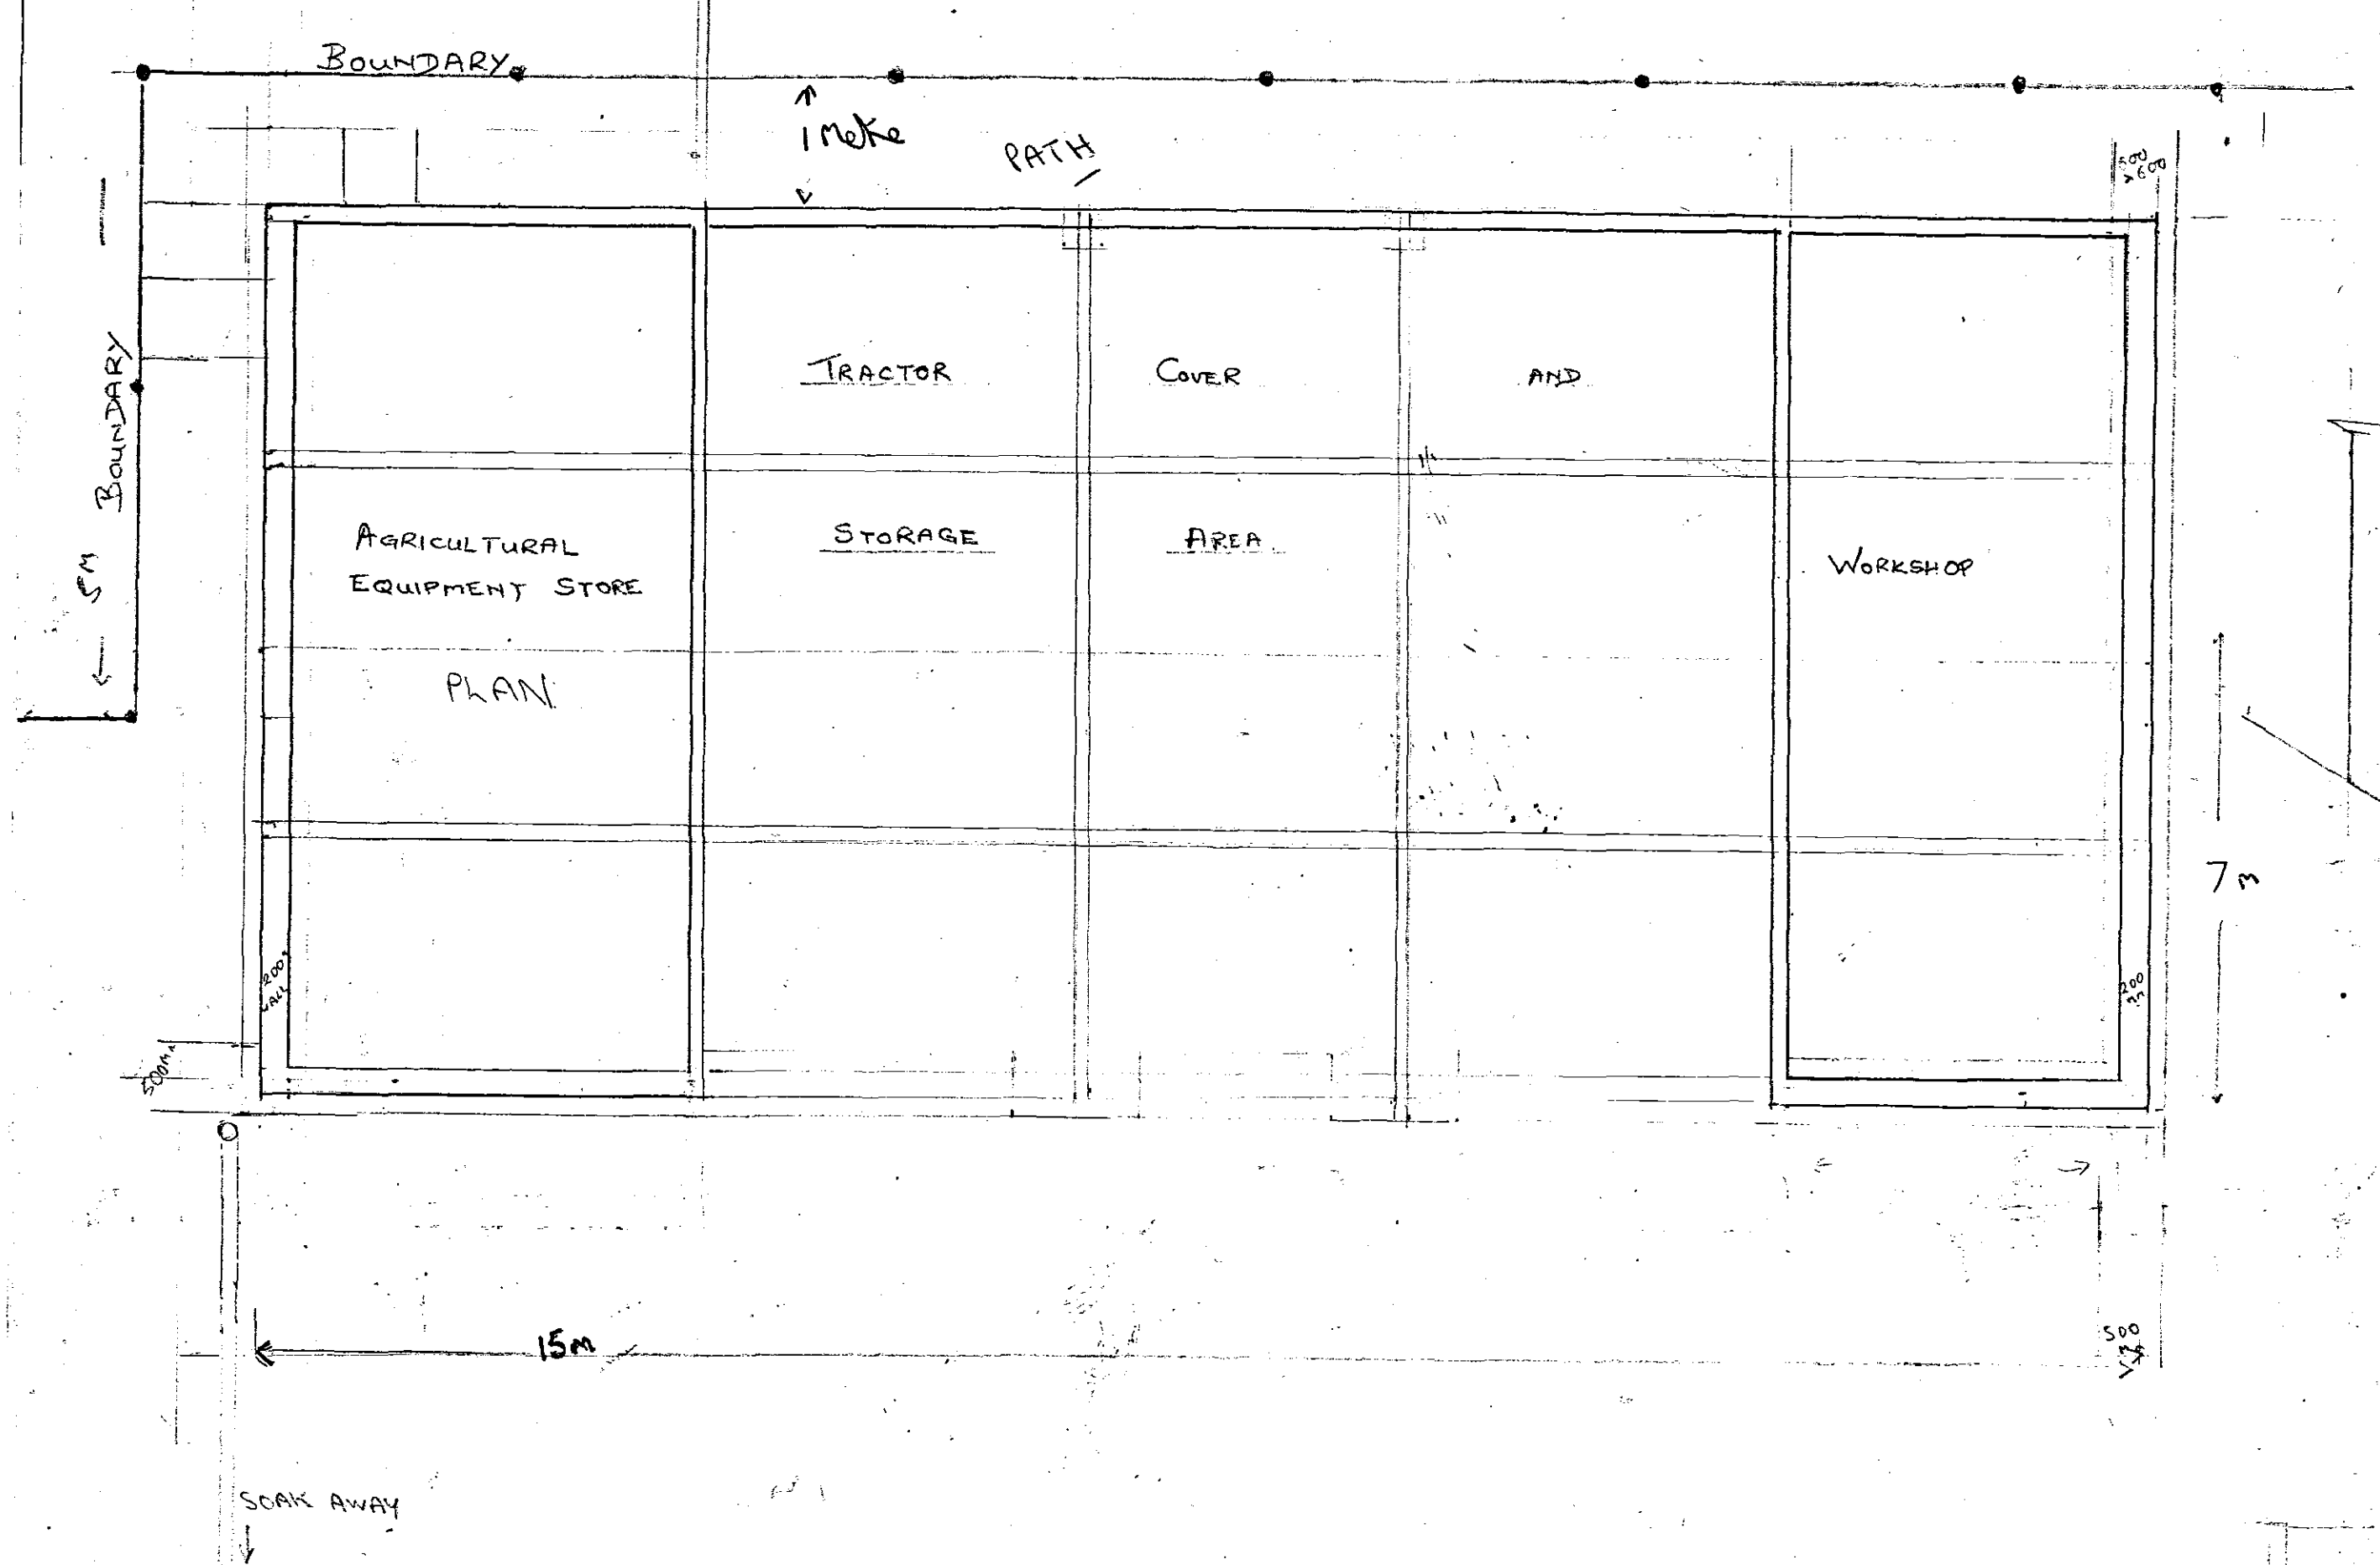

15x8
wall 2.5m

213 20mm. 1 inch

M1:50

1:50

2mm - 1 inch