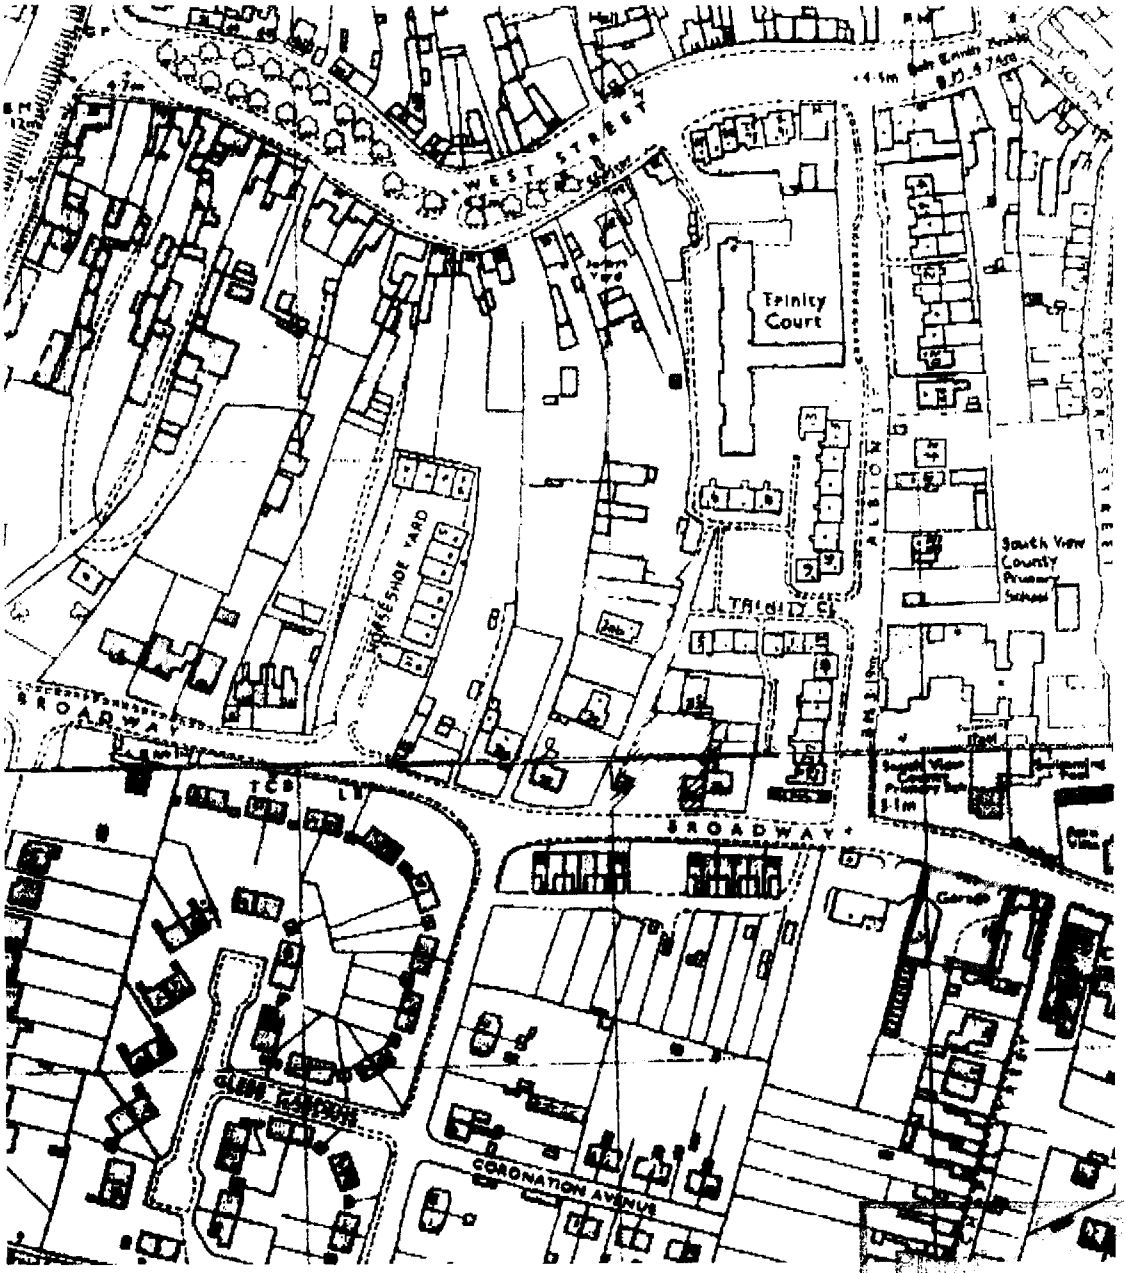


NORTH

091/03

PROPOSED RESIDENTIAL DEVELOPMENT
AT 59-61 BROADWAY, CROWLAND, PETERBOROUGH
FOR MR P LEO

# LOCATION PLAN

SCALE - 1:2500

DATE - 29 JANUARY 03

north

NOTE: PROPOSALS ARE INDICATIVE ONL

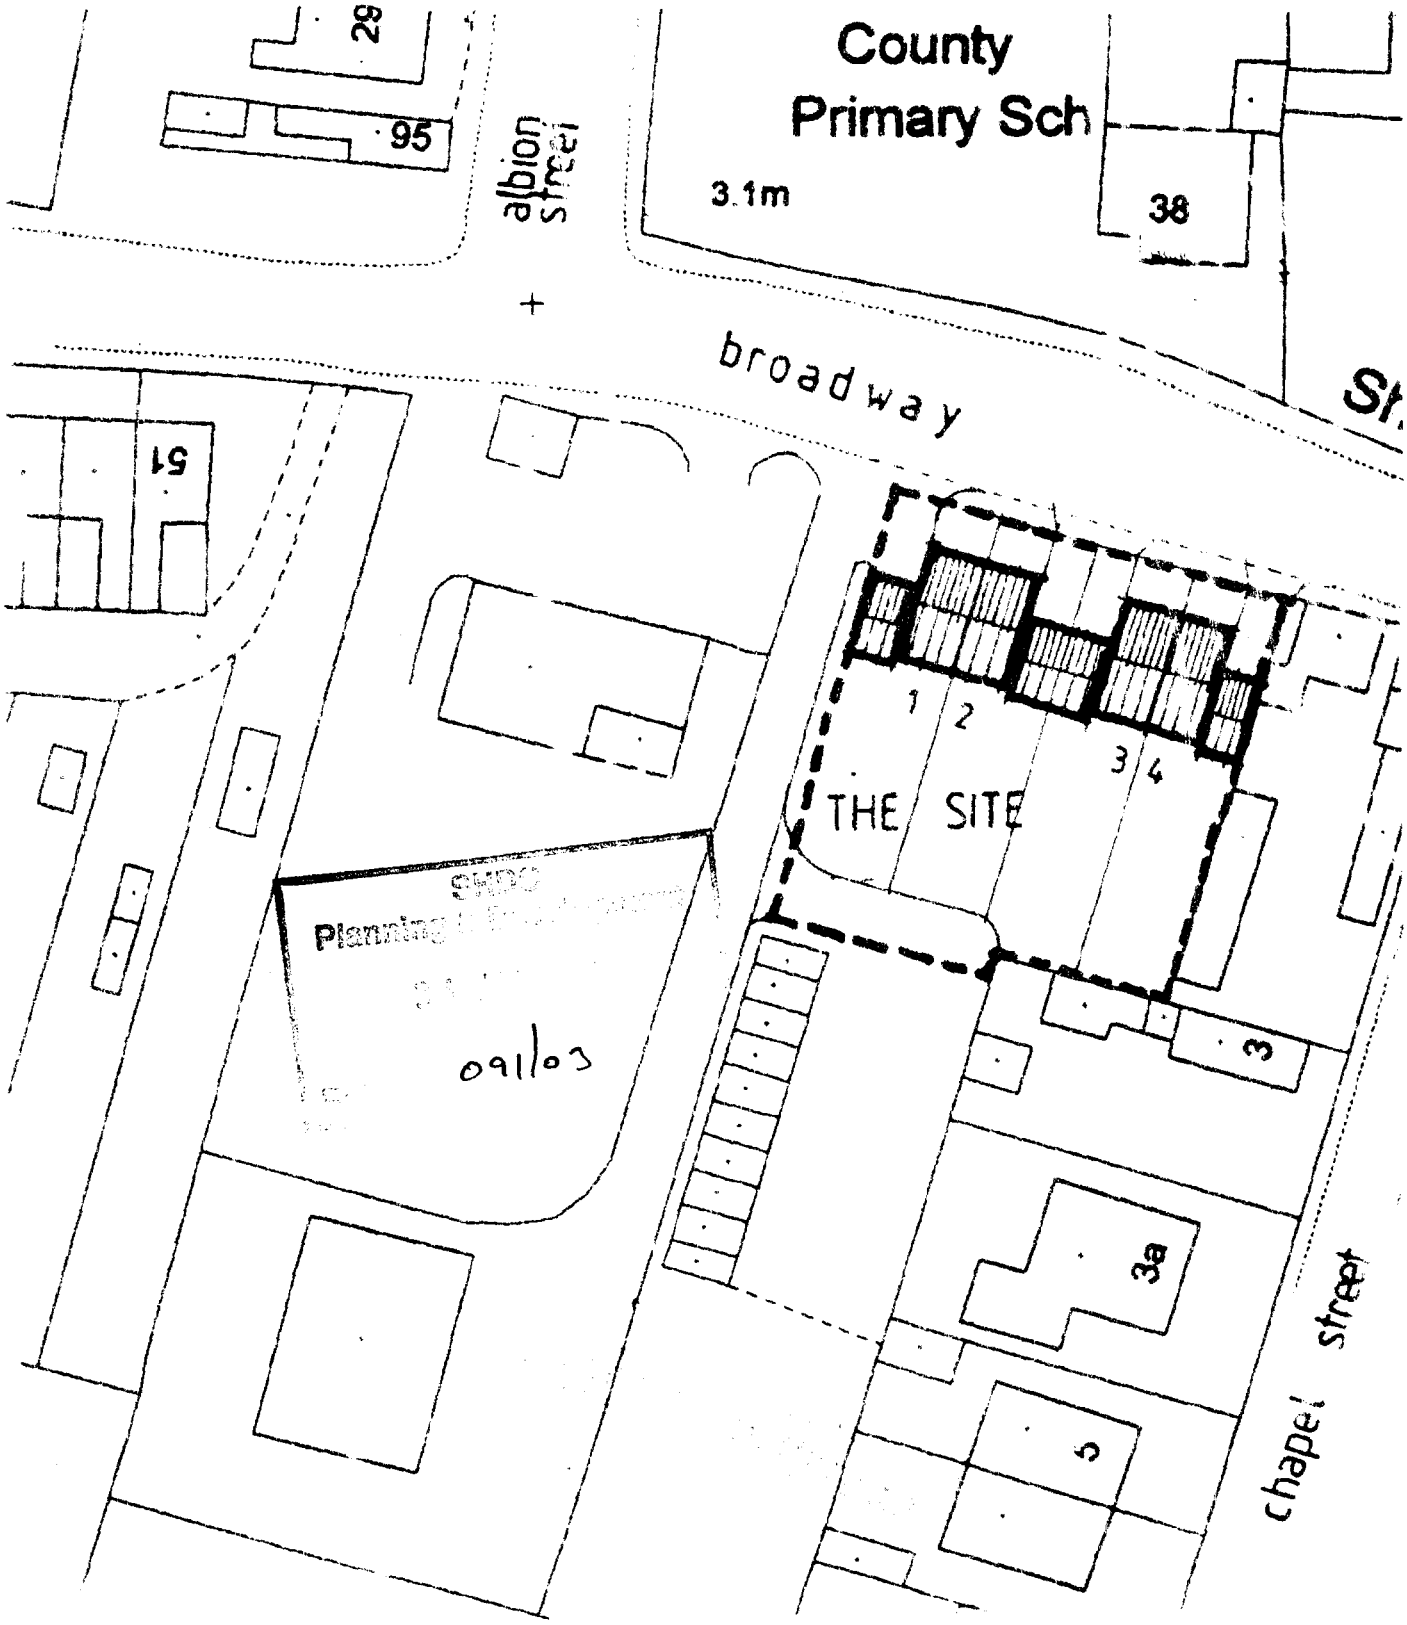


PROPOSED RESIDENTIAL DEVELOPMENT AT 59-61 BROADWAY CROWLAND FOR MR. P LEO

SITE PLAN 1:500

trevor a clay riba - chartered architect

29/01/03