

Colour Range Commercial



Colour Range Commercial



	Granular				Smooth					Streaky				
PROFILE	AB	AR	CW	HR	AN	BK	PB	SG	TC	BO	CR	PR	RP	TB
Plain & Fittings														
Argyll														
Cheviot														
Derwent														
Double Roman														
Grampian														
Highland														
Pennine														
Galloway														
Lothian														
Ridge														
Finial/Crested														

Stock Colour
Non Stock Colour
Not available in profile

Granular
AB - Antique Brown
AR - Antique Red
CW - Cotswold
HR - Heritage Red

Smooth
AN - Anthracite
BK - Black
PB - Peat Brown
SG - Slate Grey
TC - Terracotta

Streaky
BO - Burnt Orange
CR - Cottage Red
PR - Peat Red
RP - Rustic Peat
TB - Tudor Black



Slate Grey



Burnt Orange



Cotswold



Peat Brown



Cottage Red



Antique Red



Terracotta



Rustic Peat



Antique Brown



Anthracite



Tudor Black



Heritage Red



Black



Peat Red

Photographic illustrations have been matched as closely as possible to the product, but final selection should be made from actual samples.

To achieve the best uniform appearance on the roof it is recommended to mix tiles from different pallets.

The CEMEX policy is one of continual product development and we therefore reserve the right to alter product specifications without prior notice. Information contained within this literature was current at the time of publication. Details and information relate to typical applications and designs, however variations are possible in accordance with the requirements of relevant Standards, Codes of Practice etc.

CEMEX Roof Tiles




Nicolson Way, Wellington Road, Burton-on-Trent, Staffordshire, DE14 2AW
Tel: 01283 517070 Fax: 01283 516290

www.cemex.co.uk

Typical Details



Pennine Tile

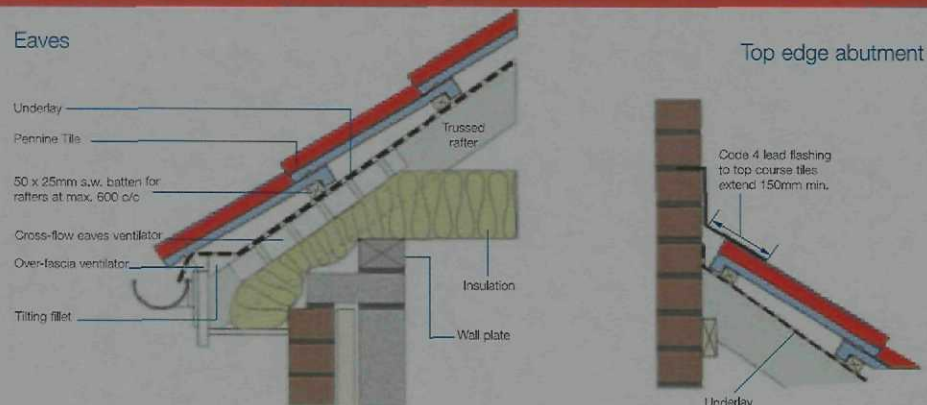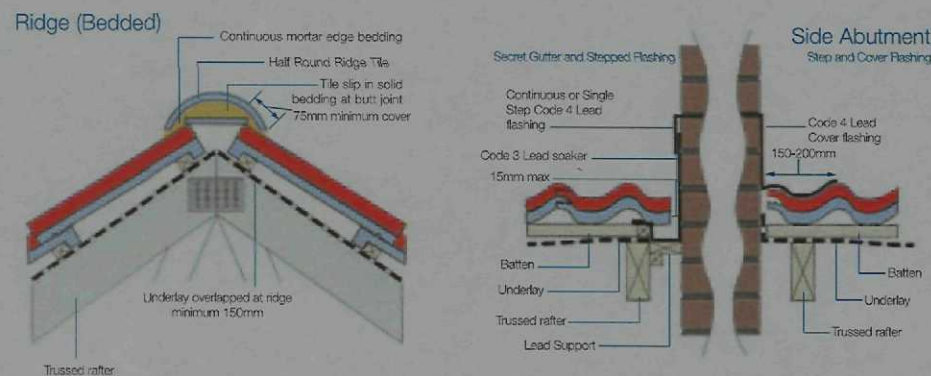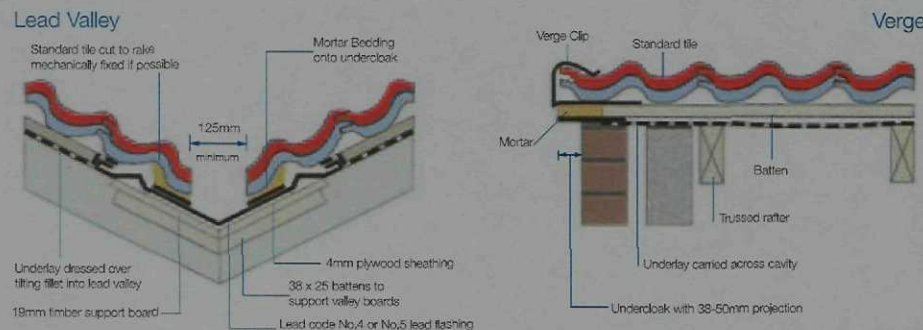

The Pennine is a standard profile roof tile with a subtle 'soft' roll design. It creates a gently undulating roof with the security provided by its interlocking design.

Features and Benefits

Tile Specification



Robust smooth flowing double pan tile design.

Suitable for all styles of roof.

The roof is to be covered with 418mm x 330mm Pennine Tiles laid straight bonded to a gauge of 343mm with a headlap of 75mm and fixed with 40mm x 3.35mm Aluminium alloy nails. Smooth or annular ring shank as fixing specification or clipped where necessary.

CEMEX Roof Tiles

Nicolson Way, Wellington Road, Burton-on-Trent, Staffordshire, DE14 2AW
Tel: 01283 517070 Fax: 01283 516290

www.cemex.co.uk



9 FEB 2010


Ref: 0093-10



- 3 FEB 2010

Ref: 0093-10



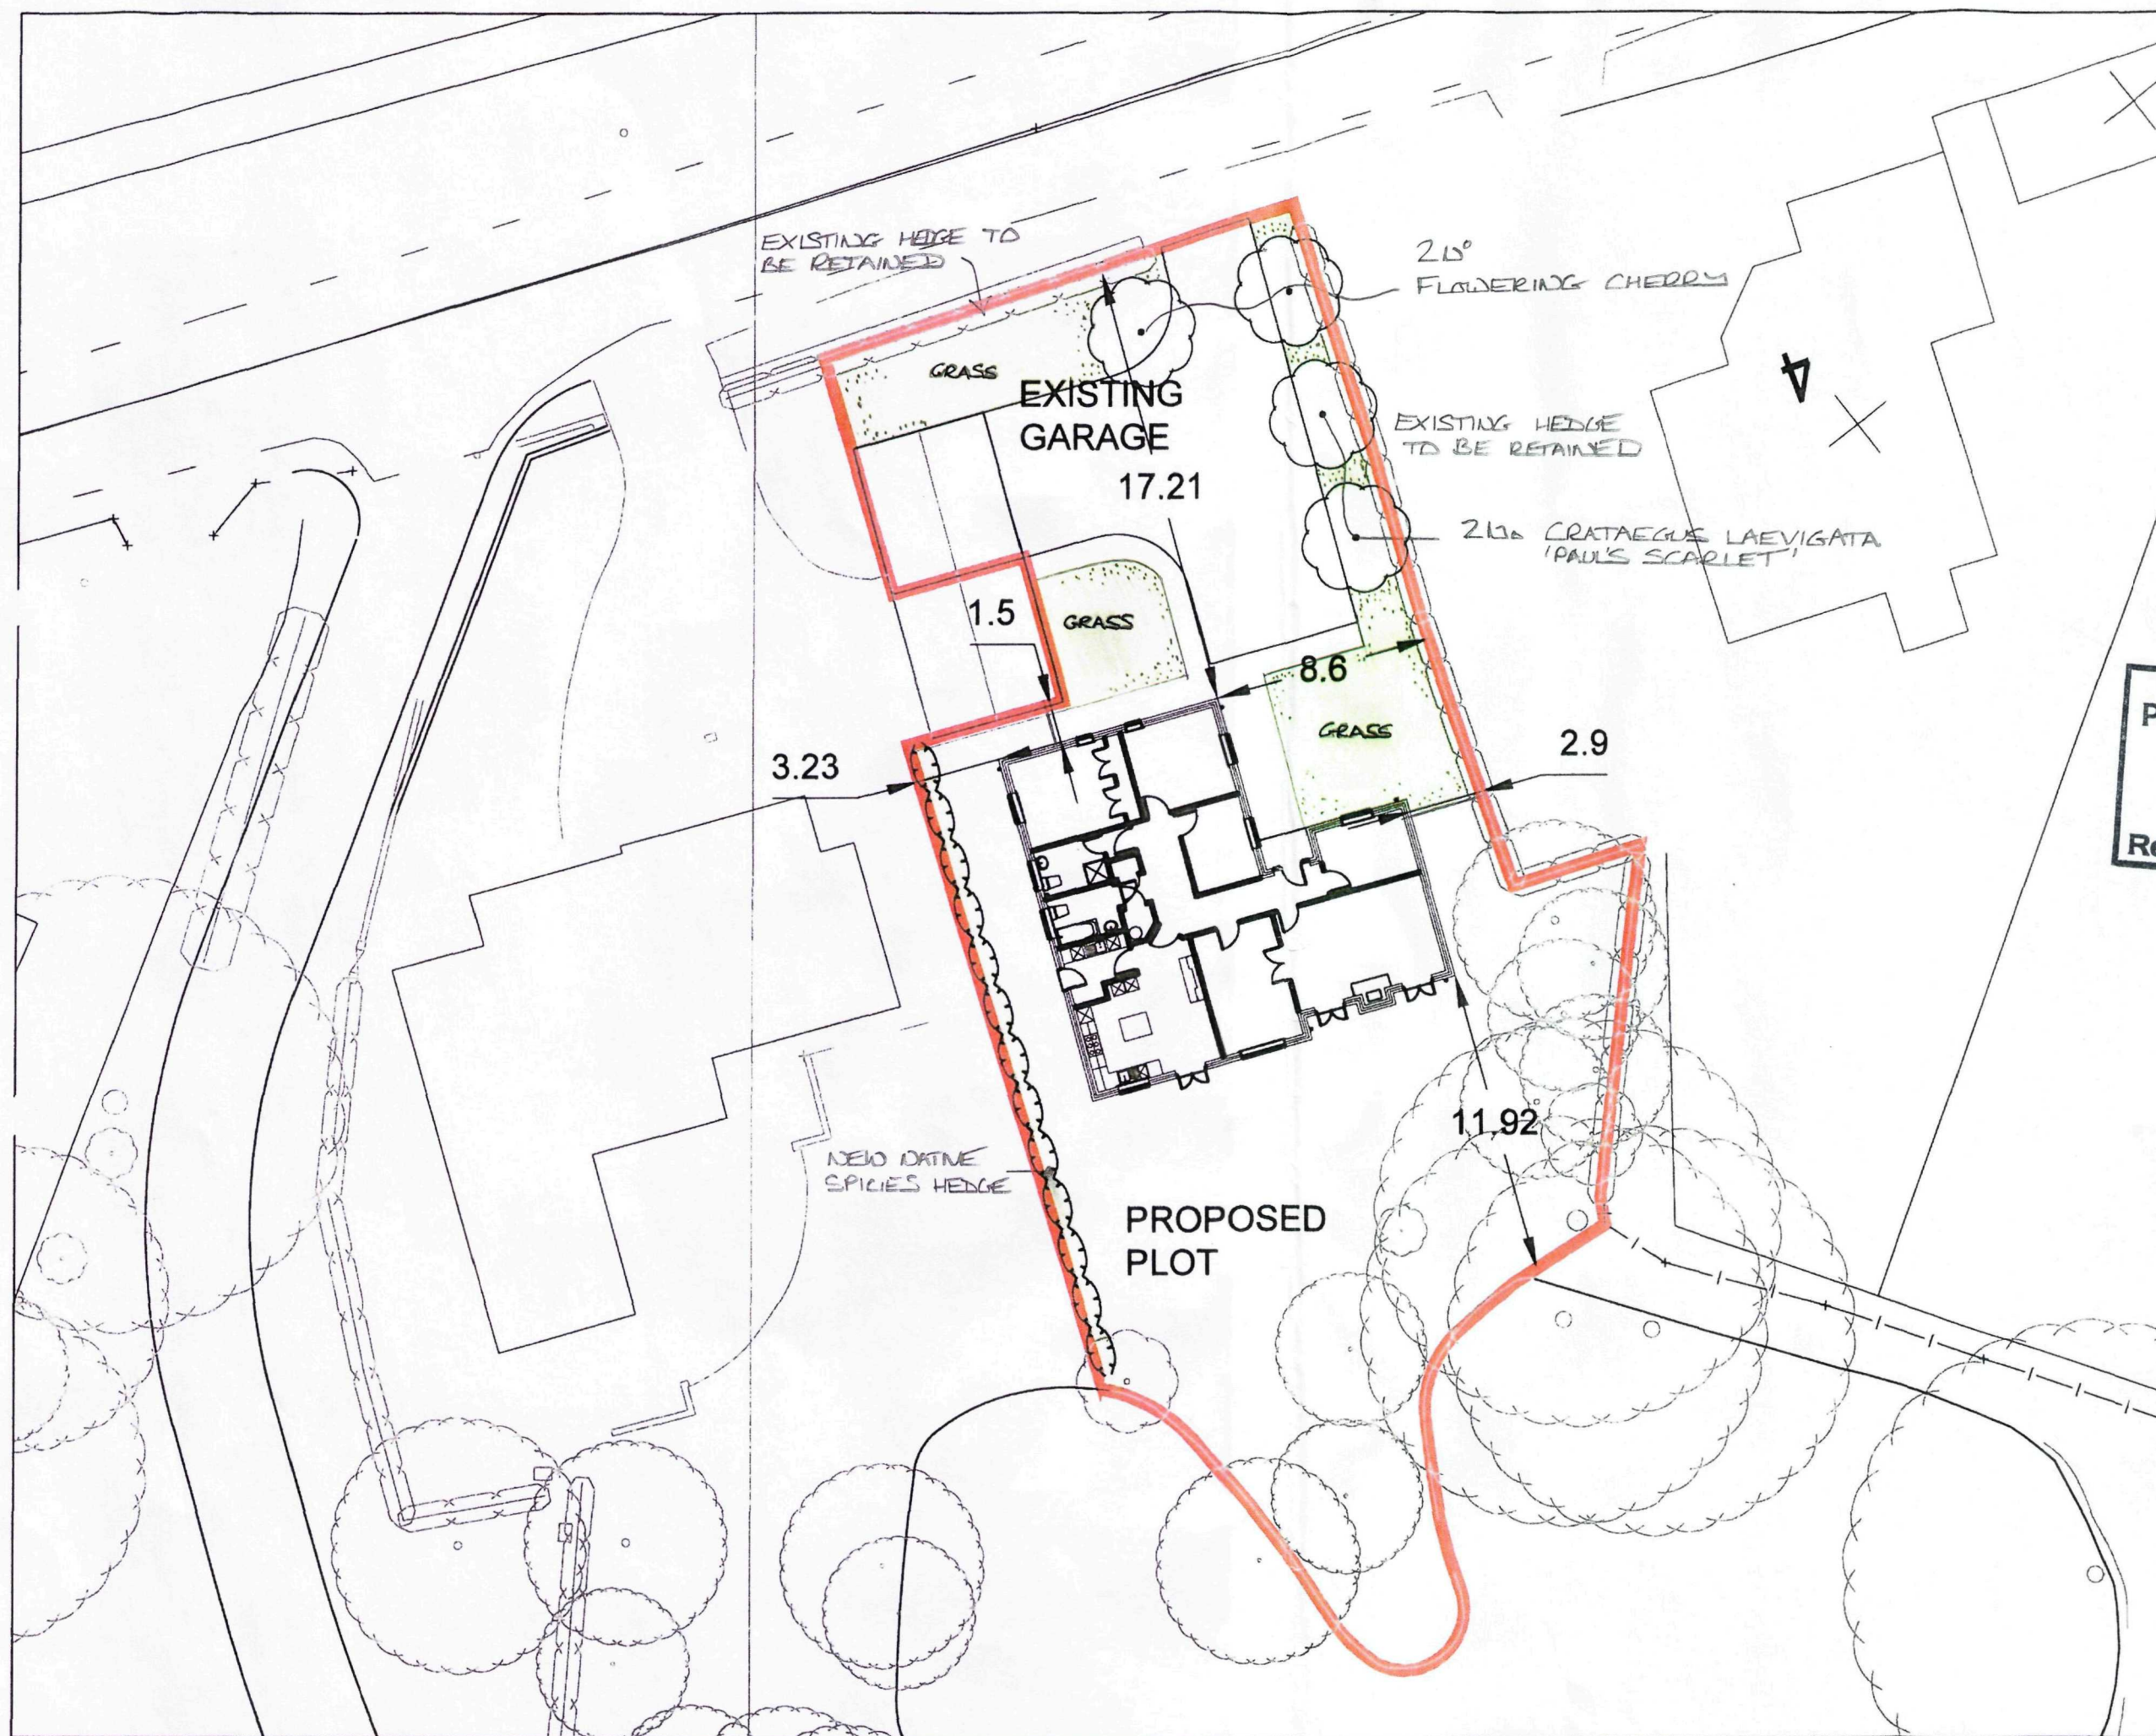

SHDC
Planning & Development
- 3 FEB 2010
Ref: 0093-10


Revisions:

Louise Michele Cooper - Architect
11 Main Street
Lyddington
Rutland
LE15 9LR


Tel/Fax 01572 820185
Mobile 07985 943743

Client: Larkfleet Homes			
Title: Land off Low Road Crowland, Peterborough			
Drawing: Proposed Site Layout LANDSCAPE			
Scales 1:250	Sheet Size: A3	Date: 27/01/09	Drawn: lmc
Drawing Number: LF/CR/PLC3			Rev

Do not scale off or measure from this drawing.
All discrepancies should be reported to the architect. This drawing should be read in conjunction with the specification and standard details.
All intellectual property rights are the copy right of Louise M Cooper RIBA ©

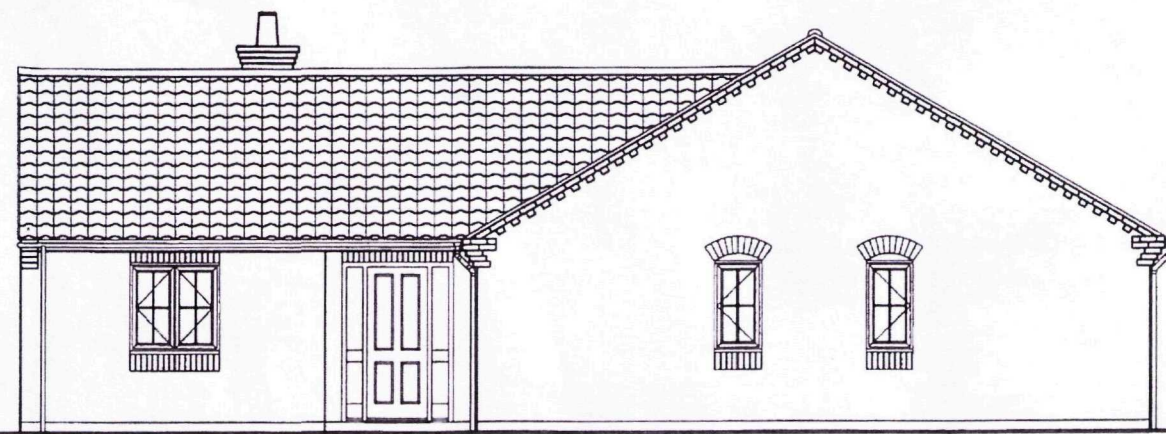


Front Elevation

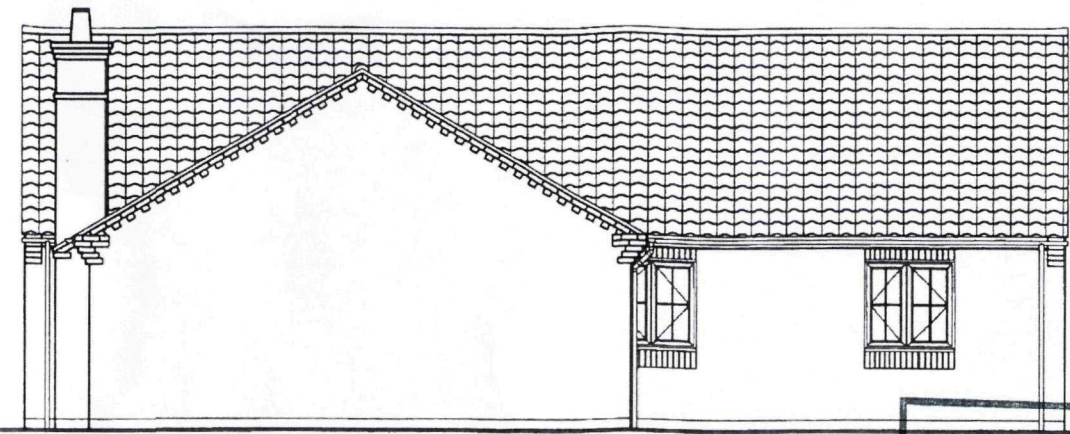


Side Elevation

SHDC
Planning & Development
- 3 FEB 2010
Ref: 0093-10

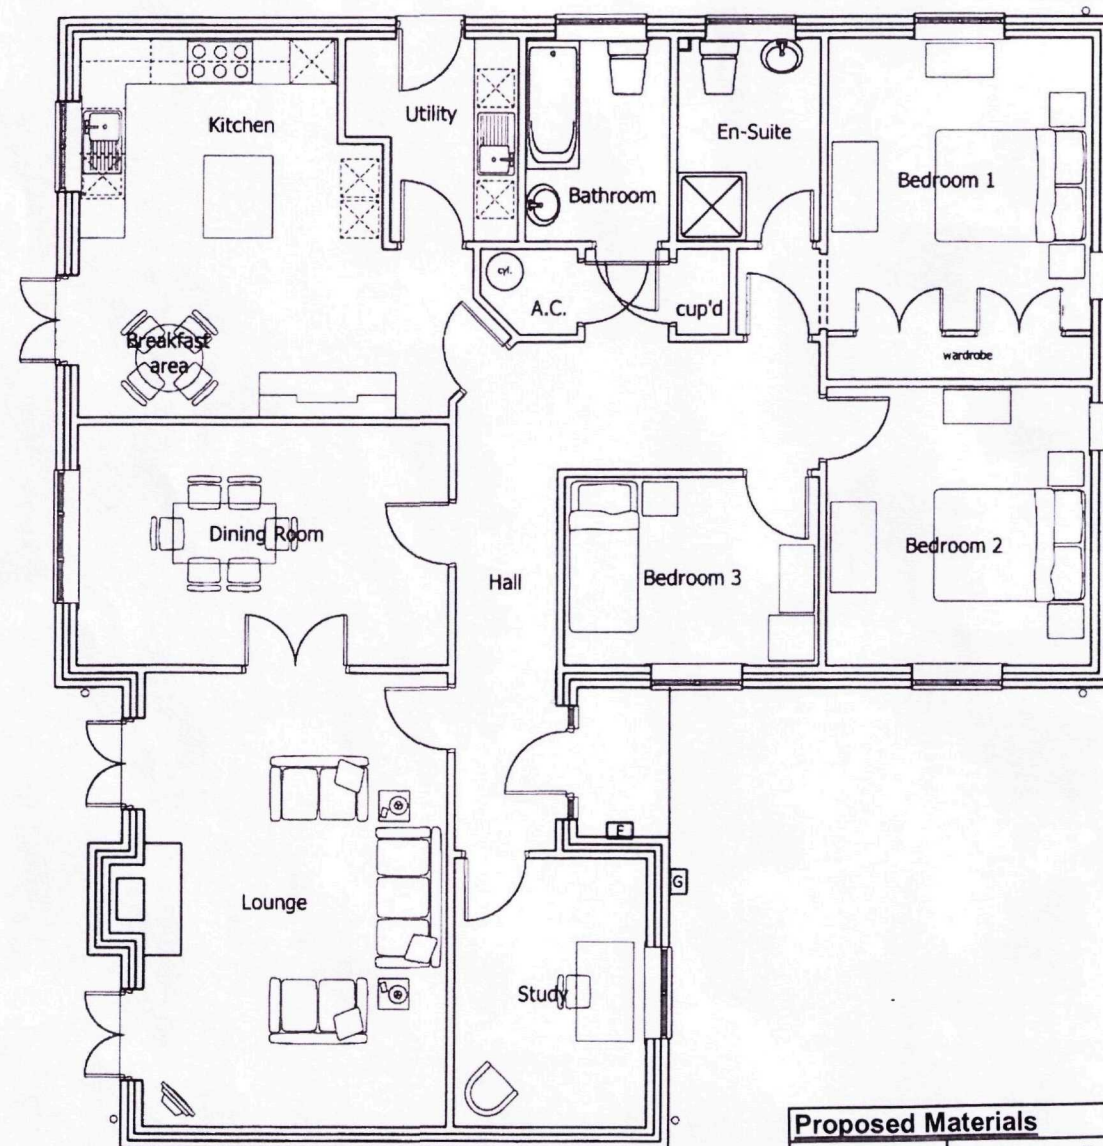

Ground Floor Plan

Proposed Materials	
Roof tiles	Russell Pennine Terracotta
Brick	Hanson Clumber Buff
Heads & Cills	Hanson Red Mix
Rainwater goods	Black UPVC
Windows & Doors	White UPVC

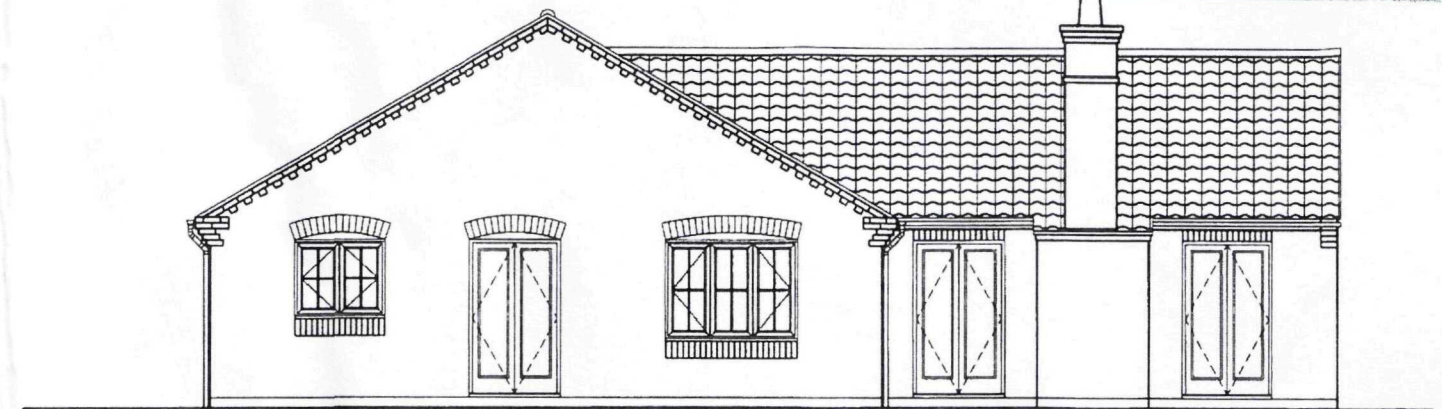


Rear Elevation



Side Elevation

A	01/02/10	Materials added	Project	House type 1302 3 Bed Bungalow 1612 sqft	Copyright Reserved Do Not Scale All Dimensions To Be Checked On Site			
			Drawing	Planning drawing Plans & Elevations	Larkfleet Homes Larkfleet House, Falcon Way, Bourne, Lincs. PE10 0FF p: 01778 391550 f: 01778 391579			
					Date	Scale	Job No	Drawing No
Revision	Date				08/01/07	1:100	1302	01A

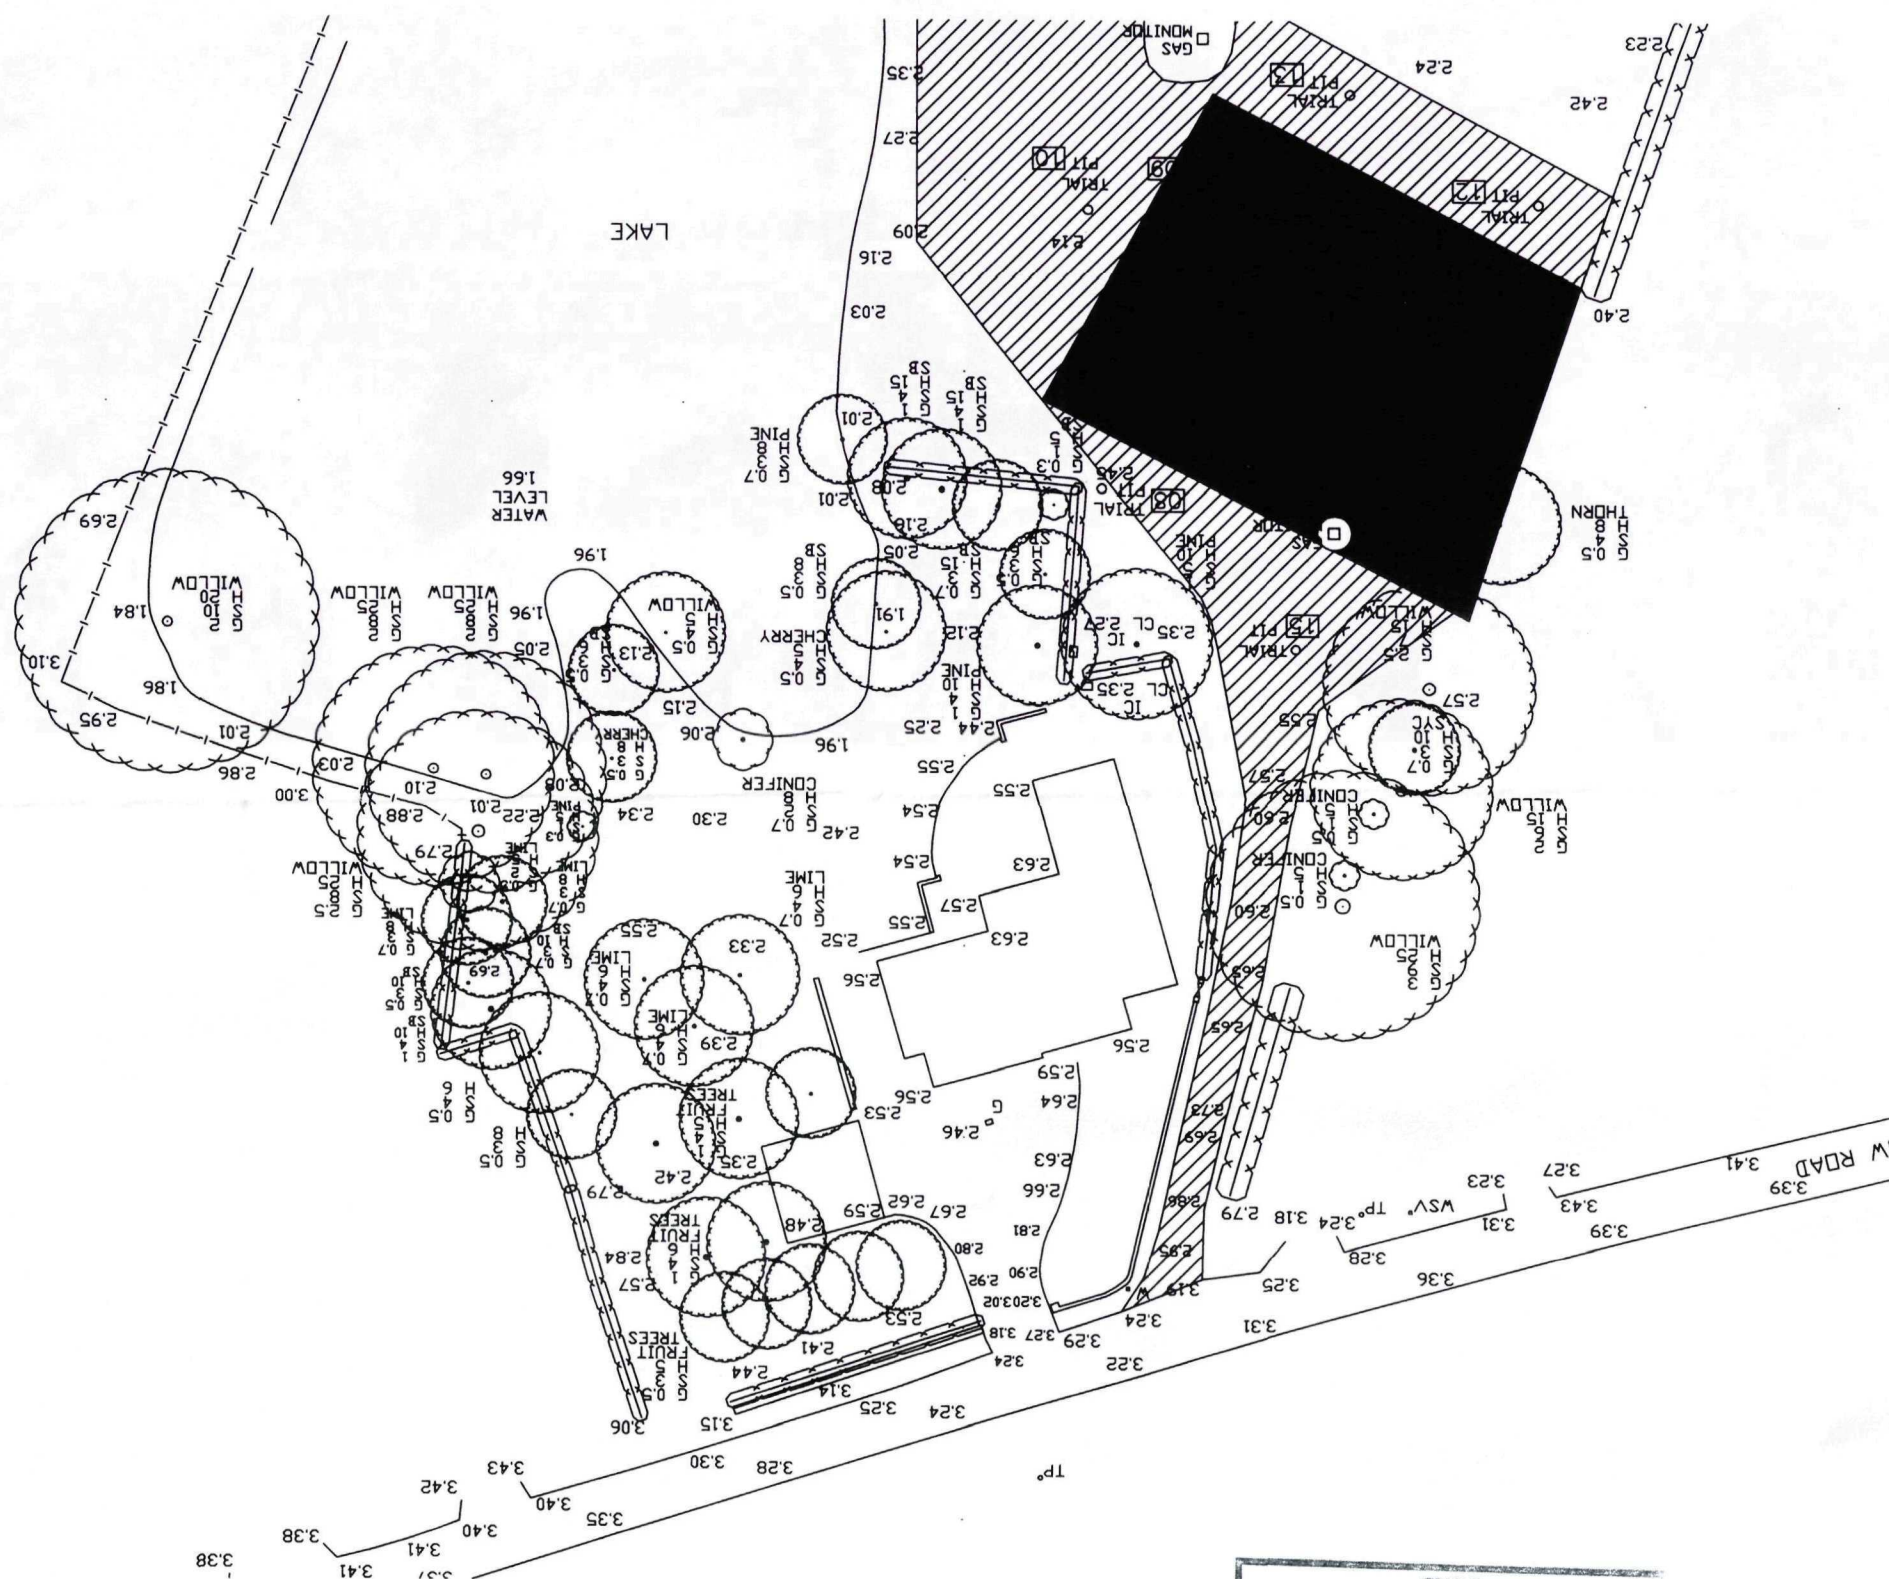

SHDC
Planning & Development
- 3 FEB 2010
Ref: 0093-10

		<div>- 3 FEB 2010</div> <div>Ref: 0093-10</div>			
rev	date	Copyright reserved	Do not scale	All dimensions to be checked on site	
Project		<div>LarkfleetHomes</div> <div>Larkfleet House, Falcon Way, Bourne, Lincs, PE10 0FF</div> <div>Tel: 01778 391550 Fax: 01778 391567</div>			
LAND OFF LOW ROAD CROWLAND					
Drawing					
Extract from site survey drawing		Date	Scale	Job No	Drn No.
		01/02/10	1:500	Crowland	survey 02
					Rev