



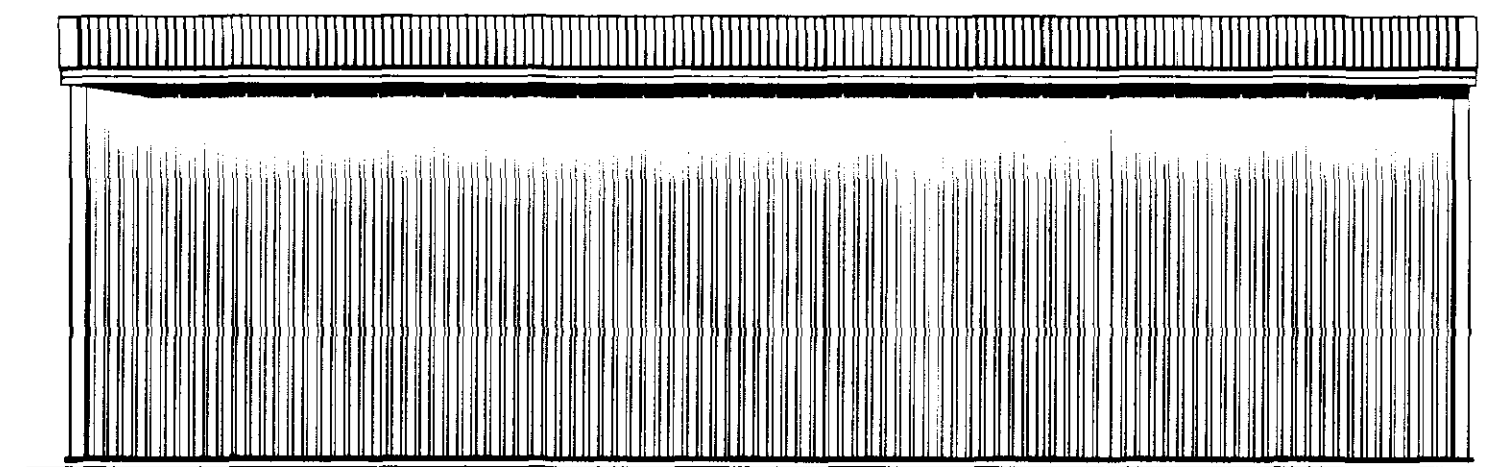


Vertical cladding to be box steel profile finished in Van Dyke Brown (08 B 29) or equivalent
Gutters & nvp to be black UPVC type mounted onto treated timber fascia board

NORTH

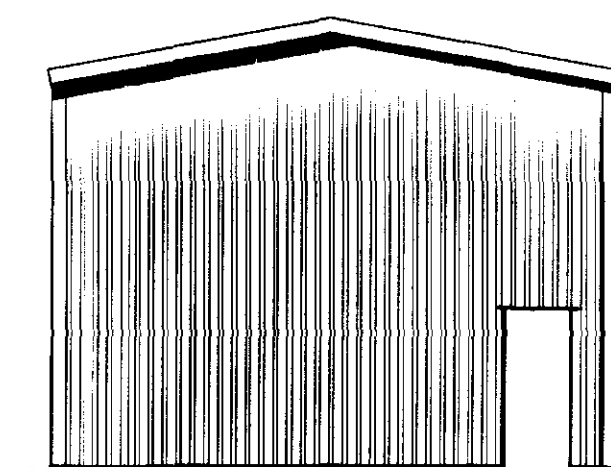

WEST

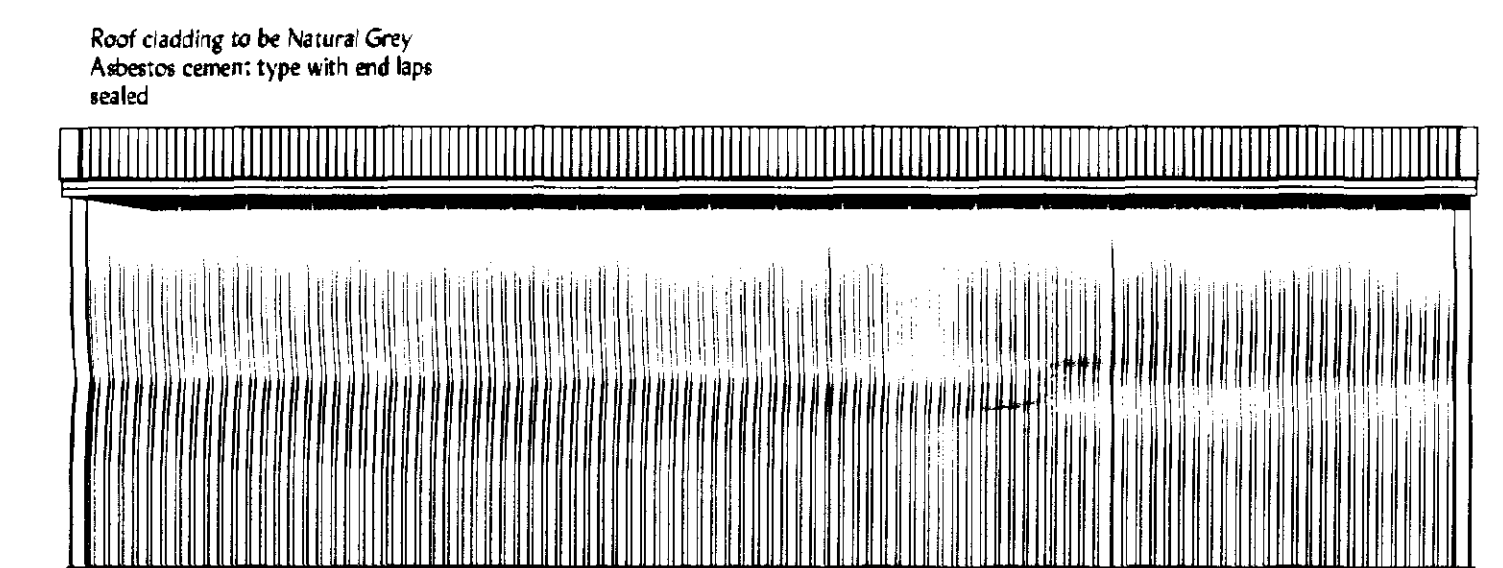


Roof cladding to be Natural Grey Asbestos cement type with end laps sealed

150 Halfround upvc gutter mounted onto treated fascia 100" nvp stack to each run provided



(FIRE WALL TO THIS ELEVATION - 4 HOUR RATING FROM TWIN SKIN) METAL CLADDING WITH RIVETED LAPS AND QUILT TO CAVITY

SOUTH

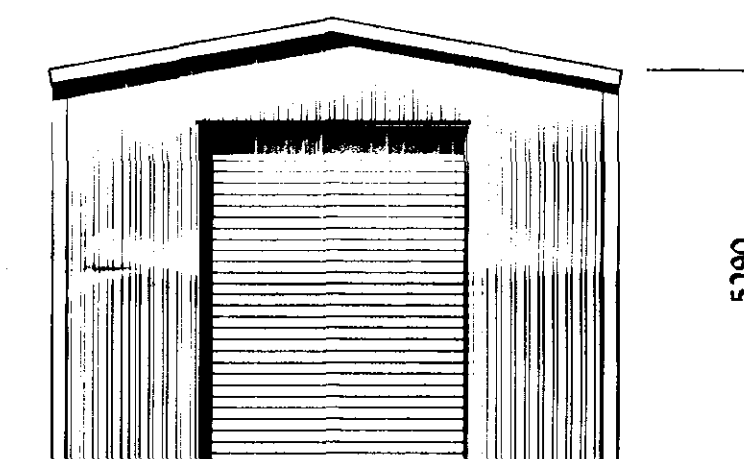

Roller shutter door 3550 wide x 4575 High - Galvanised finish

EAST

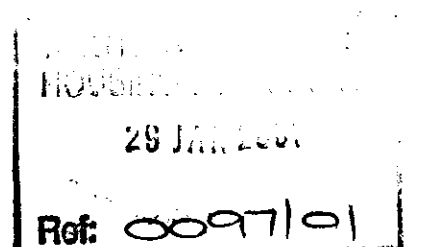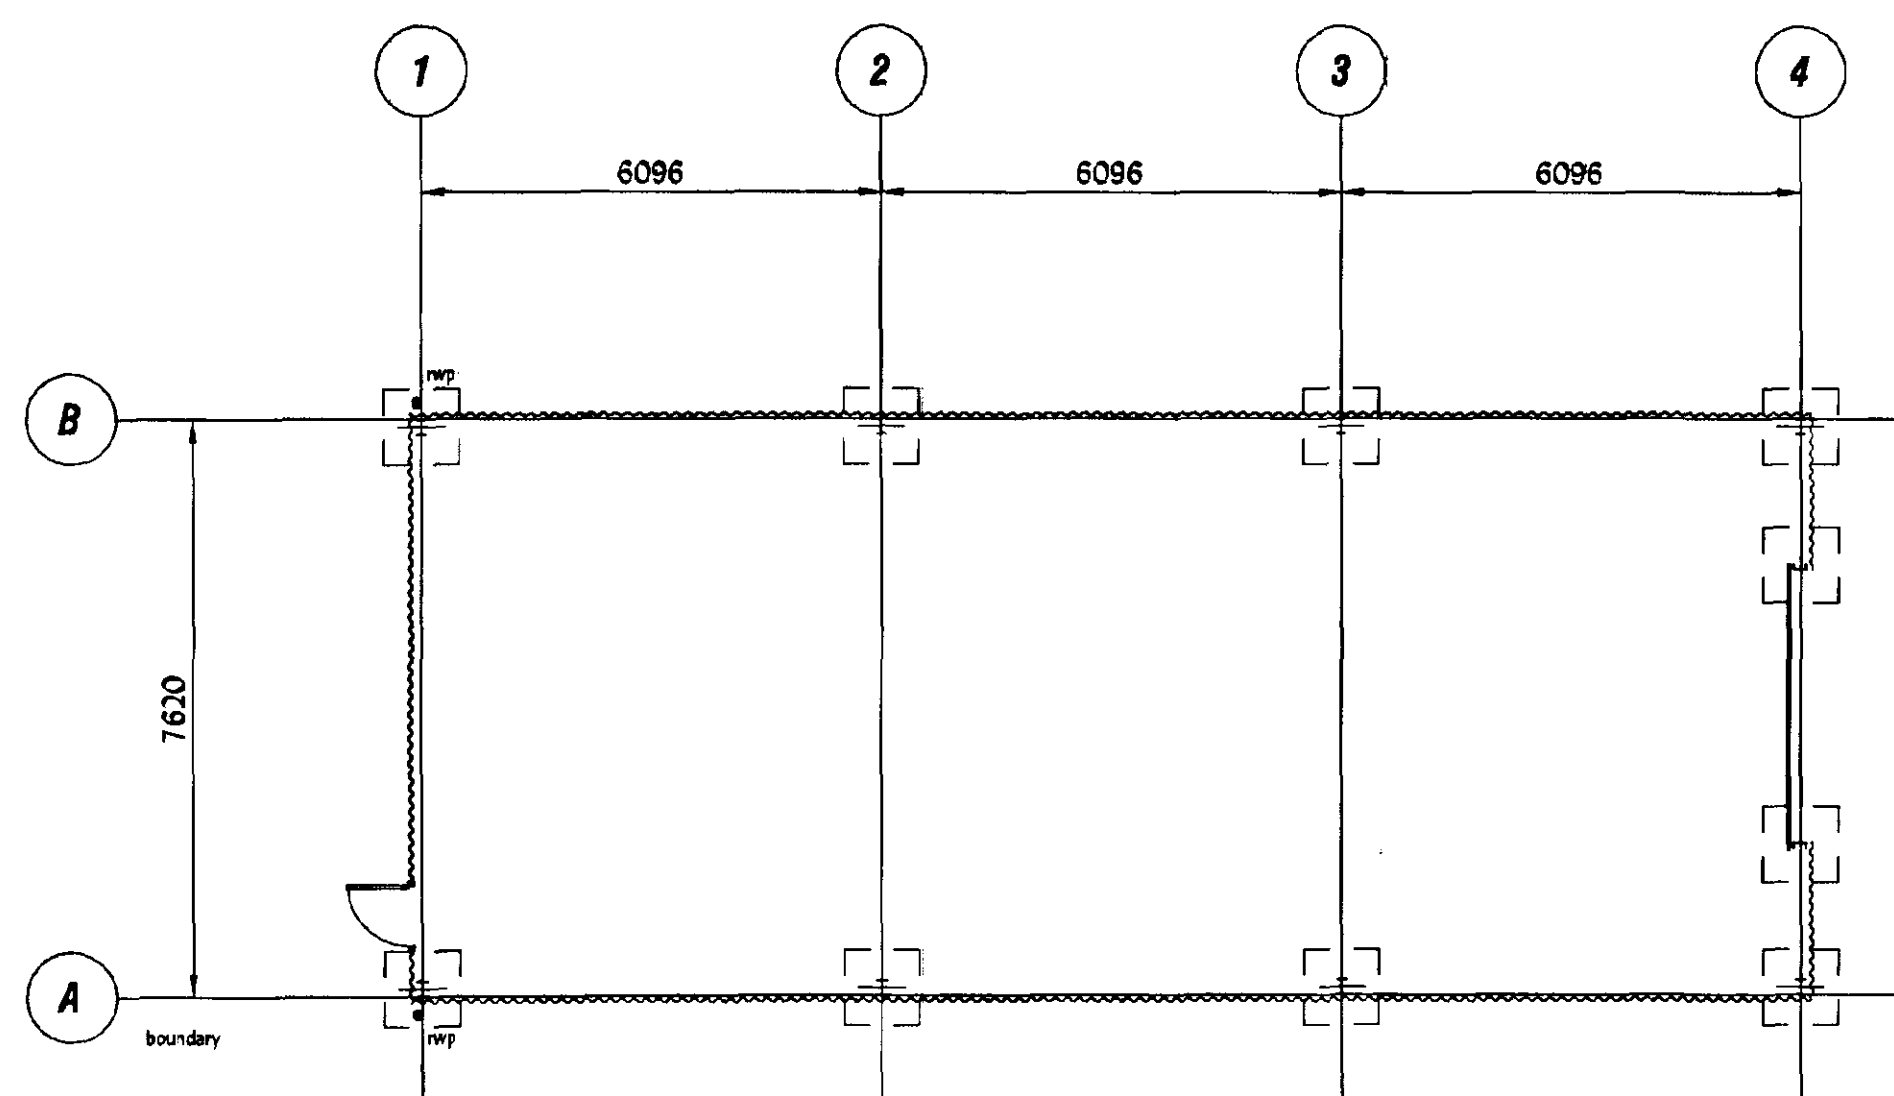

Rev	Date	Dm
Project / Client		
Crowland Cranes Crease Drove, Crowland Peterborough PE6 0BN		
Description		
Grit / Sand Cleaning unit		
Drawn		
g.w.denley		
Date		
Revision		

Denley Draughting
The Studio, 28 St Andrews Way, Ely
Cambridgeshire CB6 3DZ


Tel 01353 669442
Fax 01353 669442
email gary.denley@tesco.net



© Reproductions in whole or part by means is prohibited without prior permission of Denley Draughting

DETERMINED
PLAN


elevations

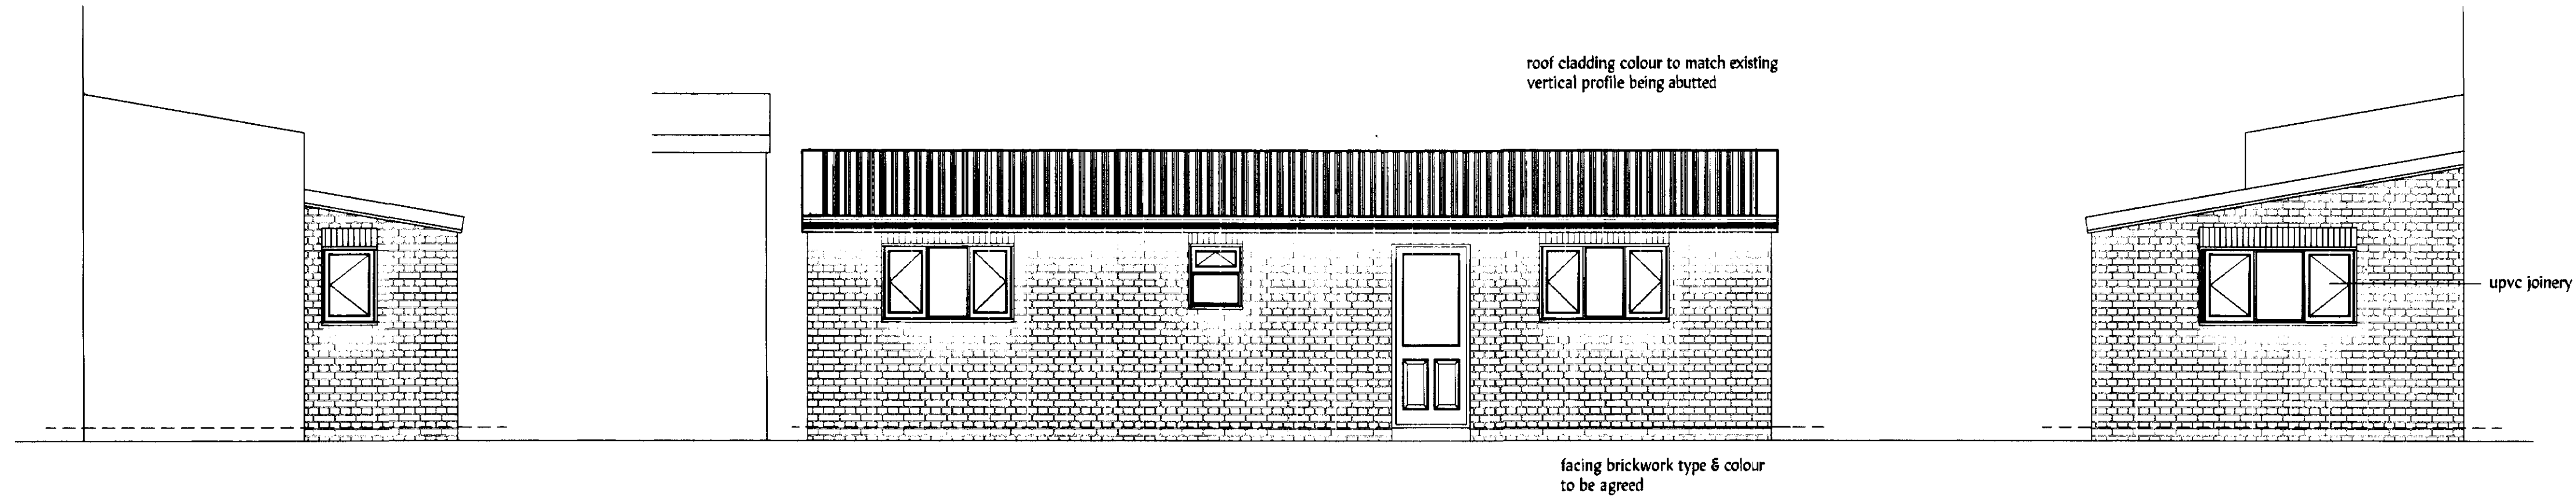


WEST

SOUTH

EAST

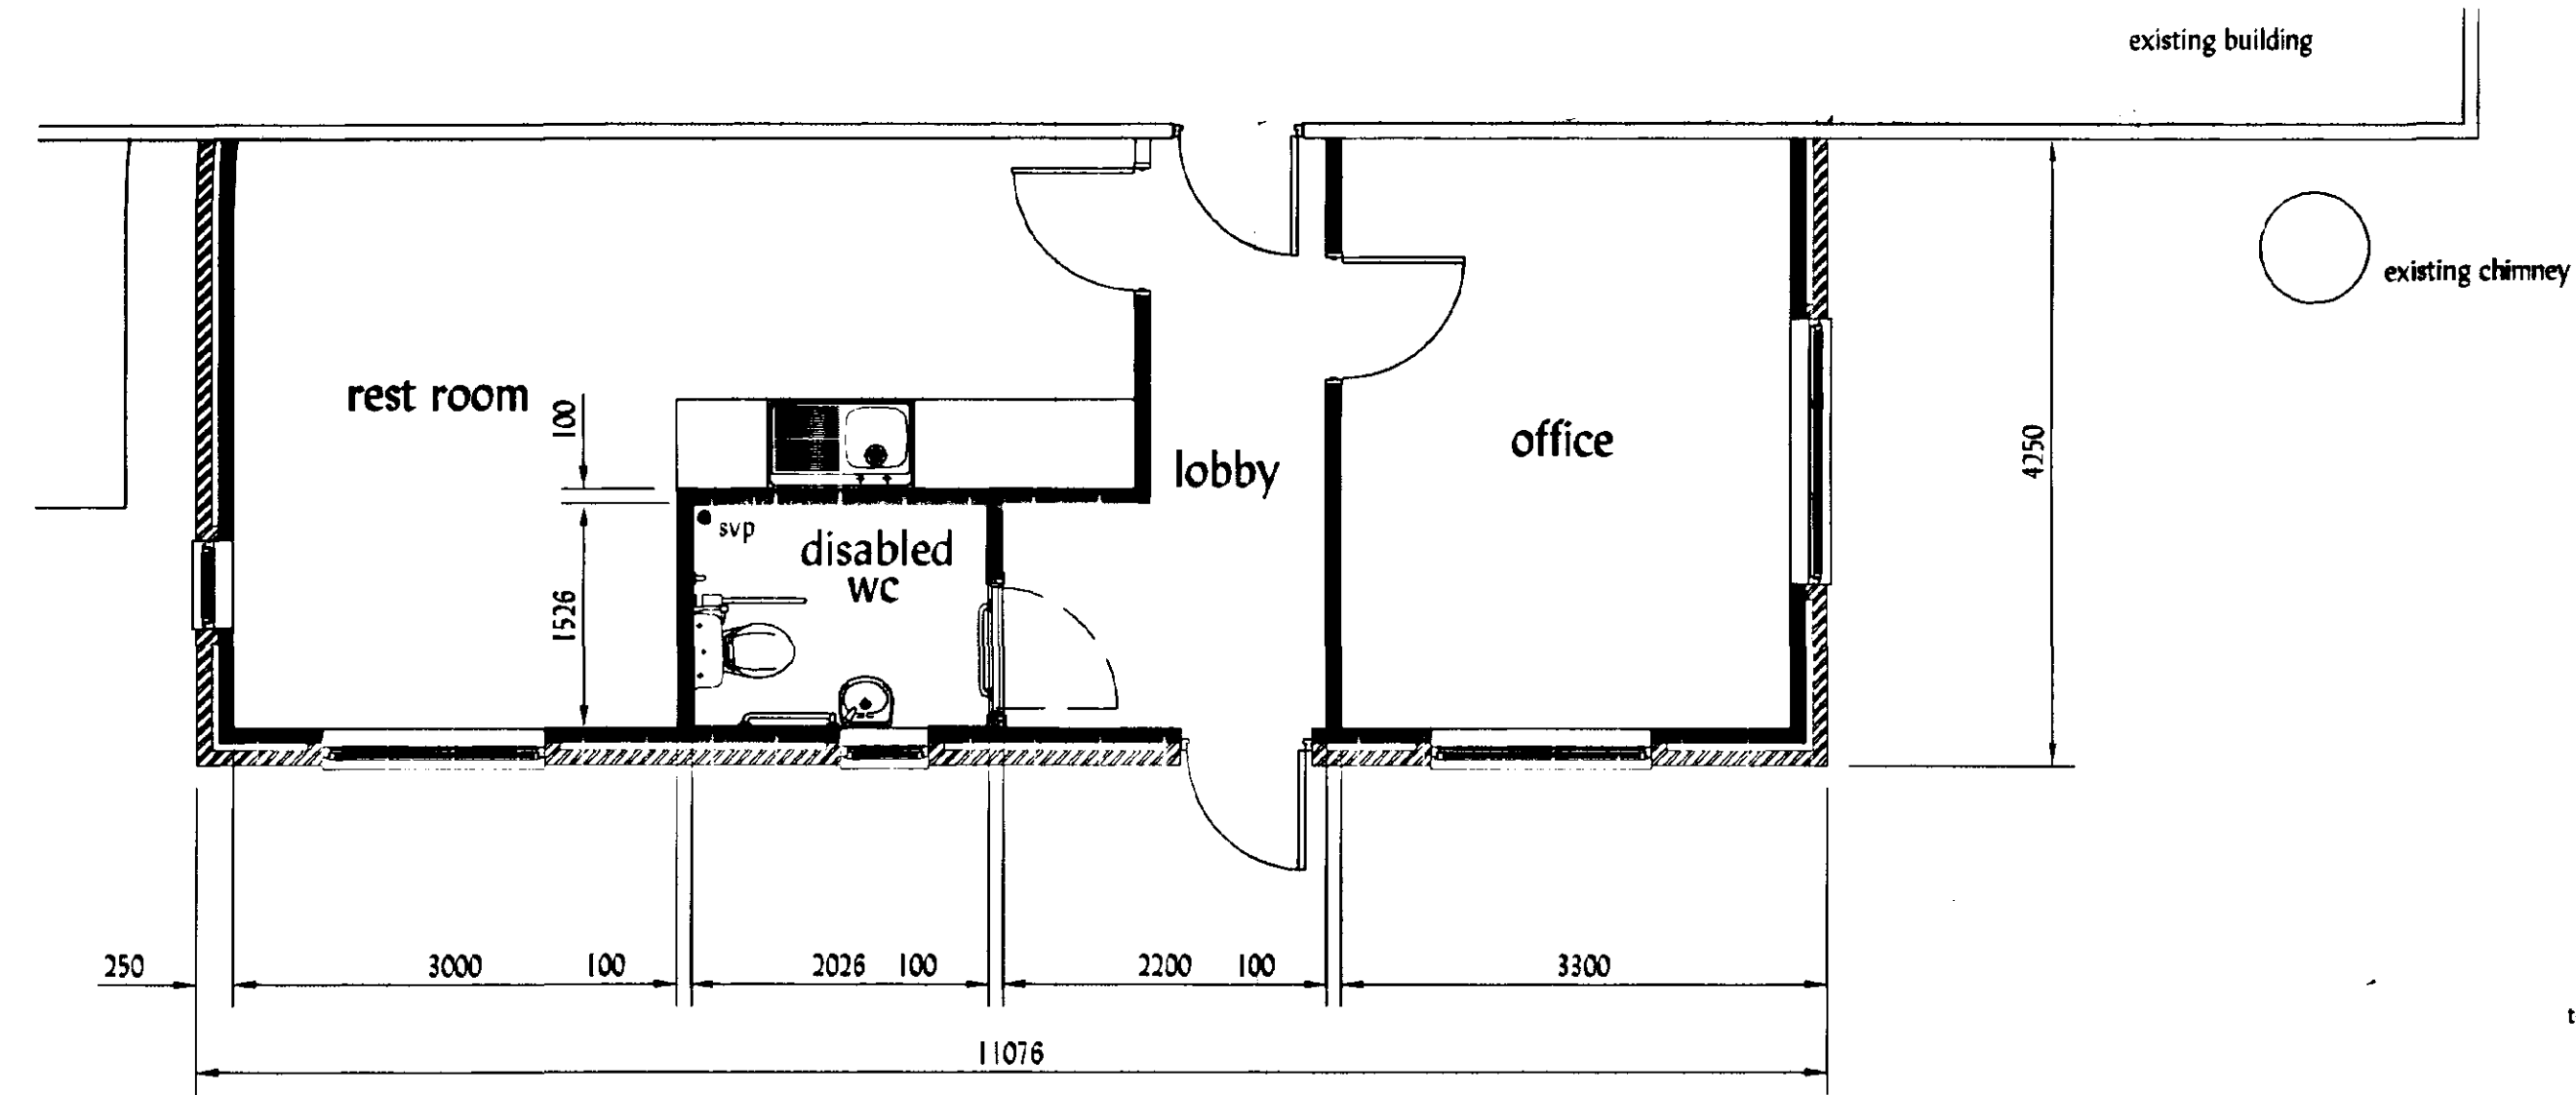

ground plan layout

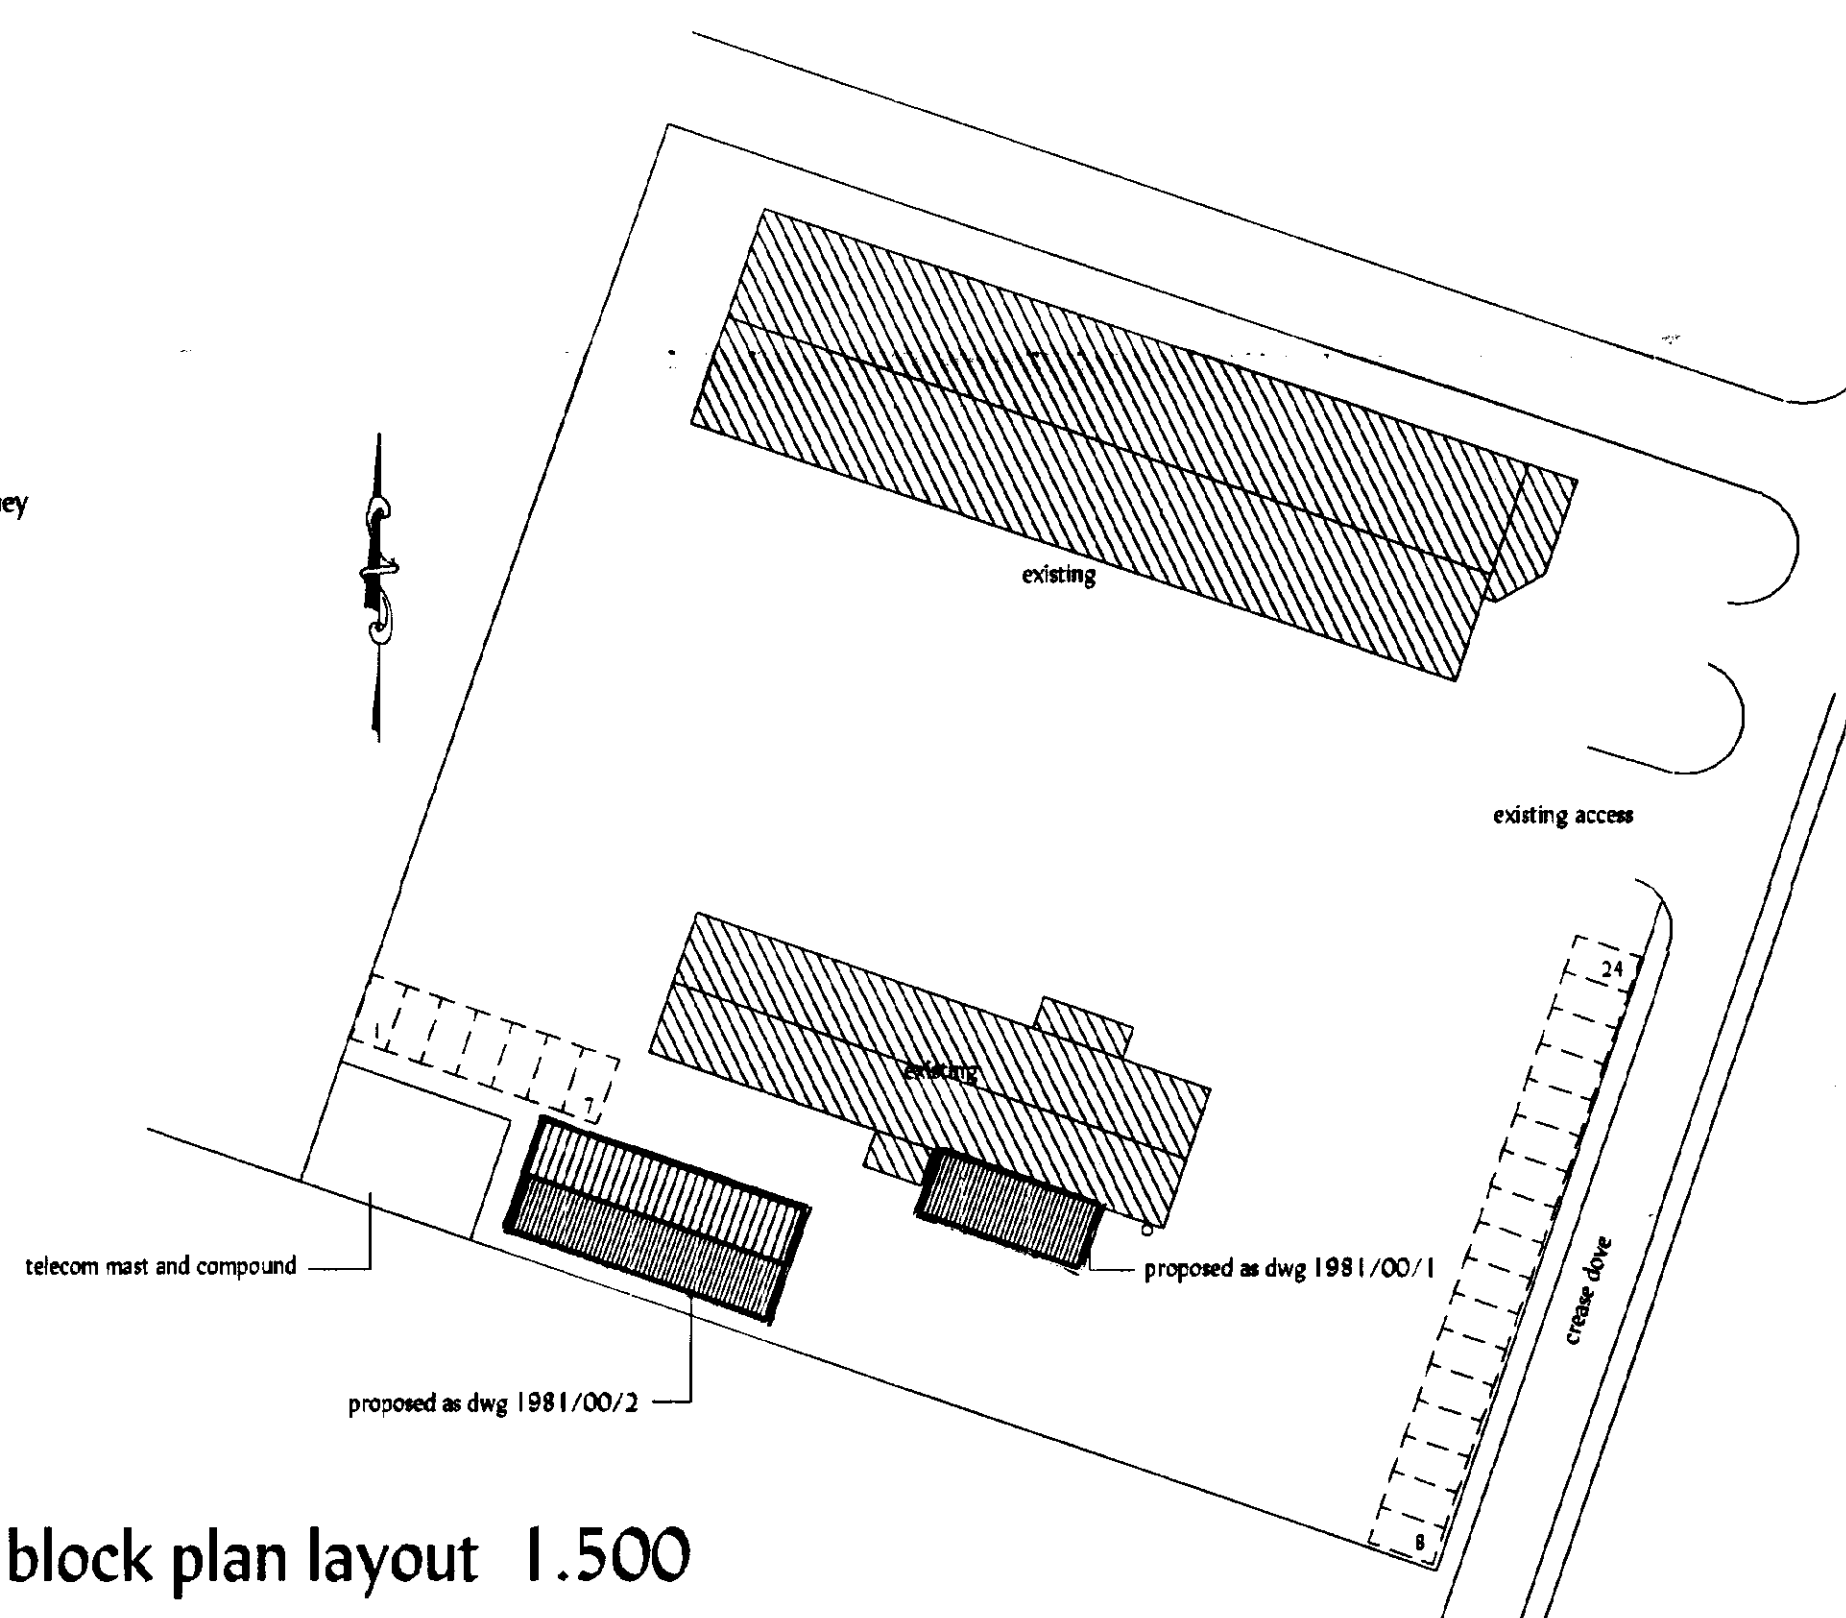

block plan layout 1.500

28/01/2001
Ref: 0097/01

Rev	Date	Dim
Project / Client		
Crowland Cranes Crease Drove, Crowland Peterborough PE6 0BN		
Description		
Proposed extension to existing building		
Drawn		
g.w.denley		
Date		
Revision		

Tel 01353 669442
Fax 01353 669442
email gary.denley@tesco.net



Reproduction in whole or part by means is prohibited without prior permission of Denley Draughting

DETERMINED
PLAN