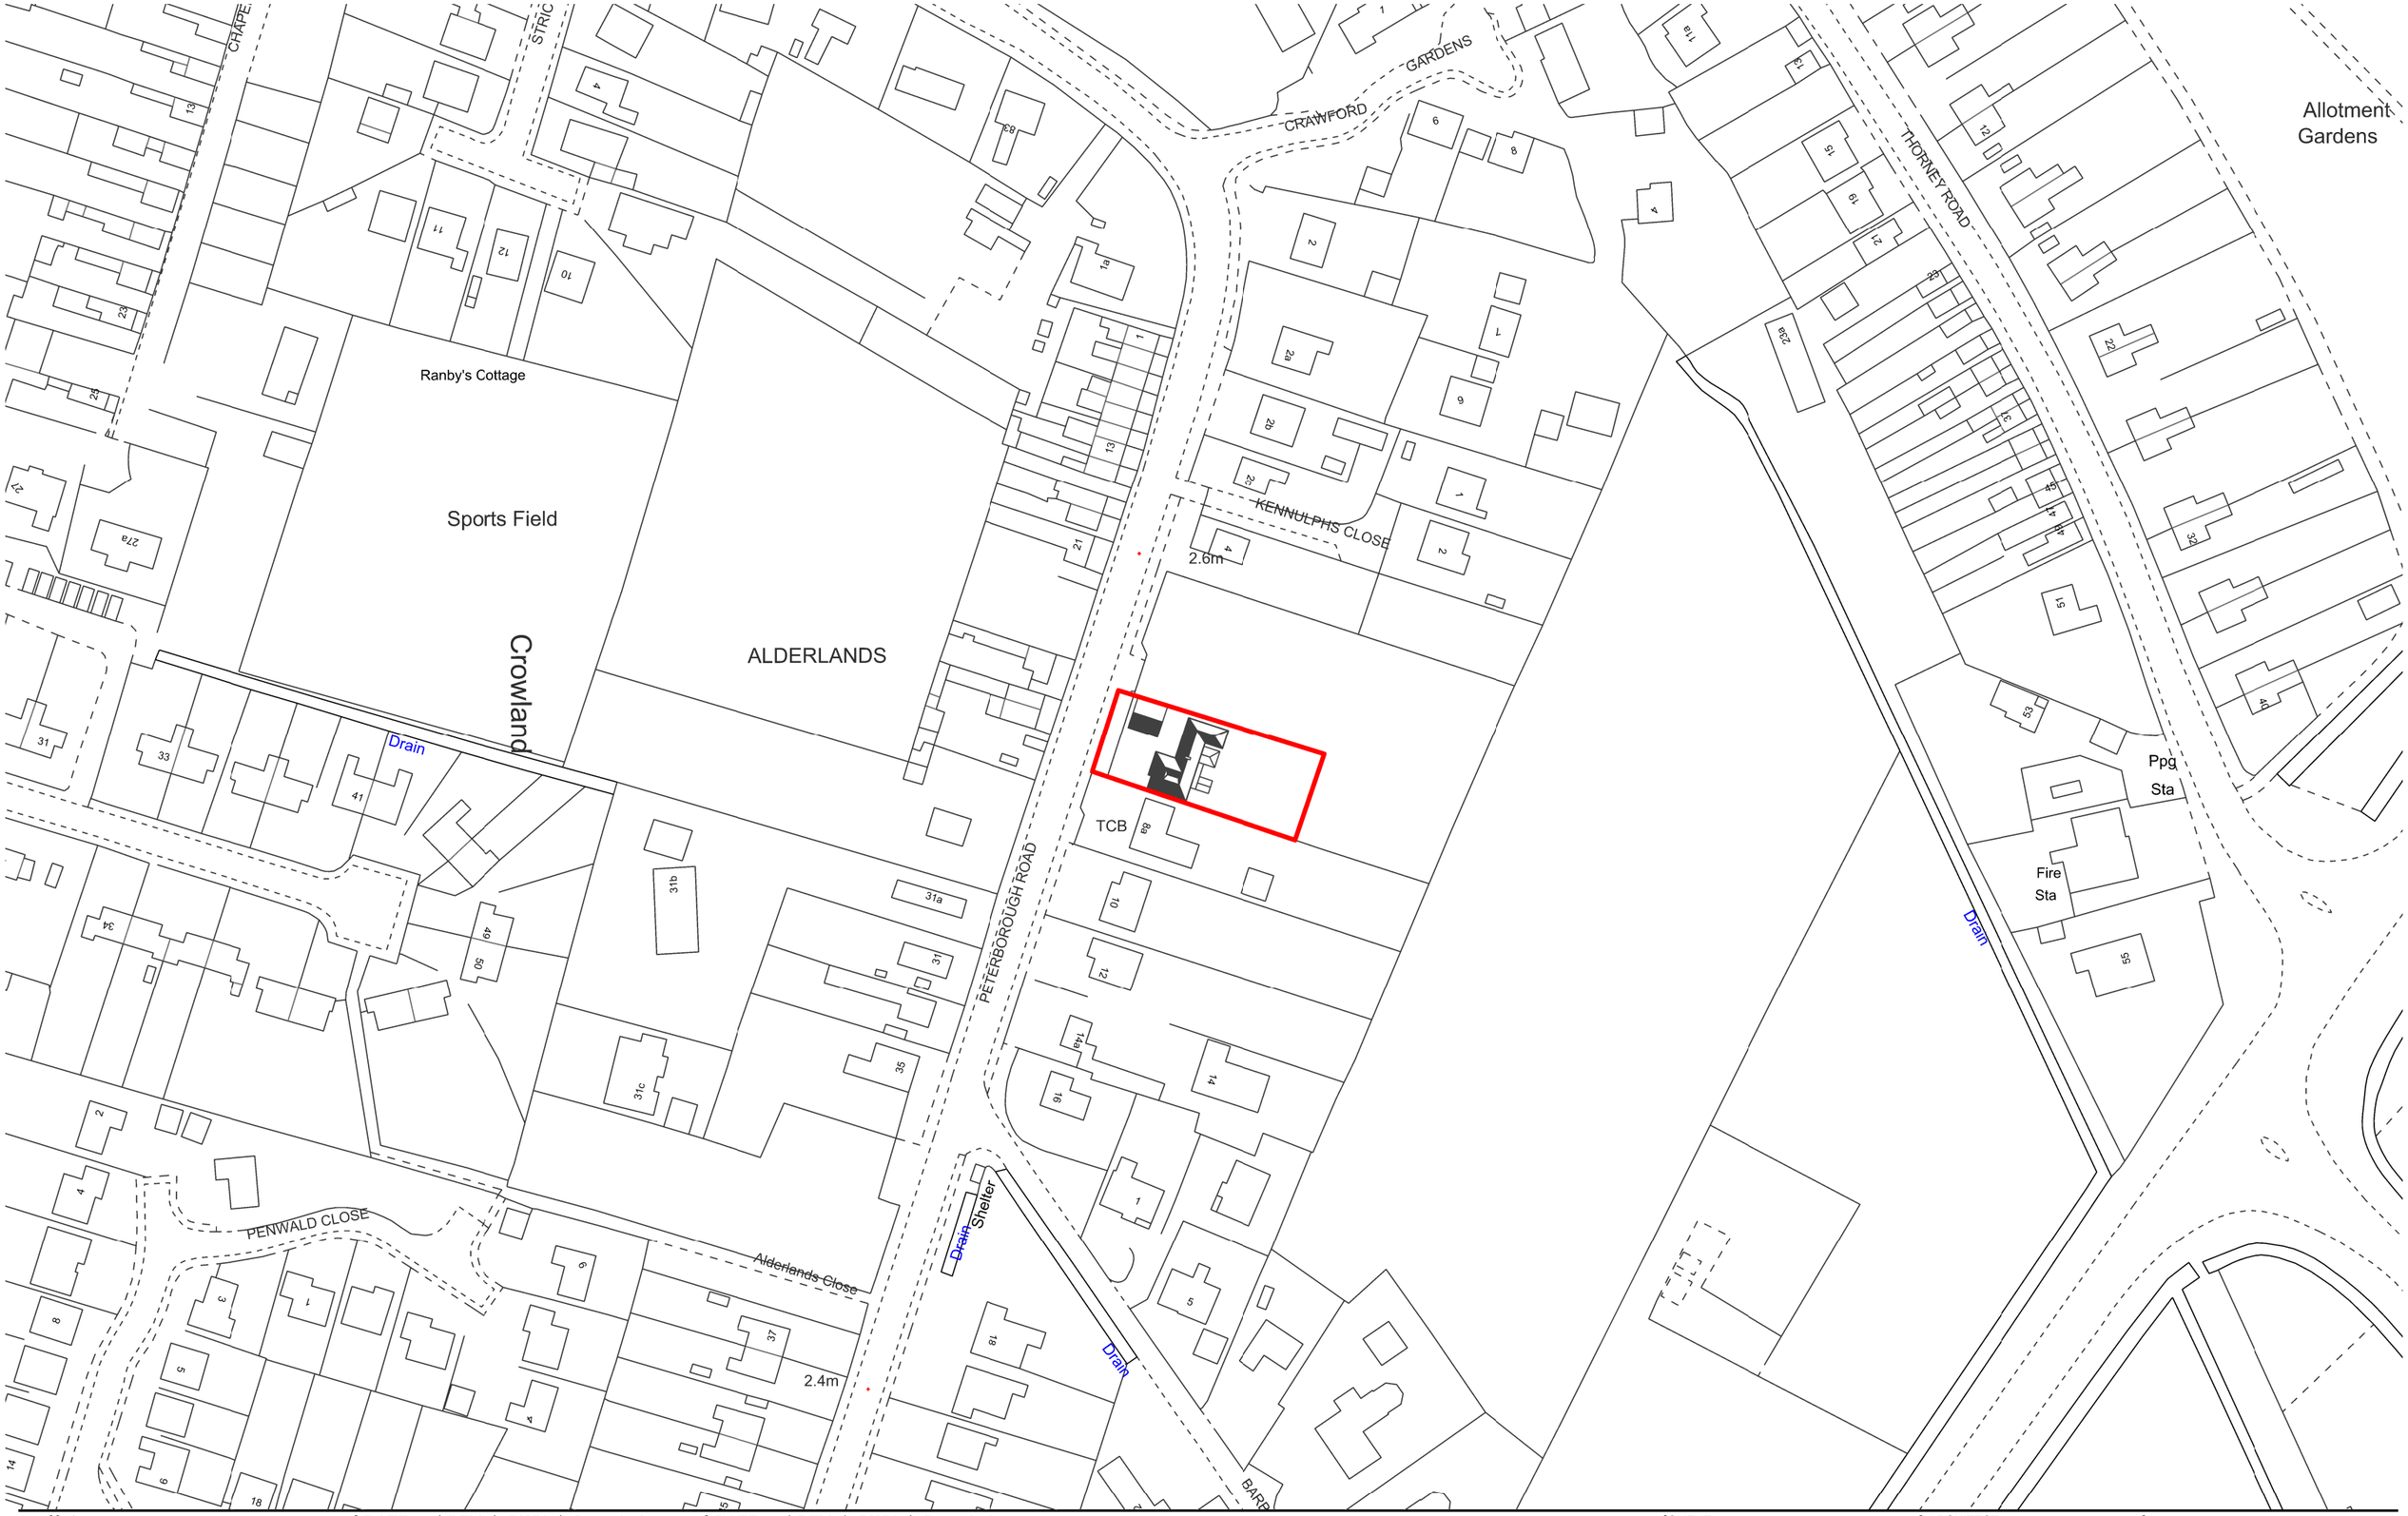


Notes	DATE	REV	DWN	Description	DATE	REV	DWN	Description
Do not scale from drawings **UNLESS FOR PLANNING PURPOSES ONLY**. Use figured dimensions, where in doubt refer to the architect All Dimensions to be checked and confirmed by the contractor/ builder on site	04/02/2026	_	KM	Issued for Planning				

Application Site Boundary

01m 5m 10m 20m 30m 50m

Scale Bar - 1:1250 @ A3

N

CLIENT

Mr & Mrs Patterson

PROJECT

08 Peterborough Road, Crowland

ARCHITECT
Phi Architectural Design ltd (PAD)
PHI ARCHITECTURAL DESIGN
e-mail: ken.mwaniki@phiarchitecturaldesign.com
Tel: +44 7809575090

Drawing: Location Plan

Description: PLANNING

Scale(s)	Date	Drawn
1:1250 @ A3	January 2026	KM

Job No	Drawing No	Revision
259	A_001	_