
STUDIO 11 architecture

Do not scale directly from this drawing. All discrepancies are to be brought to the attention of the below office.

The copyright to this drawing is owned by studio 11 architecture.

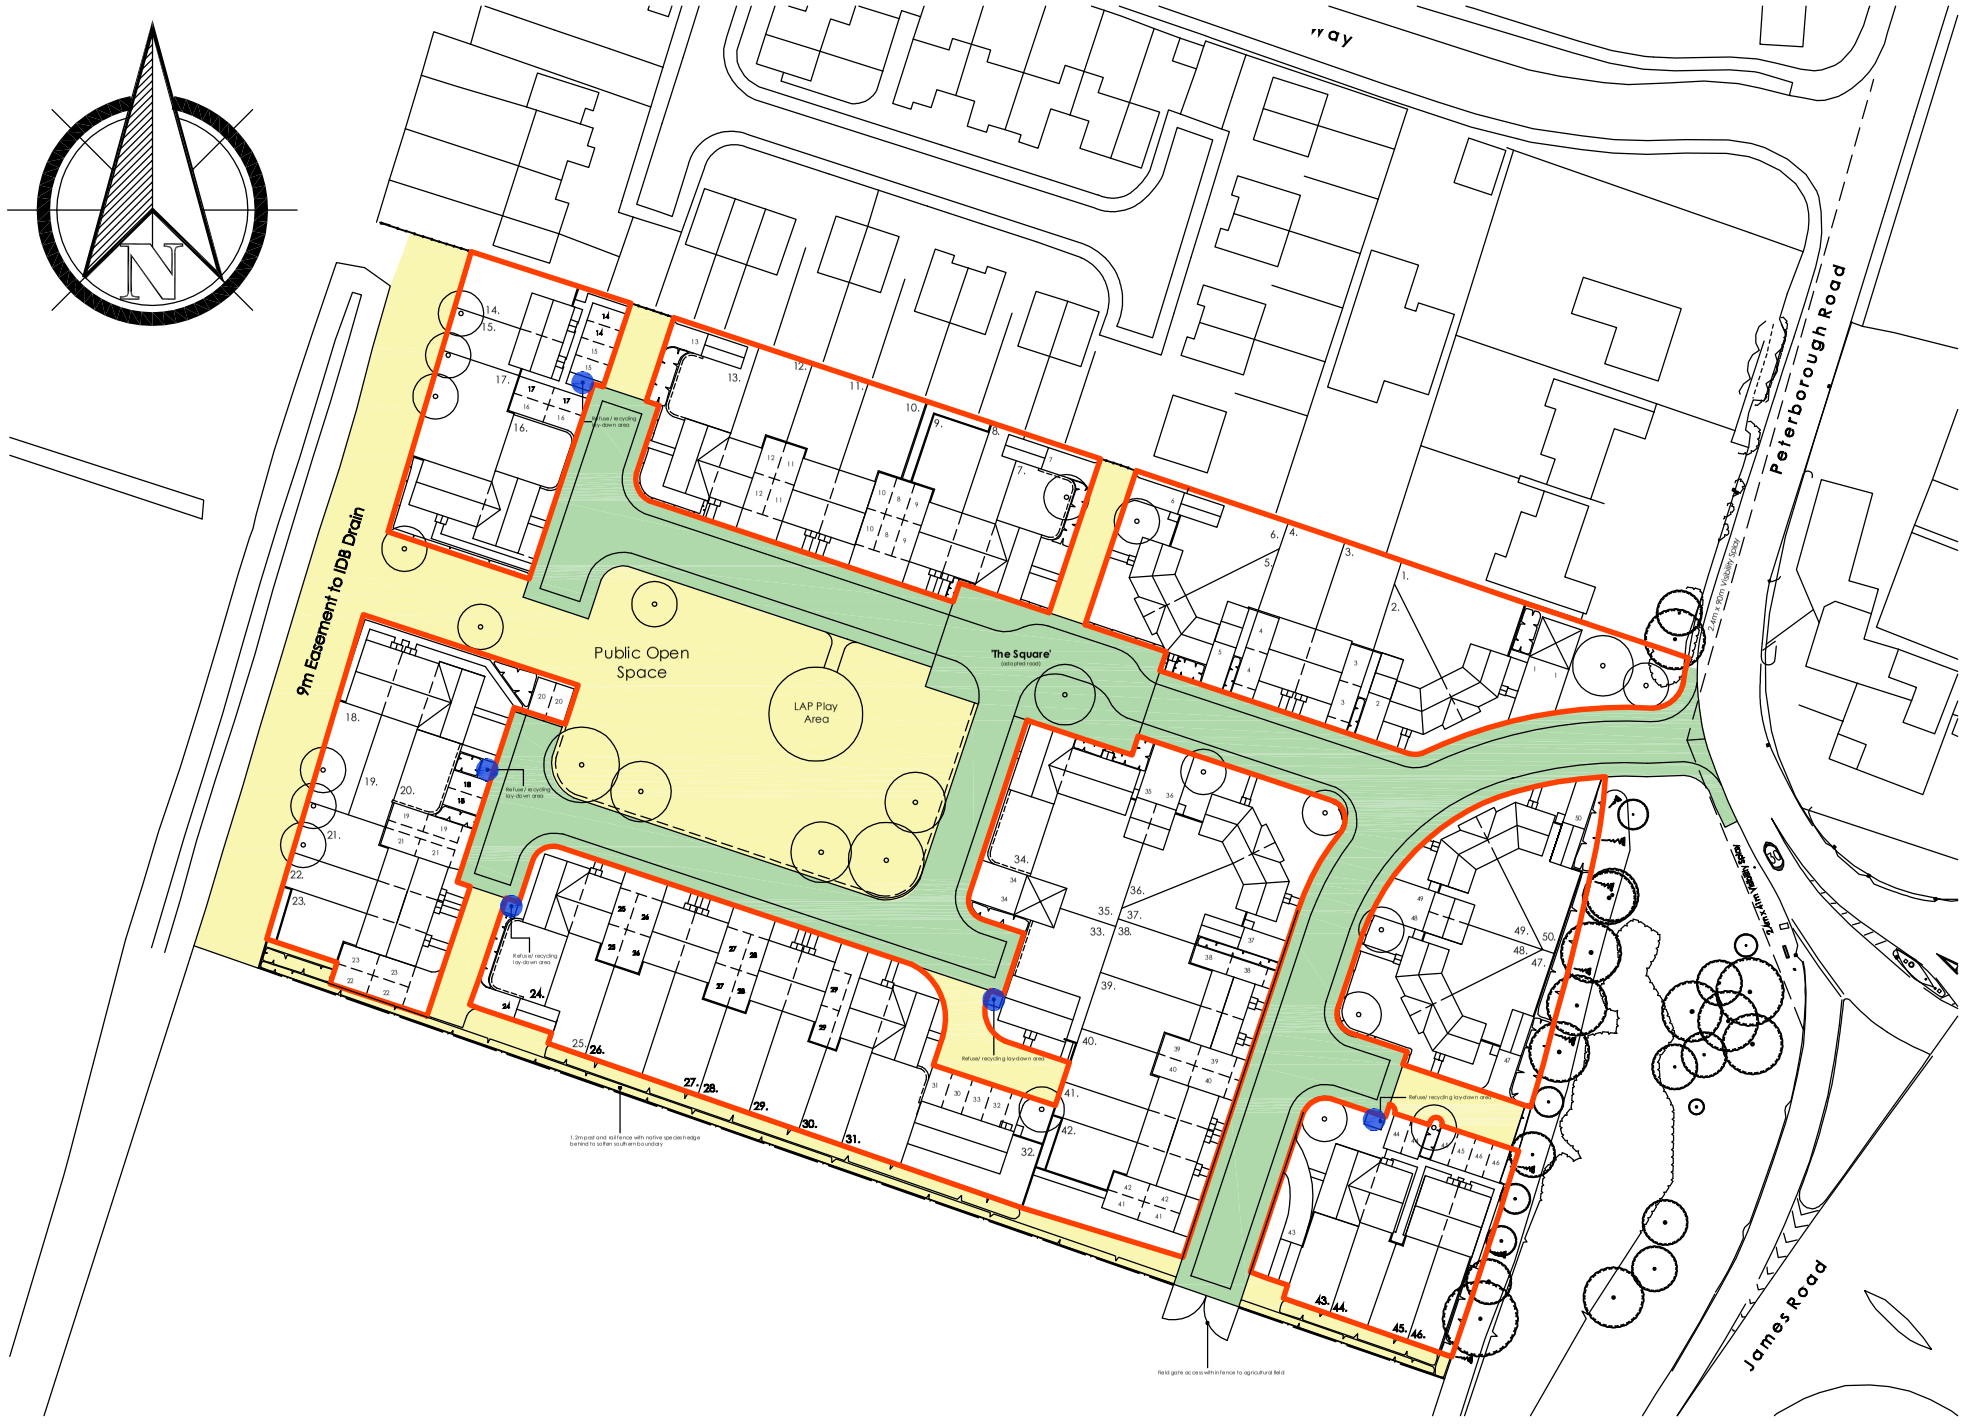

KEY

- Land to be conveyed to plot purchasers
- Land to be adopted by Lincolnshire County Council Highways
- Land to be transferred to Management Company and maintained in perpetuity
- Refuse/recycling lay-down area maintained by Management Company

PLANNING APPLICATION

REVISION	DATE	DRAWN	DESCRIPTION
A	15.01.2015	CLH	Adopted road extended to provide access to agricultural field.

CLIENT Ashley King (Developments) Ltd

PROJECT Proposed residential development at Peterborough Road, Crowland

DRAWING Maintenance Responsibilities Plan

SCALE 1:1000@ A3 **DRAWN** CLH **DATE** 18.12.2014

STUDIO 11 architecture

DRAWING NO. 163.MRP.01

STUDIO 11 ARCHITECTURE LTD, THE BOATHOUSE, HARBOUR SQUARE, NENE PARADE, WISBECH, CAMBRIDGESHIRE. PE13 3BH
T: 01945 467339 E: design@studio11architecture.co.uk W: www.studio11architecture.co.uk

Chartered Institute of Architectural Technologists

Measurement Bar - When printed correctly this line measures 100mm.