



GROUND FLOOR

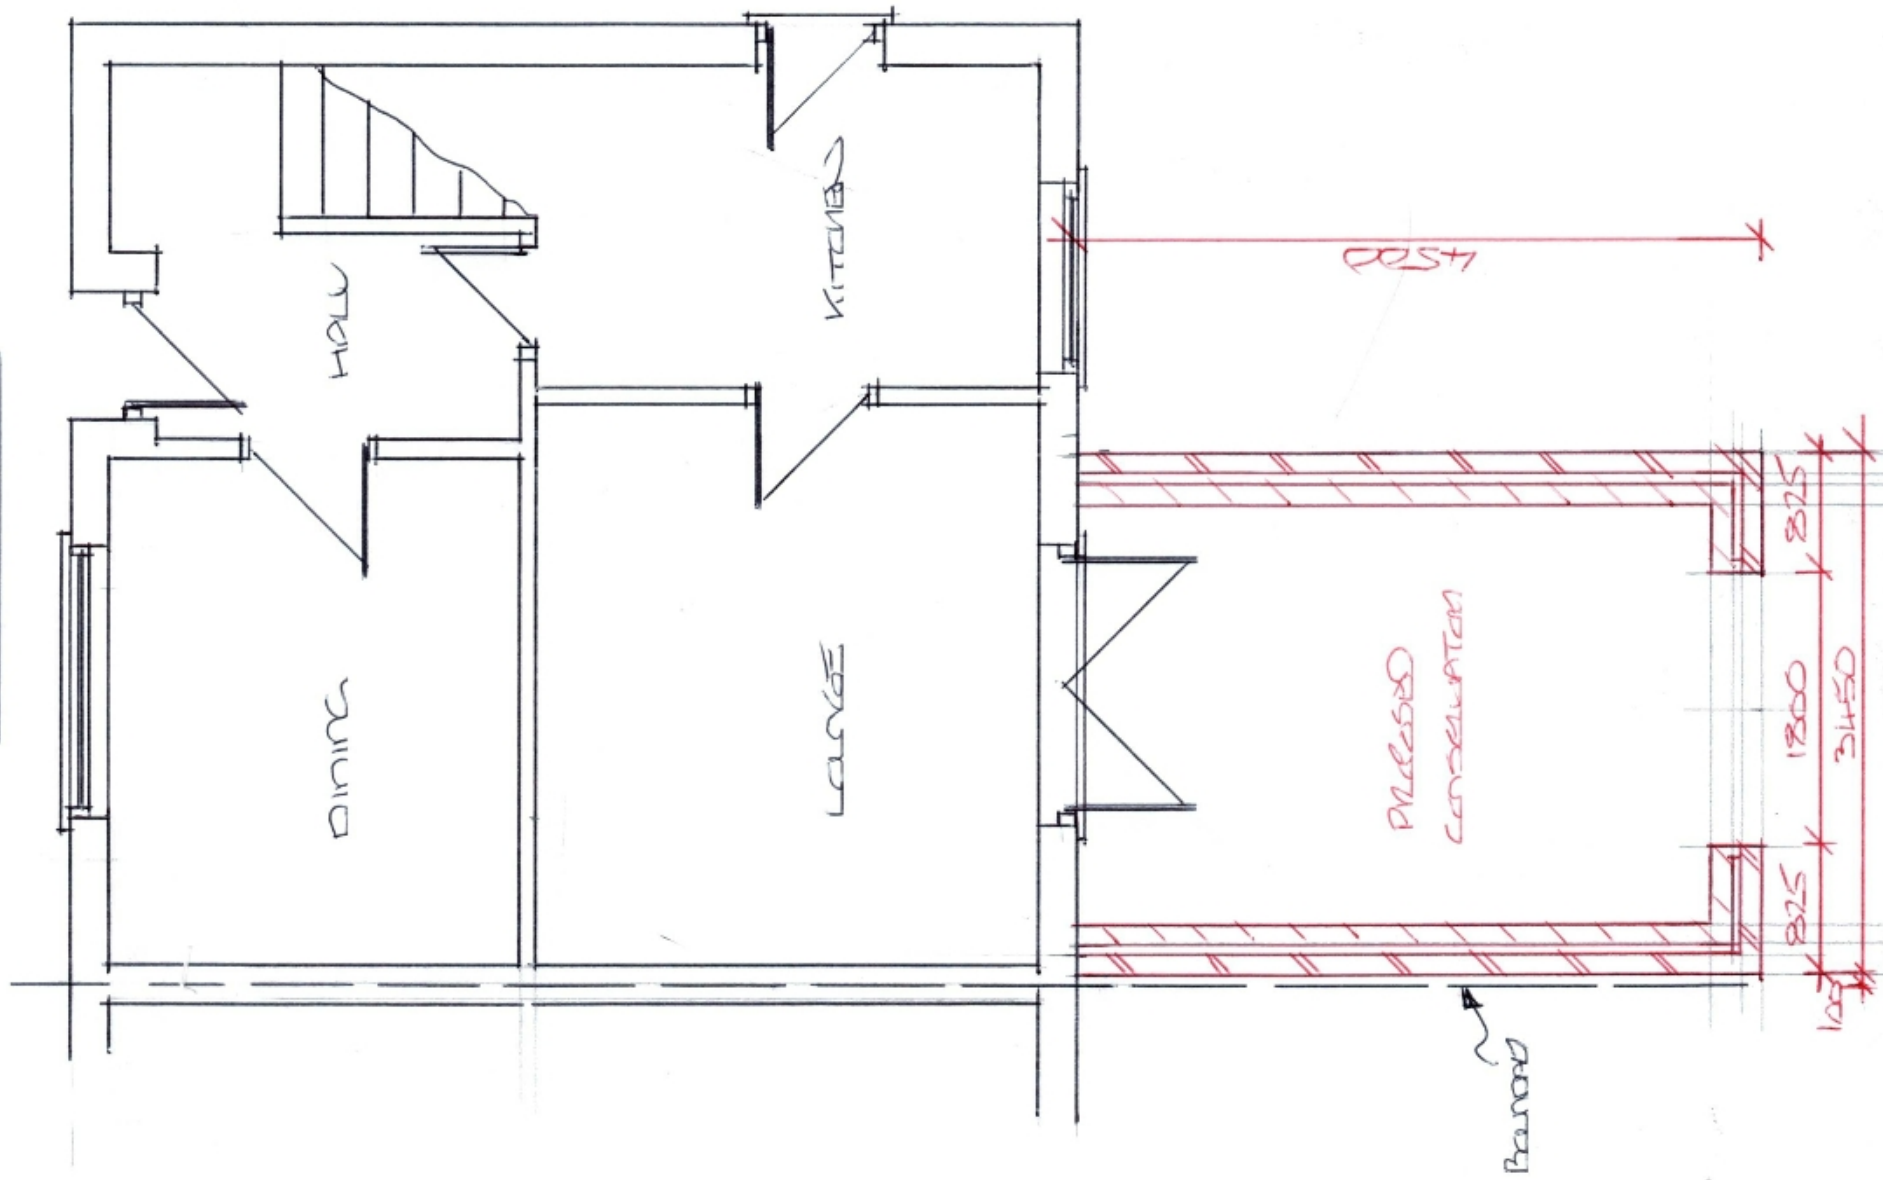

1st FLOOR

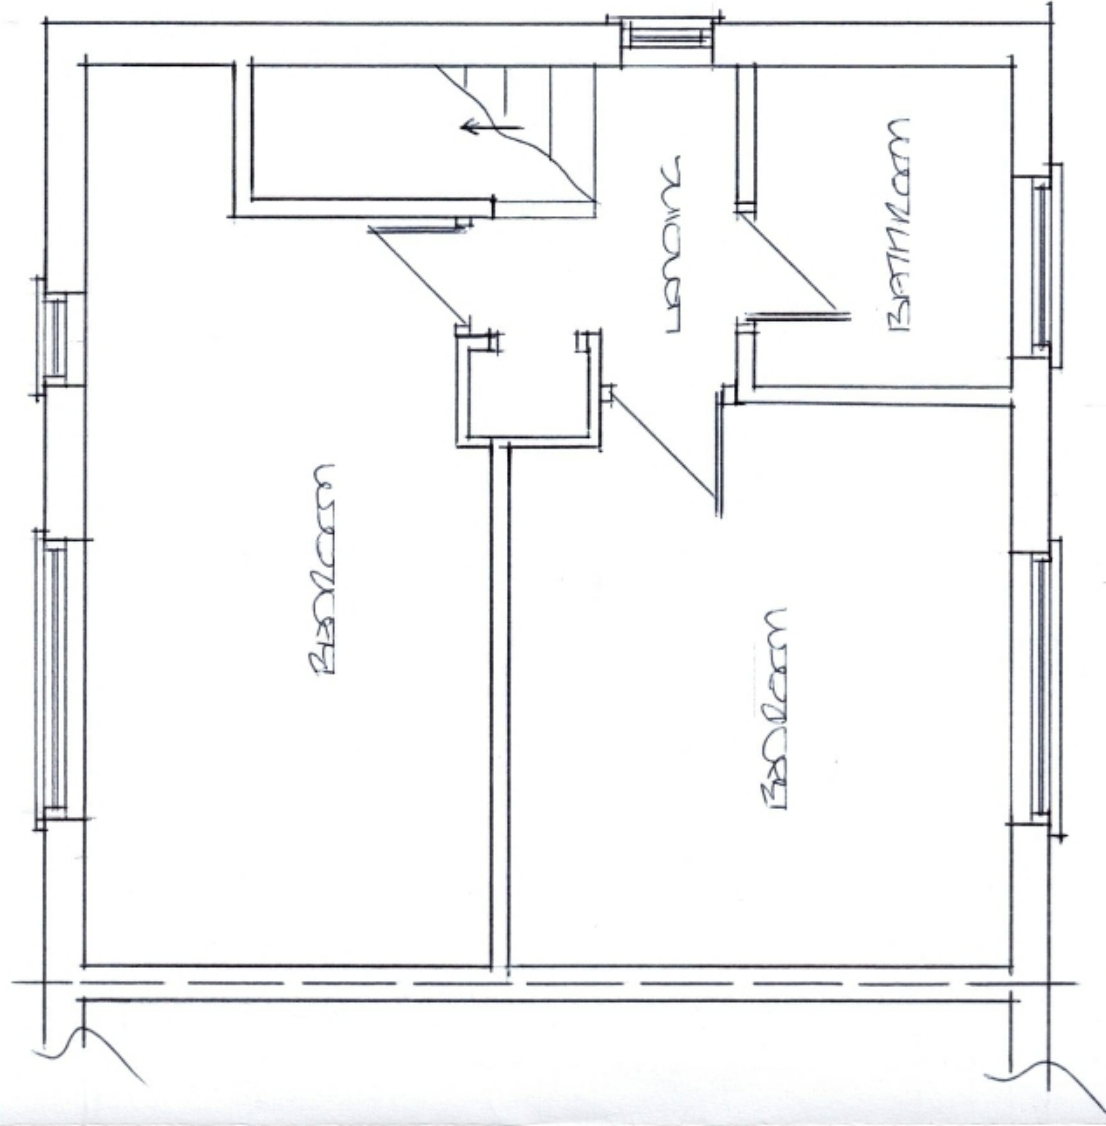

PROPOSED LAYOUT
(Scale 1:50)

6099D