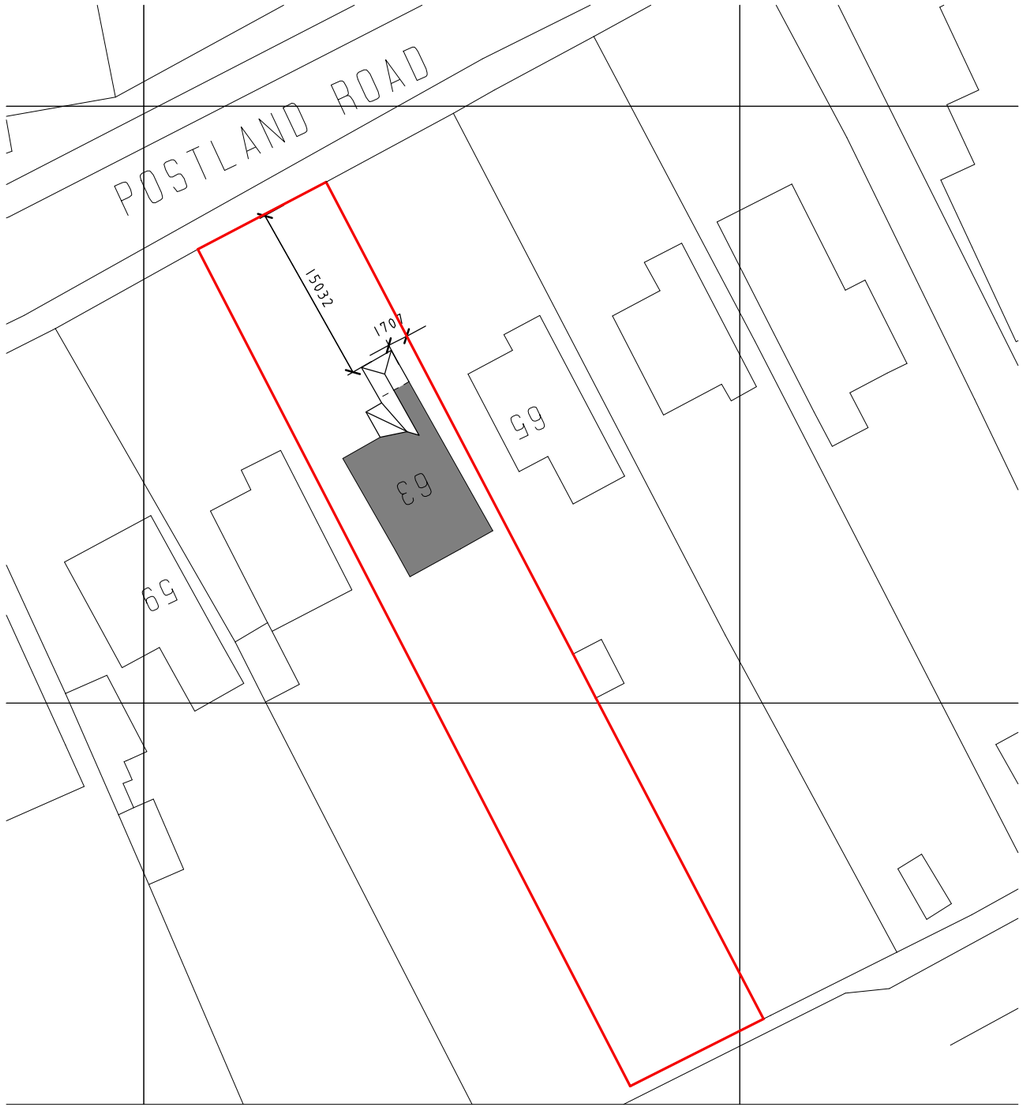


N

USE FIGURED DIMENSIONS ONLY
DO NOT SCALE

CONTRACT
Proposed Rear Extension
At 63 Postland Road,
Crowland, Peterborough.
For Mr & Mrs

DRAWING TITLE
BLOCK PLAN

SCALE 1:100	
DATE JAN 2019	DRAWN BY S.Andrews

JOB NO.	PLOT NO.	SHEET NO.	REV
SA/AR/016/18		A3/EX/02	

0 10.0
1:500

Tele No. MOB. 07783203441
E-mail: shayne@designandarchitectureltd.co.uk
ShayneAndrews@DesignAndArchitectureLtd.co.uk
Registered architects No High Street, Market Deeping, PE6 8EA

Ordnance Survey, (c) Crown Copyright 2019. All rights reserved. Licence number 100022432