
# GREYSTONES. COMMON DROVE. CROWLAND.

drawing number
**TH/02/A**

NOTES
1 Do not scale from the drawings.
2 All drawings are the copyright of sharman architecture.
3 This drawing is to be read in - conjunction with all relevant Detail Drawings,Architects Drawings, Structural Engineers Drawings & Design Specifications.
4 This drawing is intended to identify the main features and principal components.Construction work should be carried out and supervised by experienced and competent personnel and hence exhaustive detail is not required.

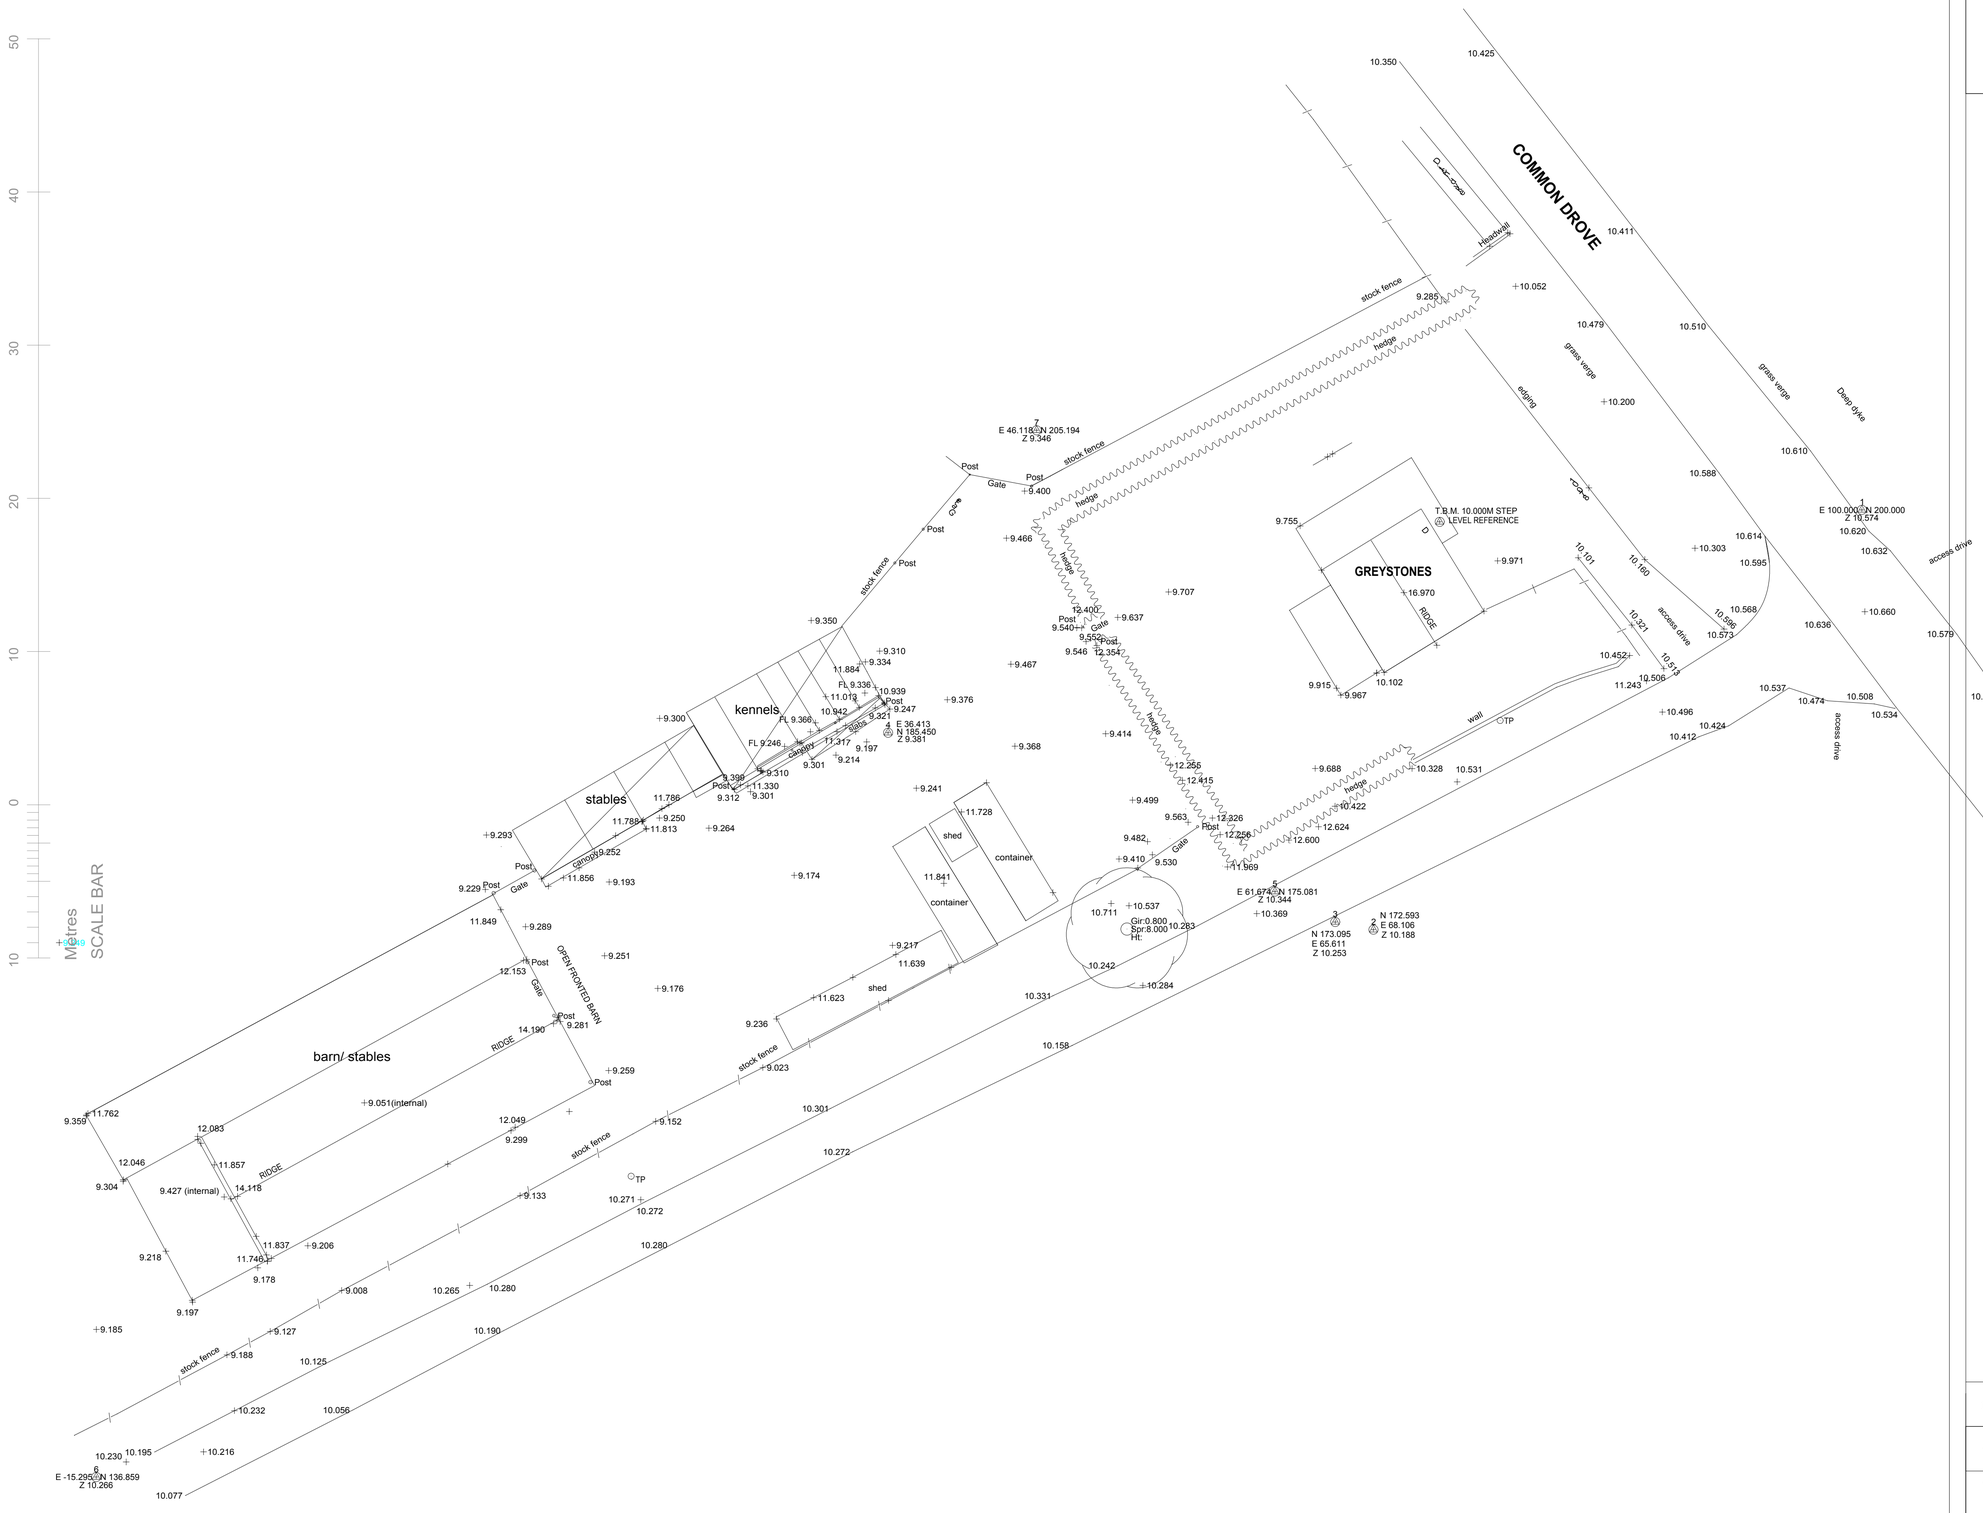


1:200 Print at A2 | JUNE 2018 | revision A 18/12/2017 Drawing issued

title
**TOPOGRAPHICAL SURVEY**

contract
**TOM & JOANNE HENFREY**


**sharman architecture**
WILLOW BARNS. WILLOW DROVE. BOROUGH FEN. PETERBOROUGH. PE6 7QB
tel: 07724 529 094 email: paulsharman1@btinternet.com