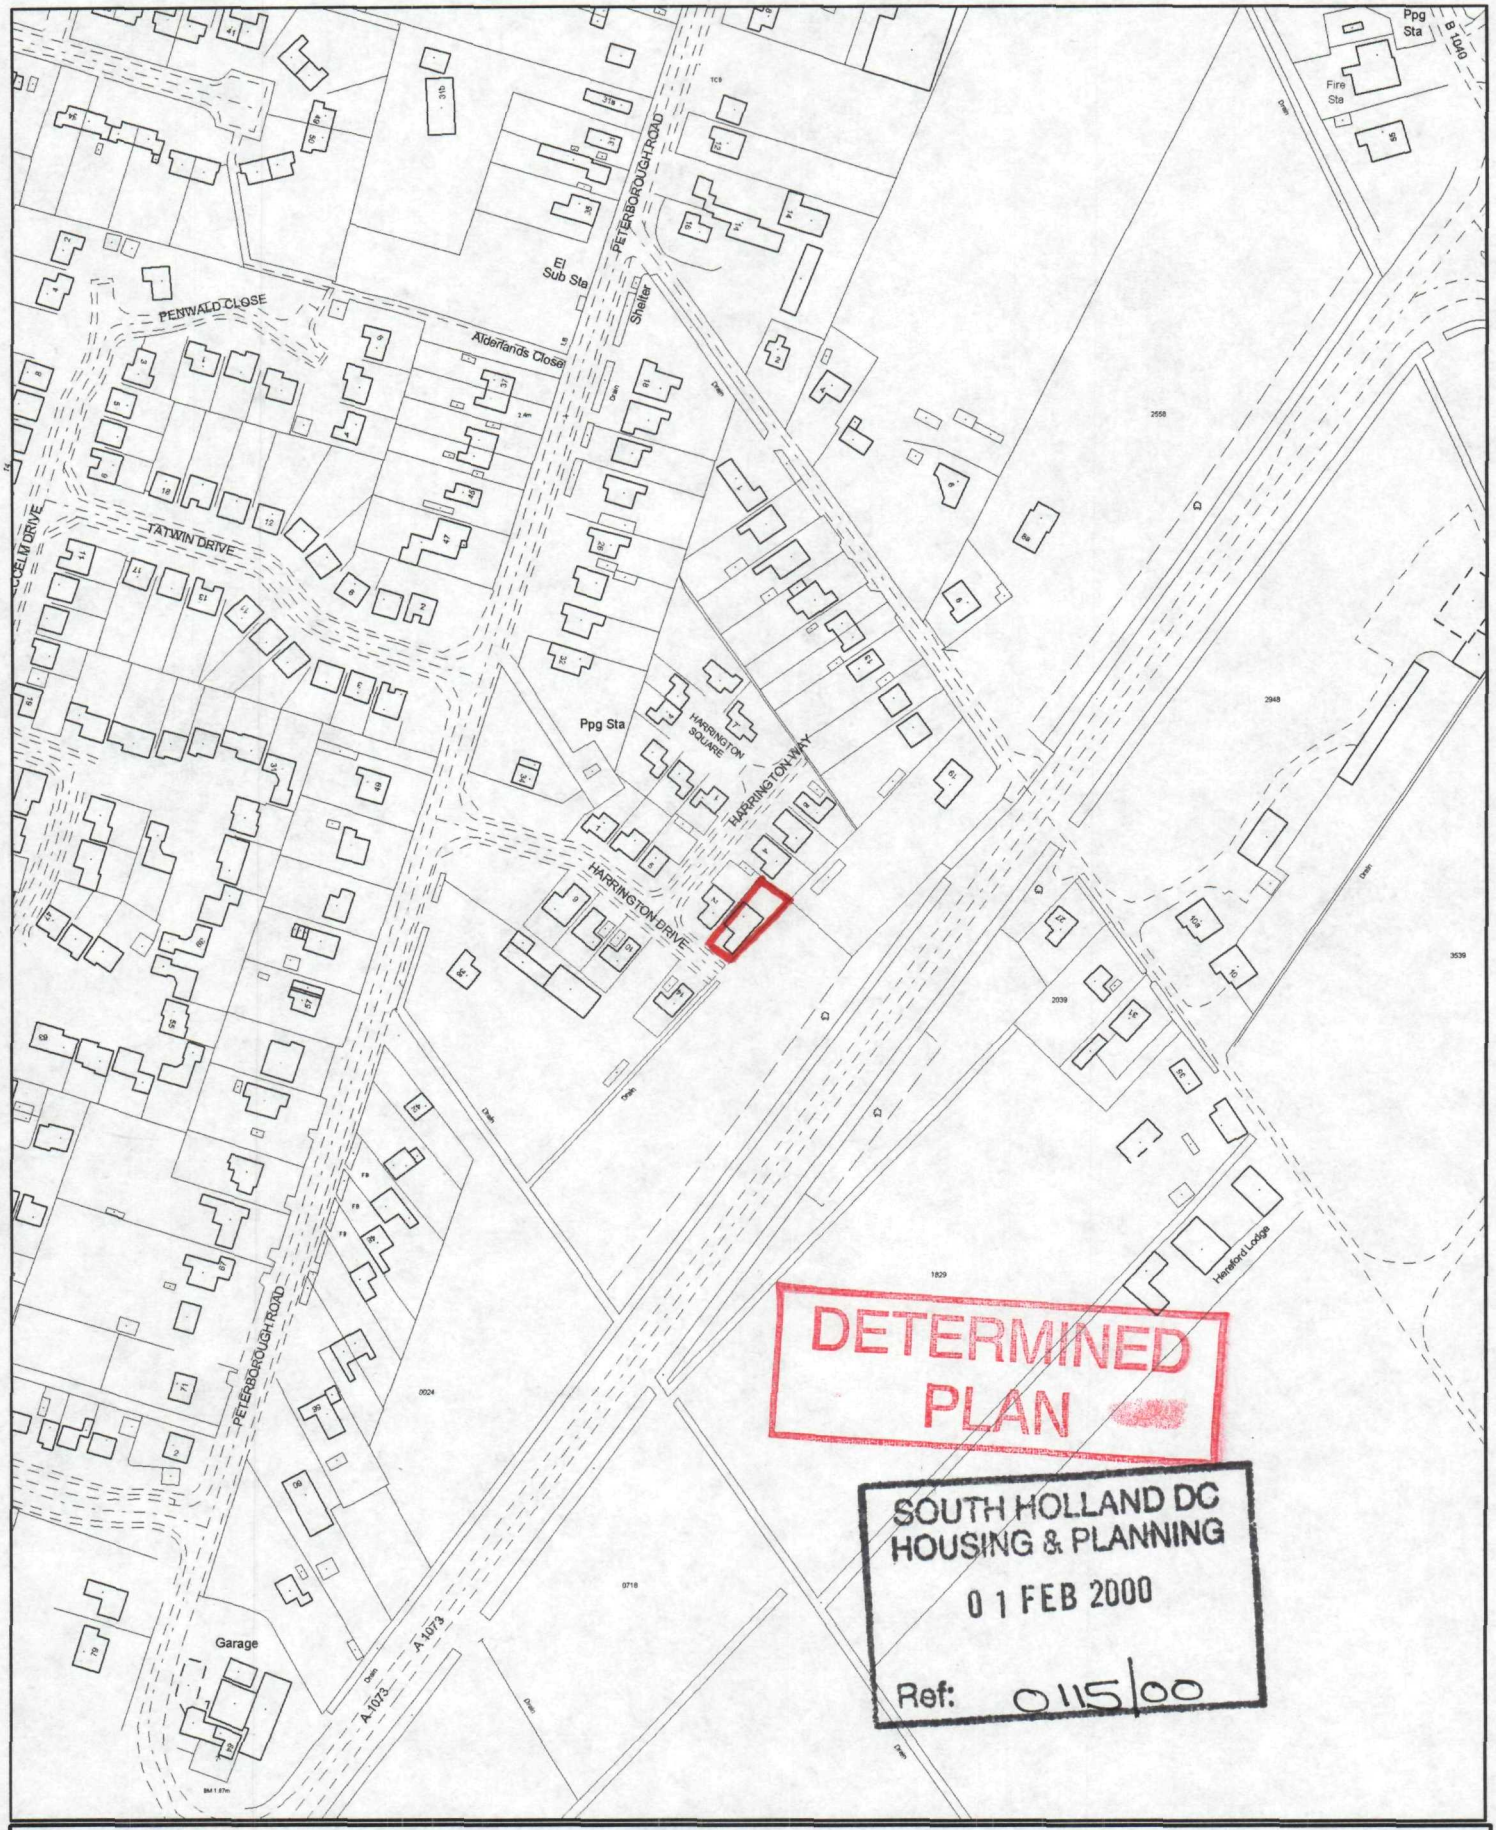

SOUTH HOLLAND DISTRICT COUNCIL

Council Offices, Priory Road, Spalding, Lincolnshire PE11 2XE

This copy has been produced specifically for the map return scheme purposes only. No further copies may be made.

Scale: 1:2500

This map is reproduced from Ordnance Survey material with permission of Ordnance Survey on behalf of Her Majesty's Stationery Office (c) Crown copyright. Unauthorised reproduction infringes Crown copyright and may lead to prosecution or civil proceedings. South Holland District Council LA079413 2000

PUMPING STATION

FENCING

HOUSE

FENCING

HOUSE

HOUSE

HOUSE

HOUSE

HOUSE

HOUSE

HOUSE

HOUSE

HOUSE

HOUSE

HOUSE

HOUSING SQUARE

1·000M FENCE

1·000M FENCE

ESTATE ROAD No 1

ESTATE ROAD No. 2

1·000M HIGH x·215 THICK BRICK WALL

1·000M HIGH x·215M THICK BRICK WALL

GARAGE 1

GARAGE

BUNGALOW

BUNGALOW

BUNGALOW

BUNGALOW

FENCING

FENCING

1 2 3 4 5 6 7 8 9 10 11 12 13 14 15

SOUTH HOLLAND DC
HOUSING & PLANNING
01 FEB 2000
Ref: 0115/00

DETERMINED PLAN

SITE LAYOUT PLAN

1:250

E.M.E.B SUB-STATION POSITION