Site Plan - Crowland's Caravans and Camping
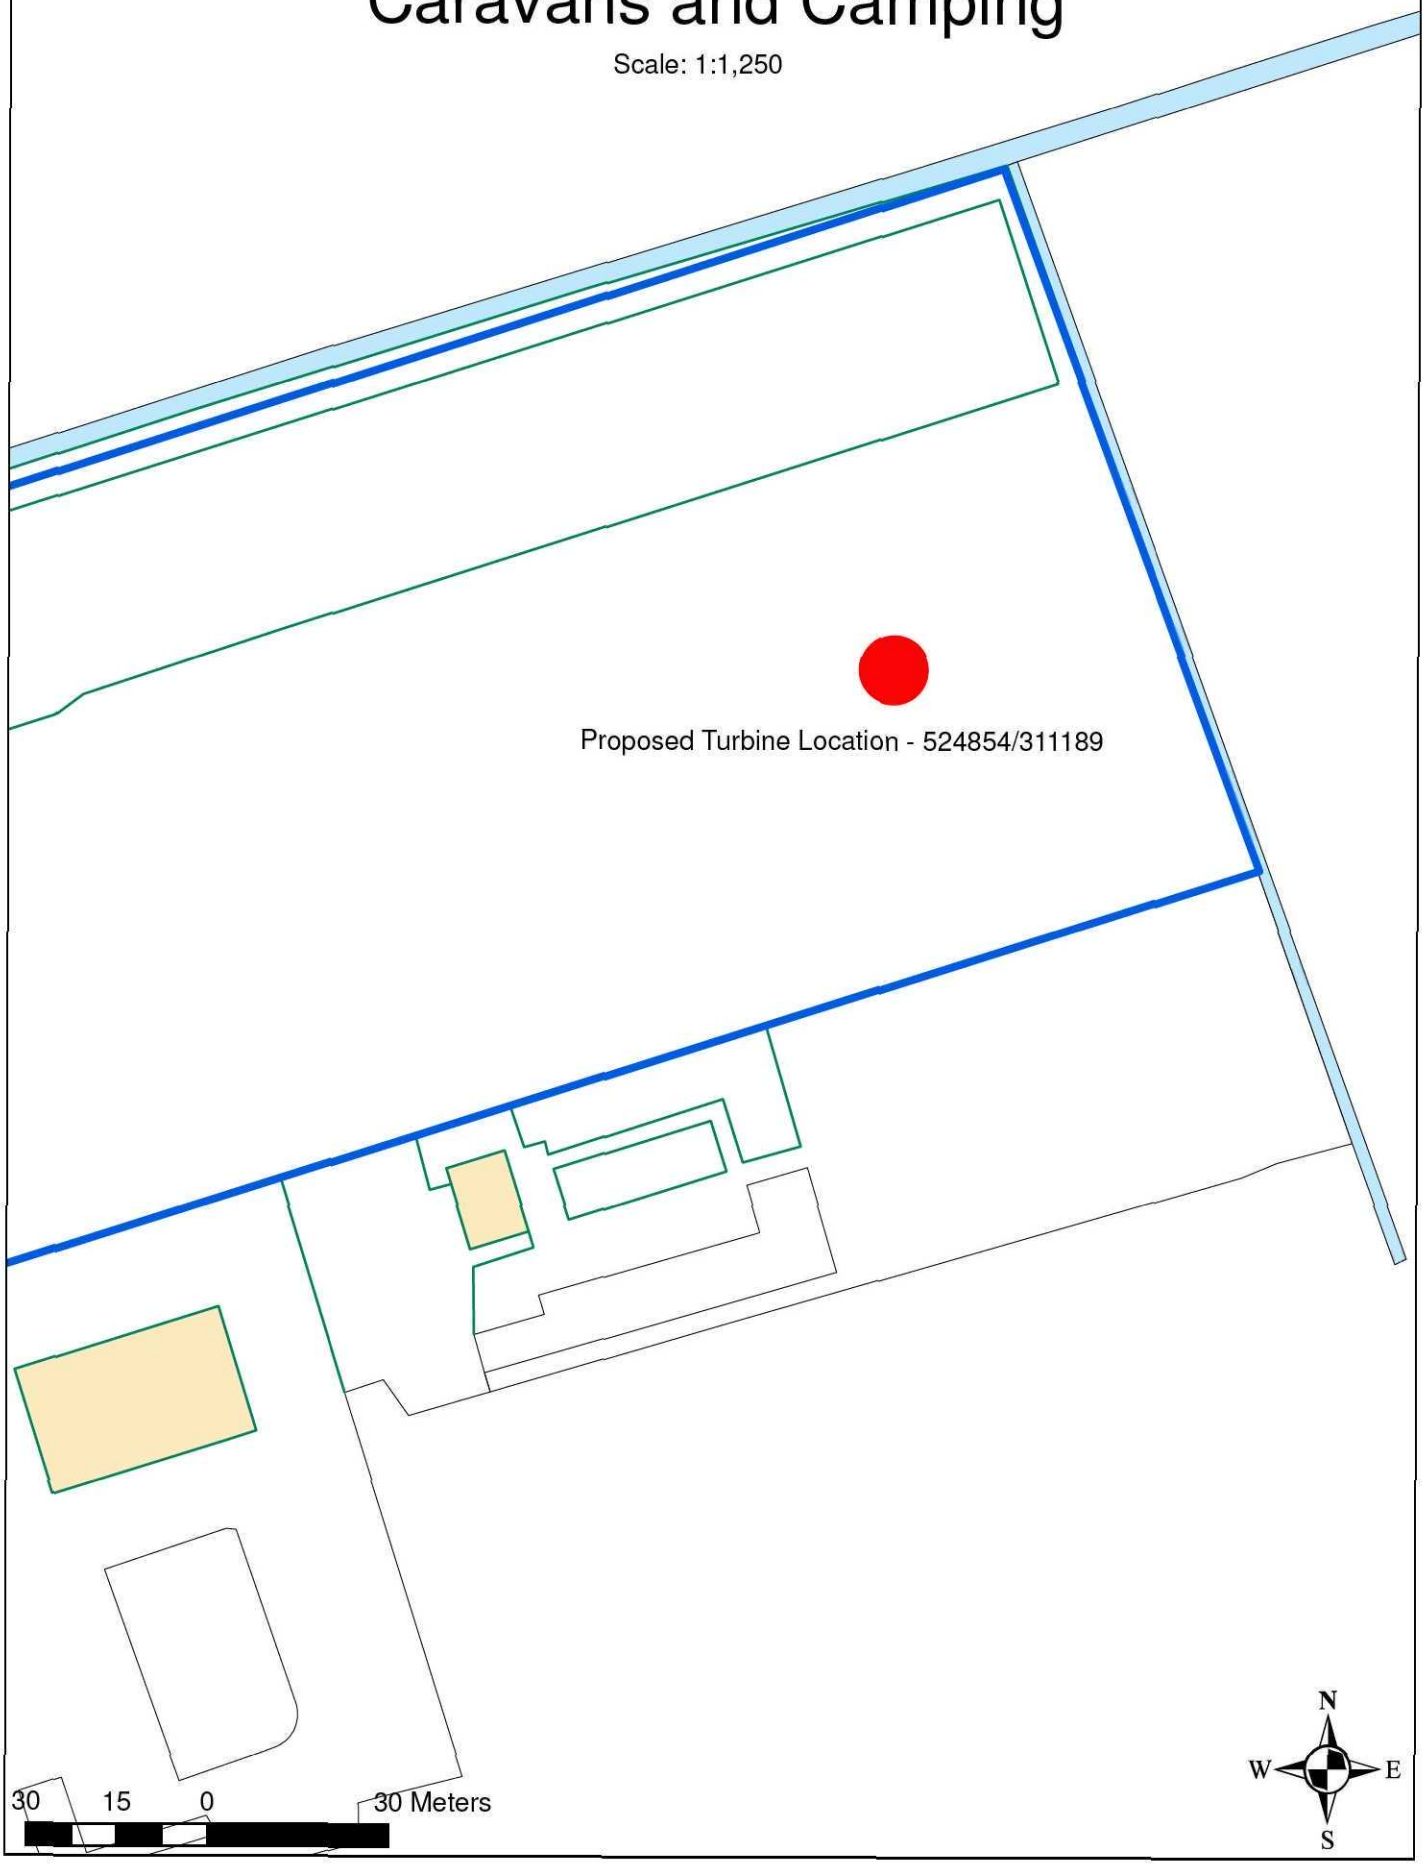
Scale: 1:1,250