
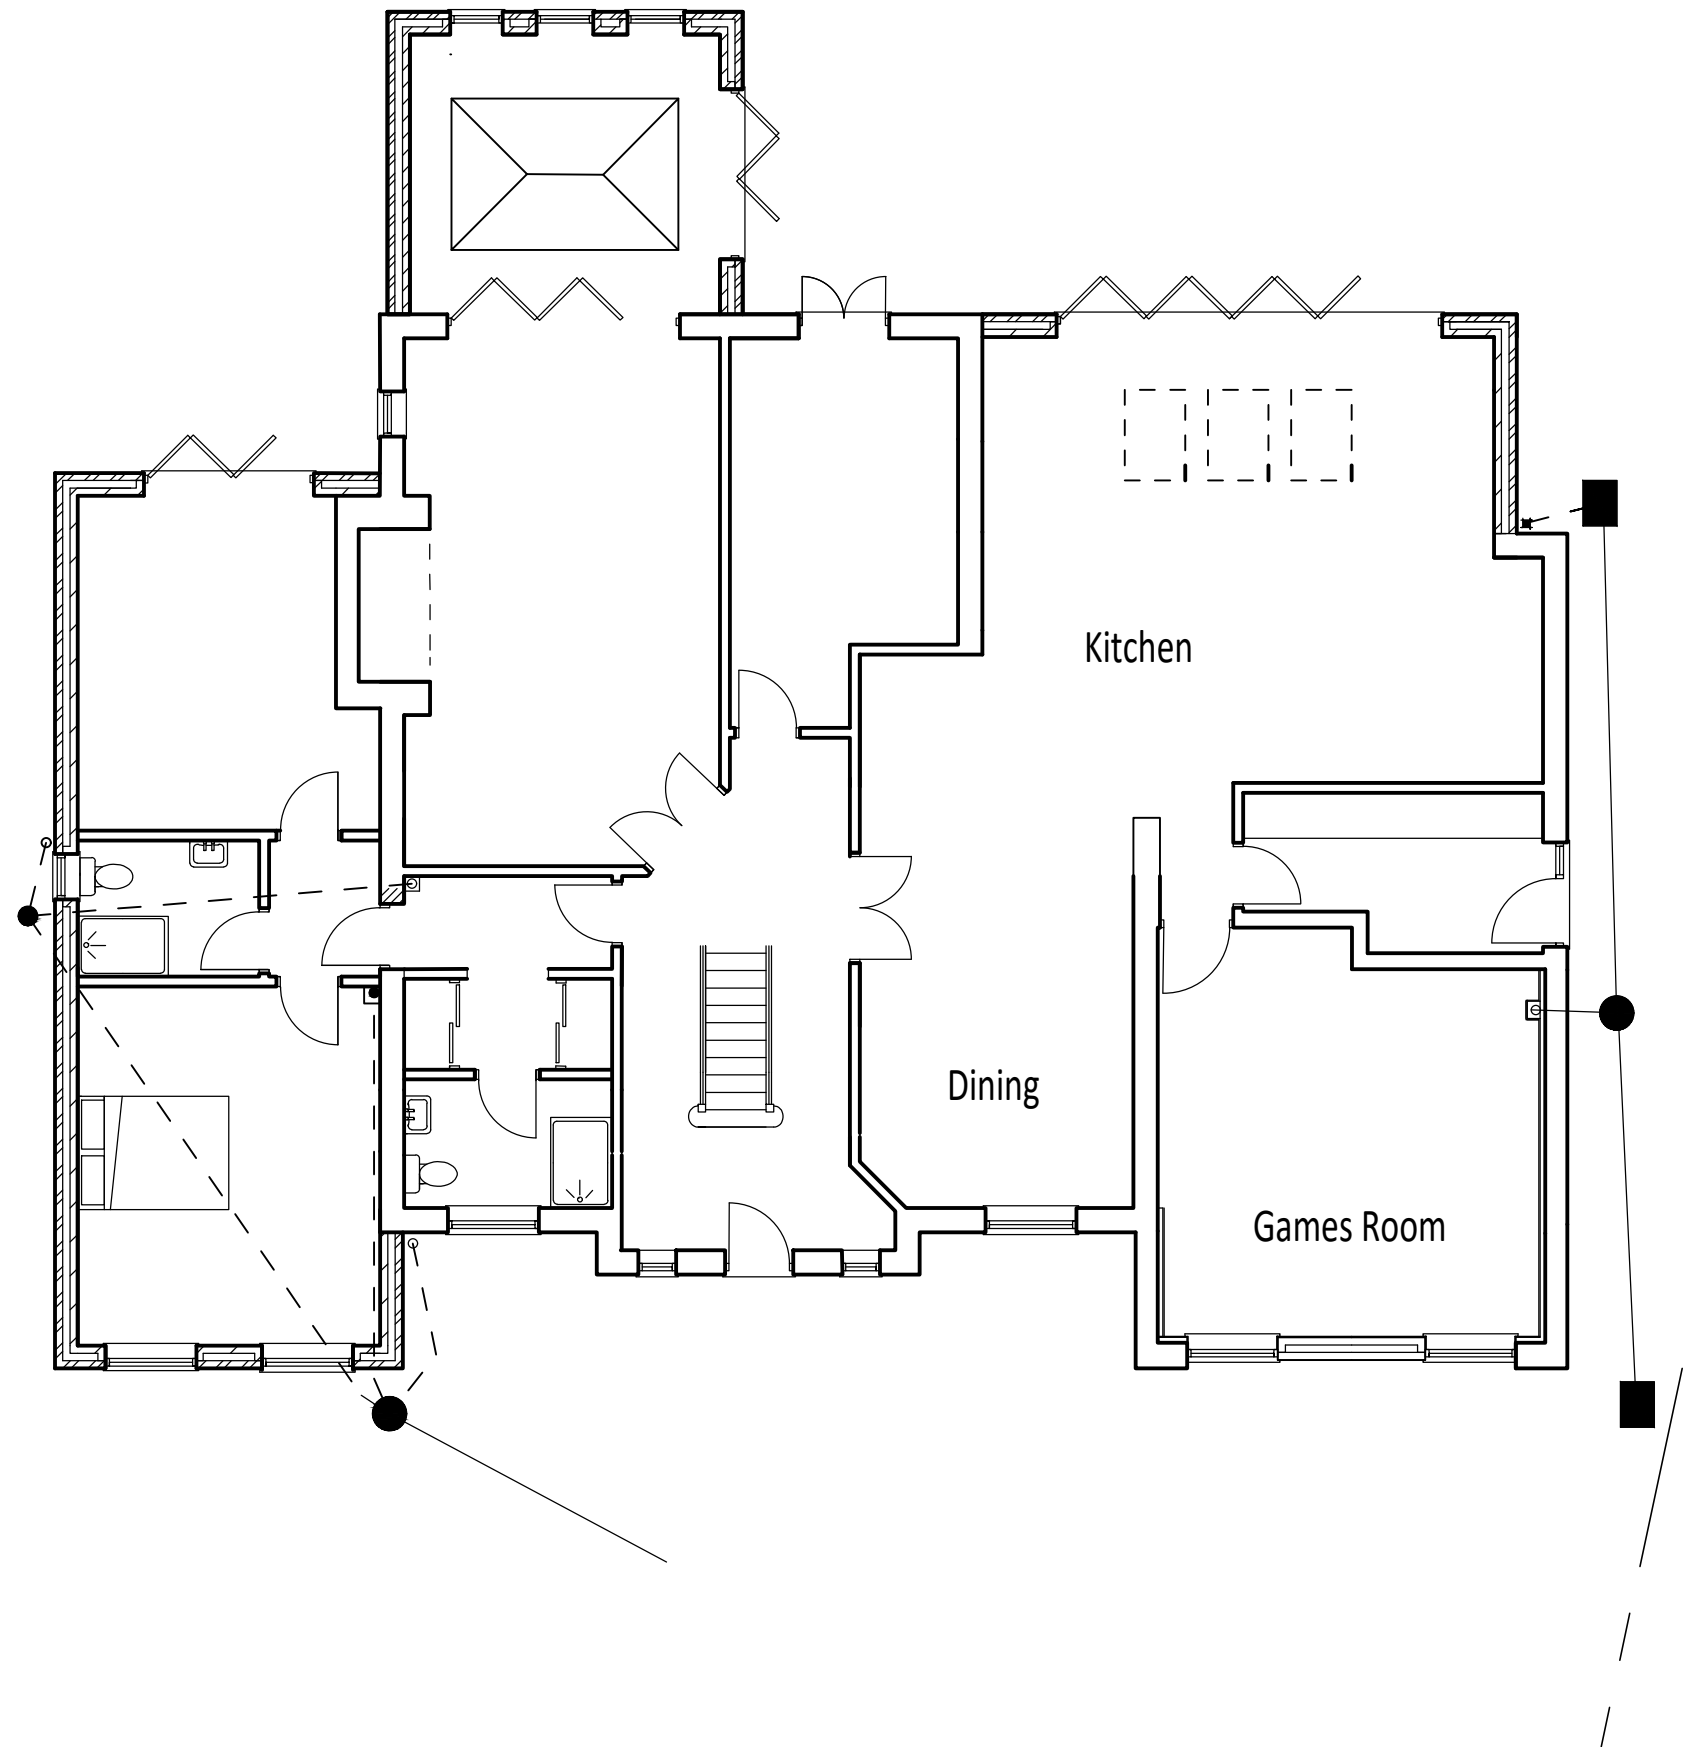


Rev.	Date	Details

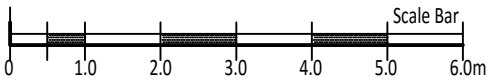

Client:	MR. & MRS. D. LANE	Proposal:	PROPOSED EXTENSION TO THE FRONT OF 3 BROADWAY, CROWLAND	Scale @ A3 1 : 100	Title EXISTING GROUND FLOOR
	JANICE KENDRICK DESIGN SERVICES		e-mail- jkds@talk21.com tel : 07711 007209	Dwg No. 17. 1909. 01	