




Copyright JKDS Ltd. Do not scale drawings, request dimensions if required.		
Rev.	Date	Details

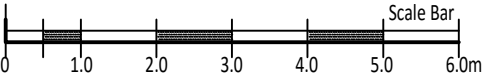

NORTH

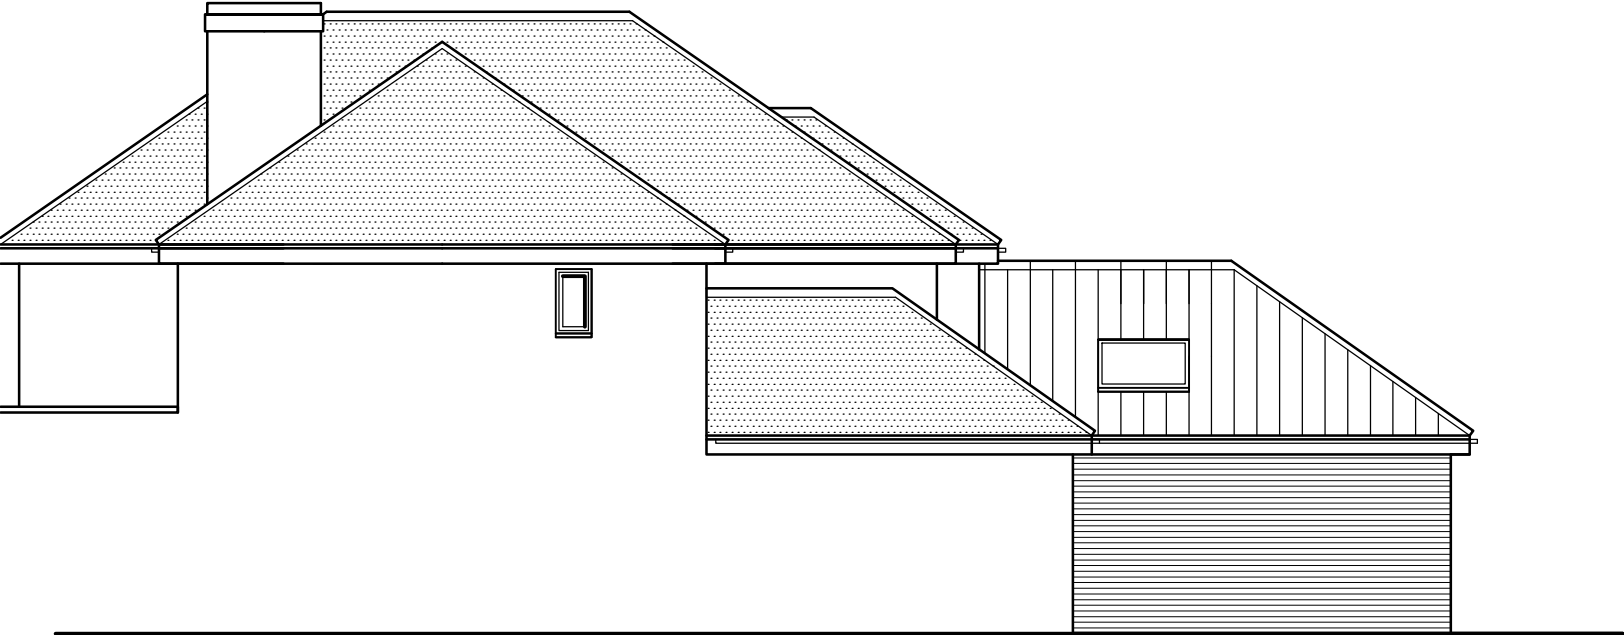

EAST

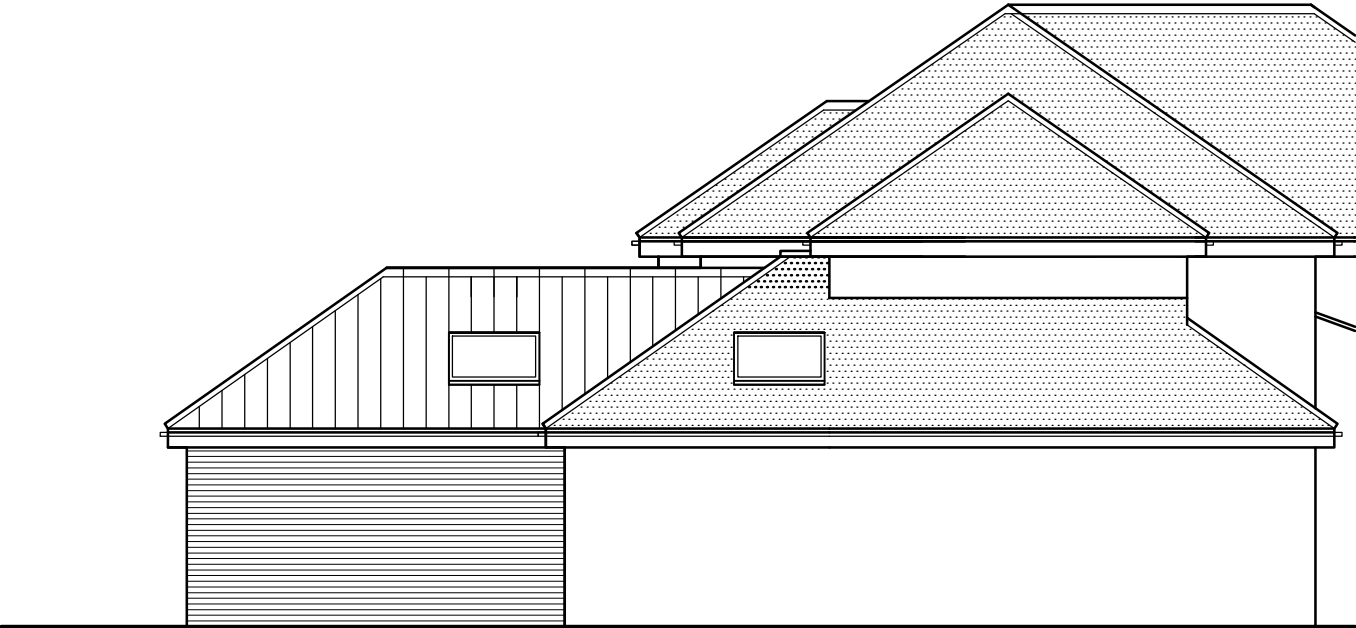

WEST



Client: MR. & MRS. D. LANE	Proposal: PROPOSED EXTENSION TO THE FRONT OF 3 BROADWAY, CROWLAND	Scale @ A3 1 : 100	Title PROPOSED ELEVATIONS
		Dwg No. 17. 1909. 05	
JANICE KENDRICK DESIGN SERVICES	e-mail- jkds@talk21.com tel : 07711 007209		