


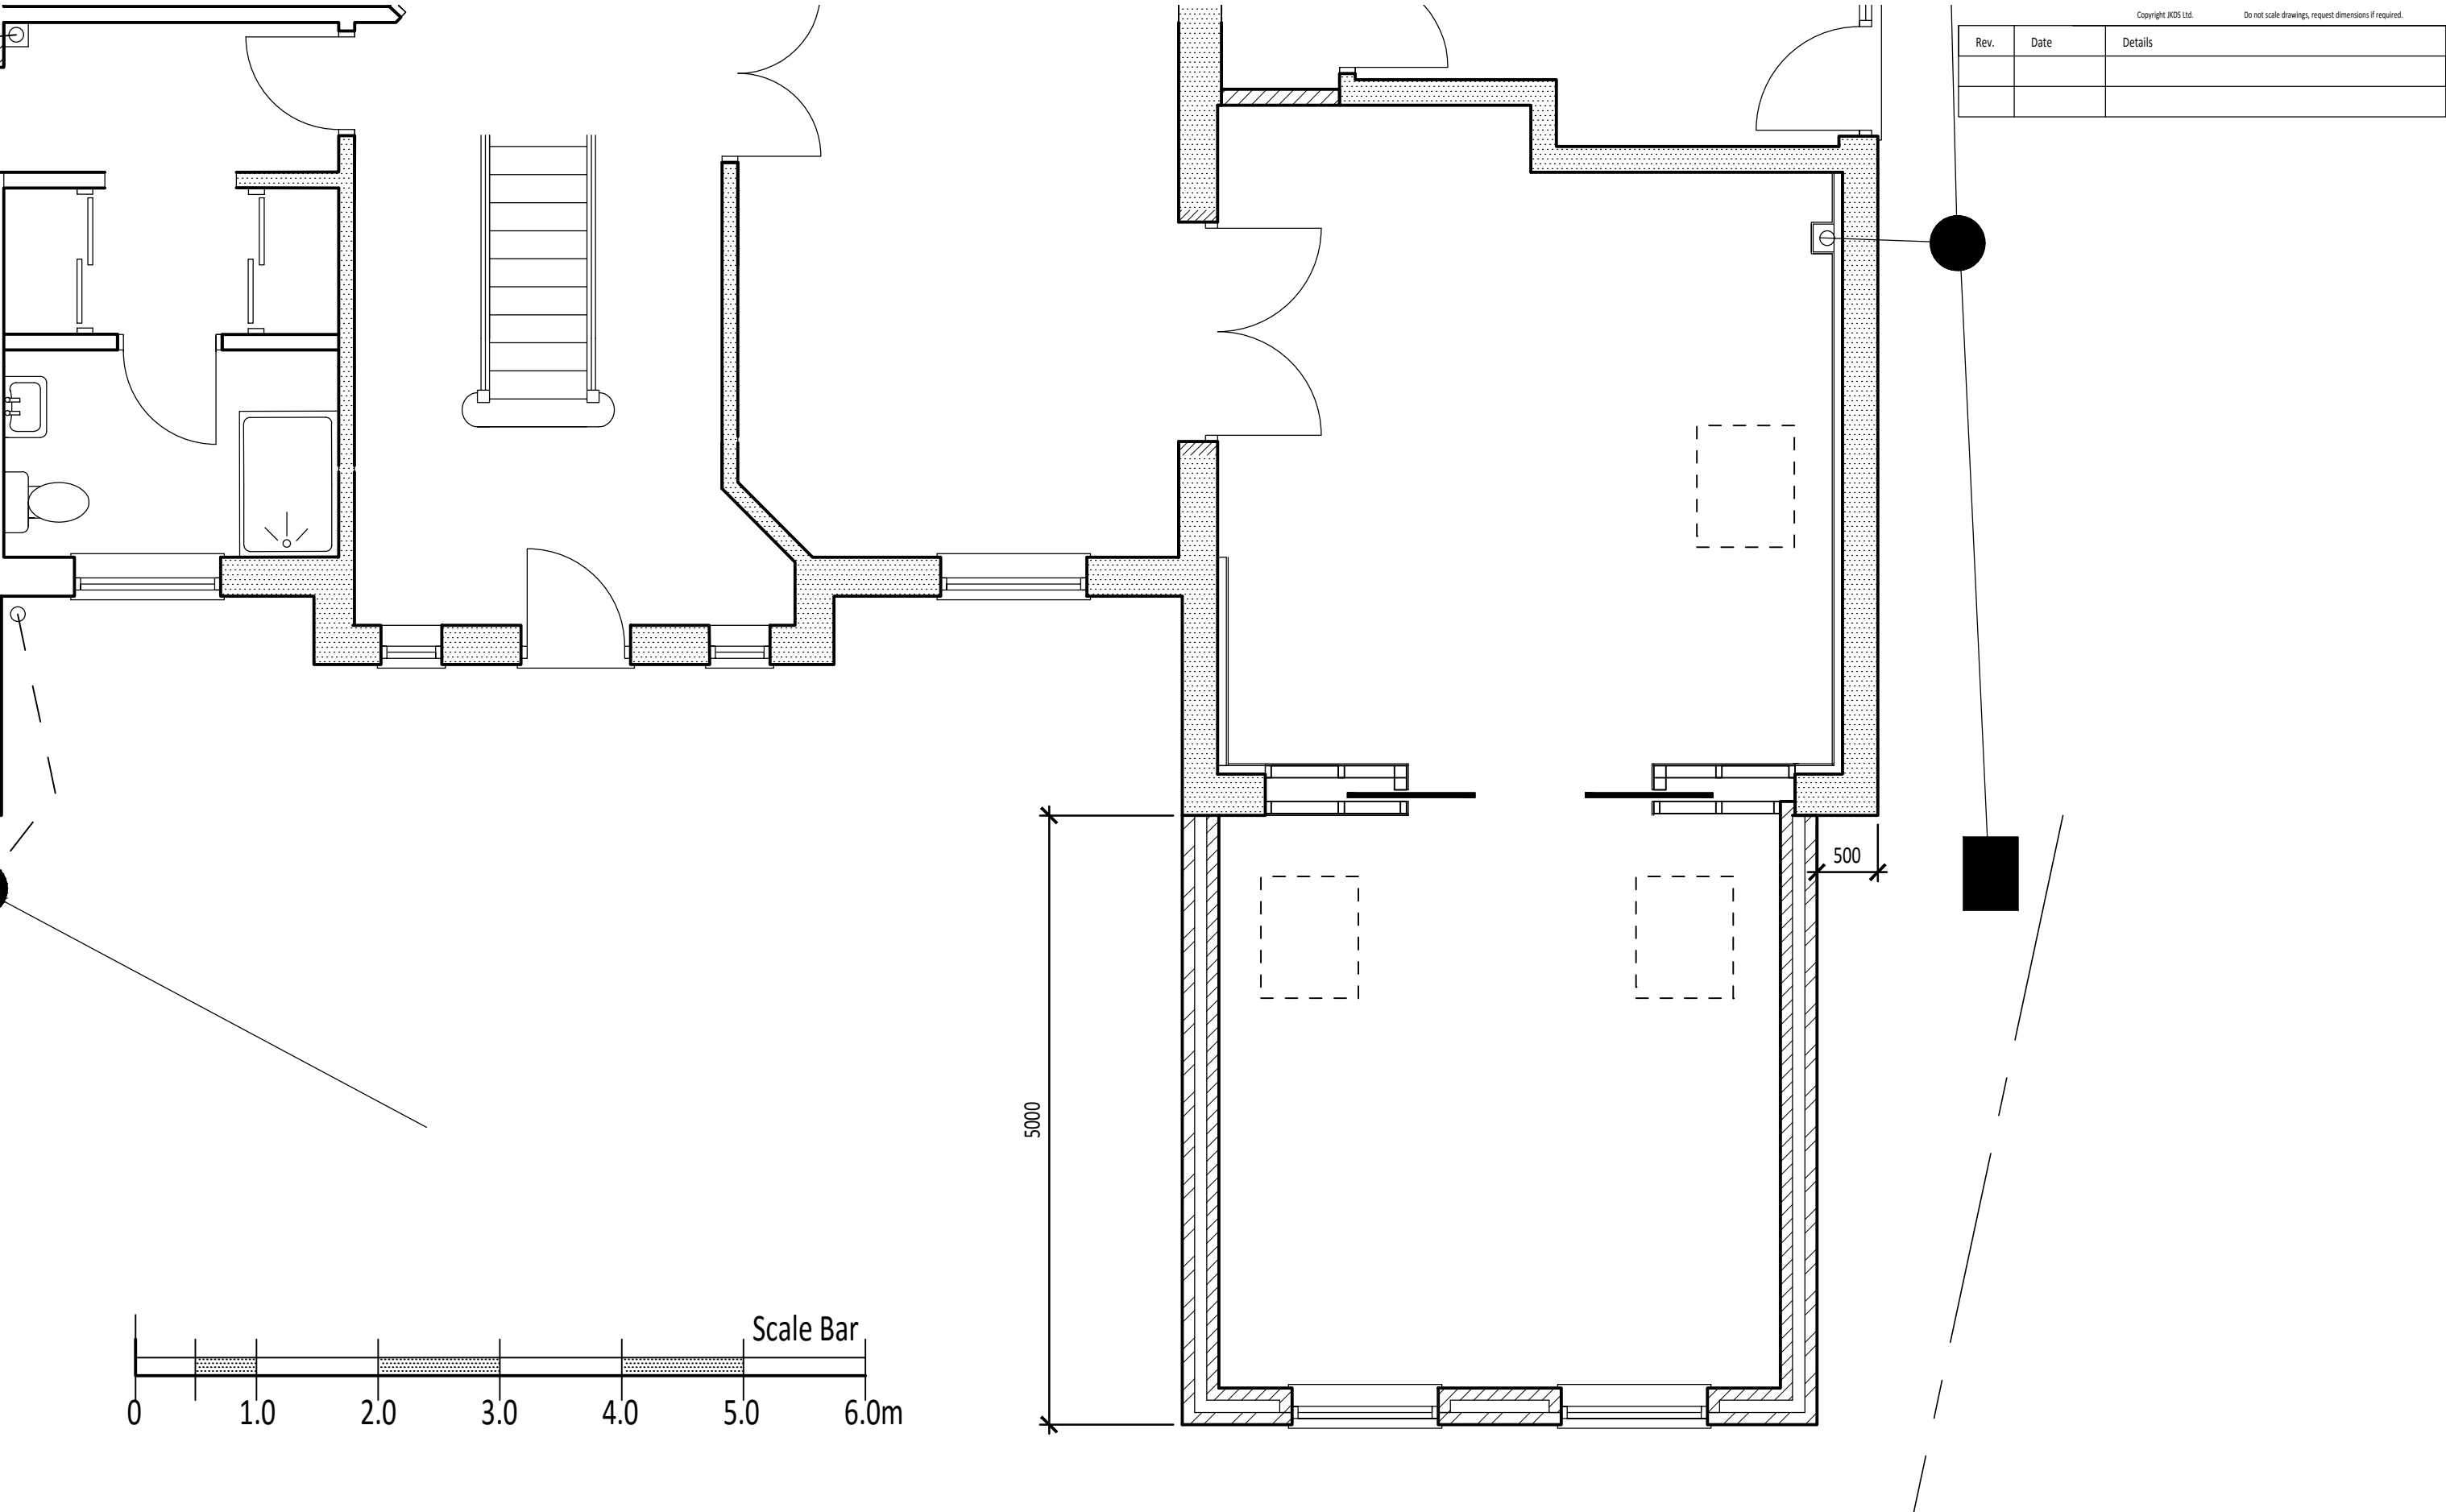

Client:		Proposal:		Scale @ A3	Title
MR. & MRS. D. LANE		PROPOSED EXTENSION TO THE FRONT OF		1 : 50	
JANICE KENDRICK DESIGN SERVICES		3 BROADWAY, CROWLAND		Dwg No.	
		e-mail- jkds@talk21.com tel : 07711 007209		17. 1909. 03	PROPOSED GROUND FLOOR