



DETERMINED
PLAN


SHDC
Planning & Development
30 JAN 2004
Ref 0126/04

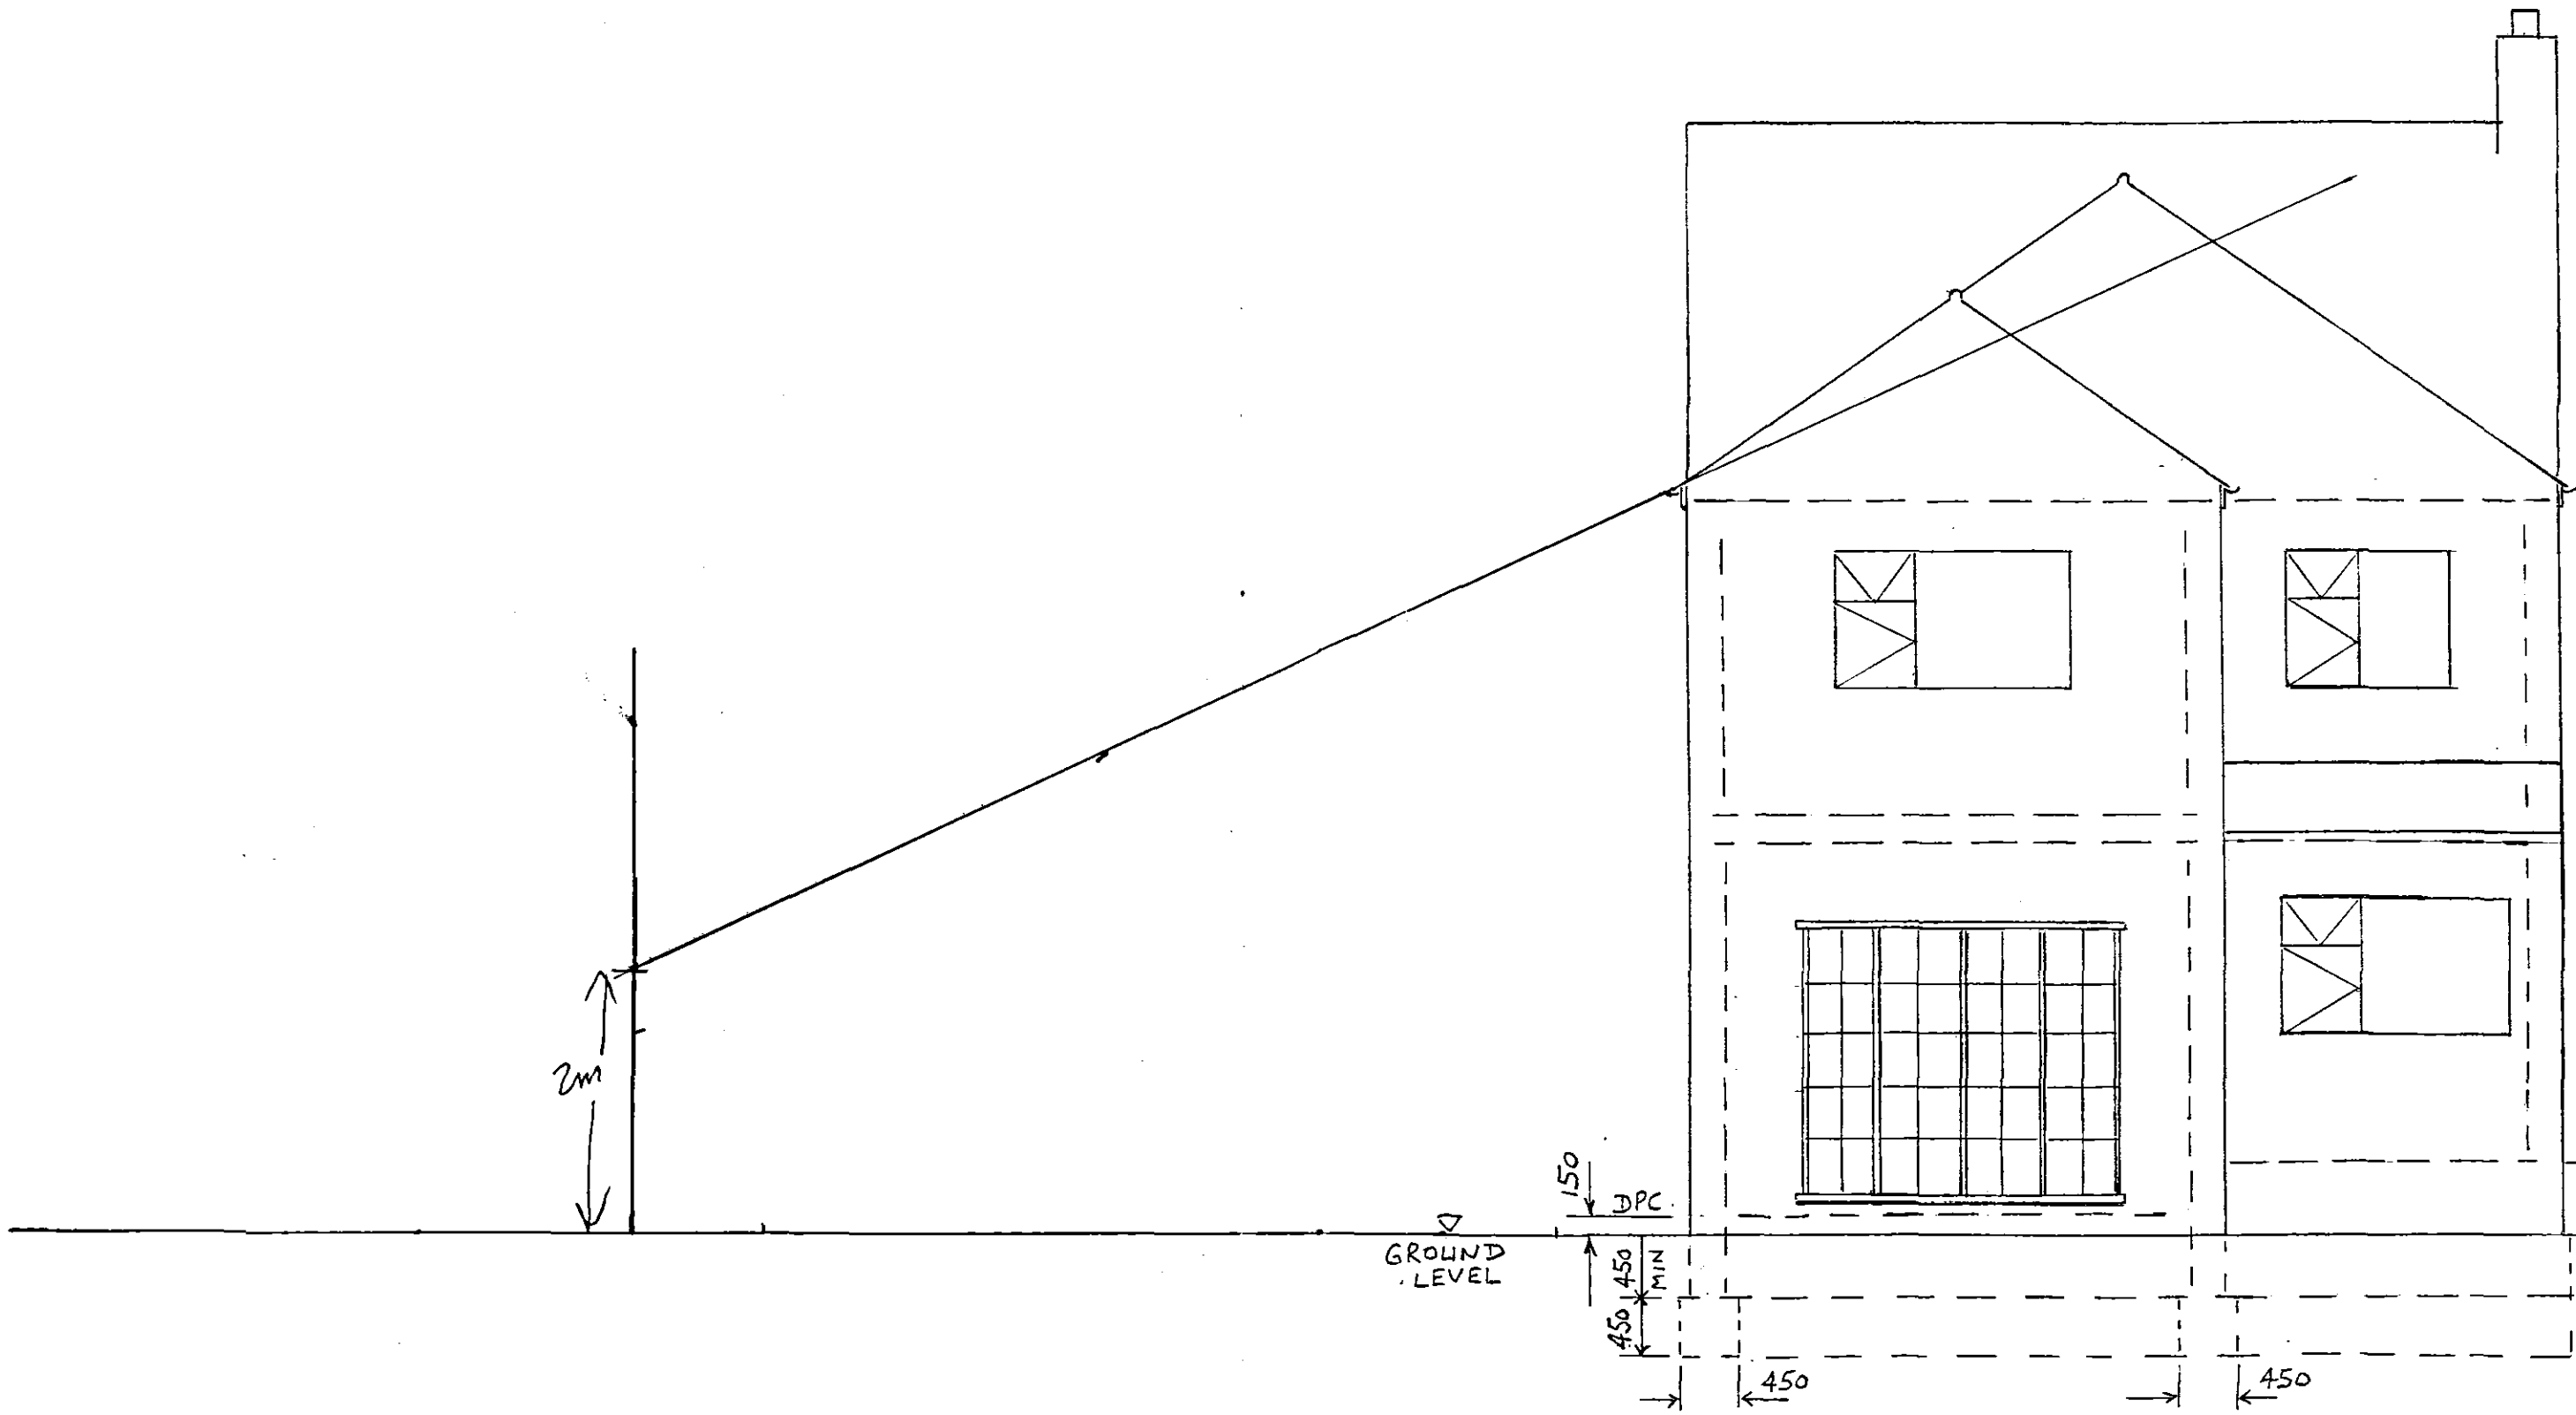

REAR VIEW LOOKING EAST
SCALE 1:50

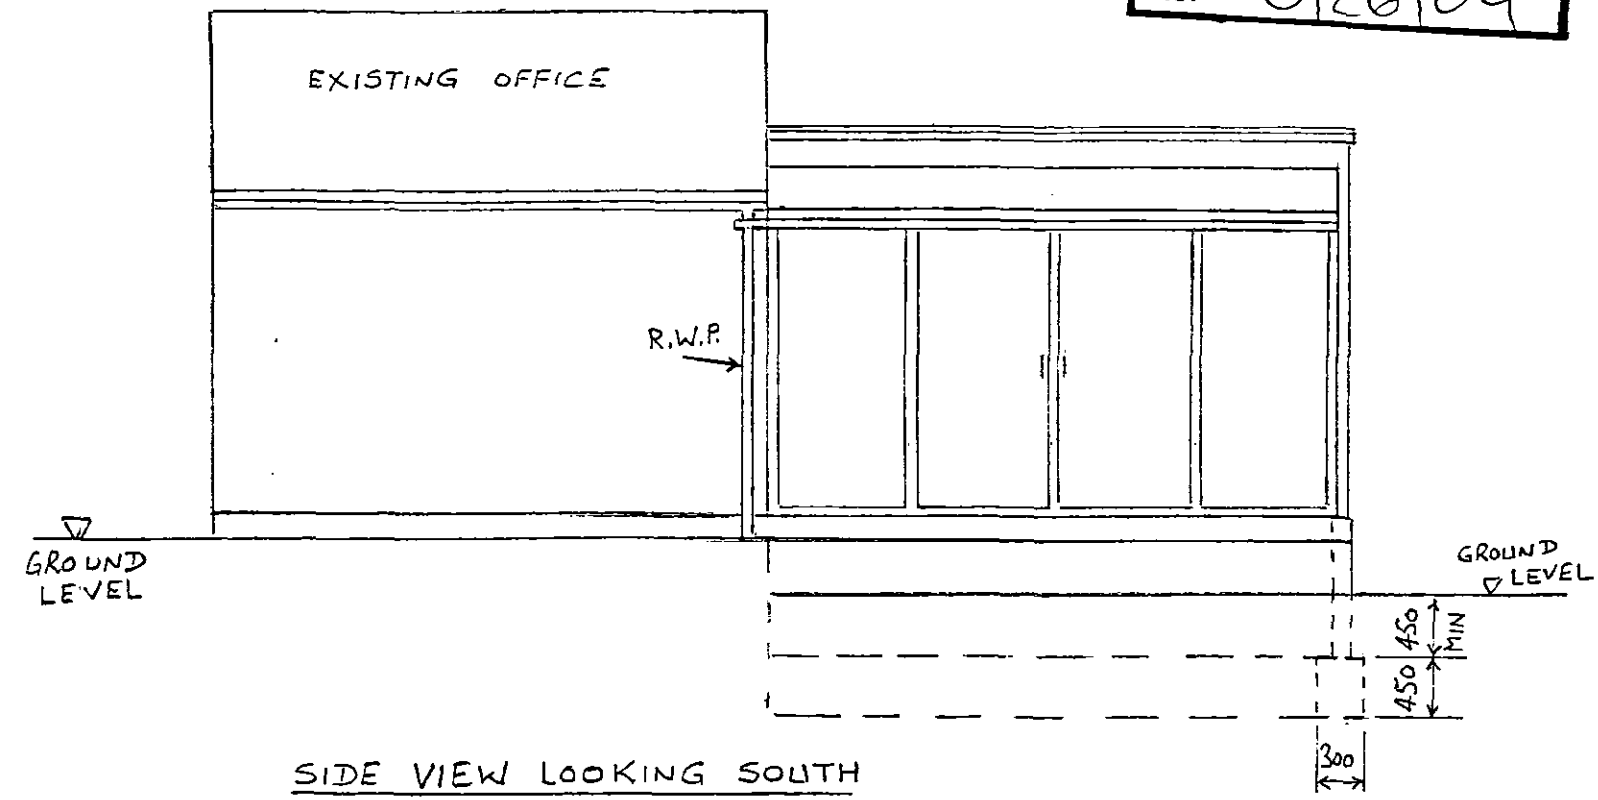

SIDE VIEW LOOKING SOUTH
SCALE 1:50

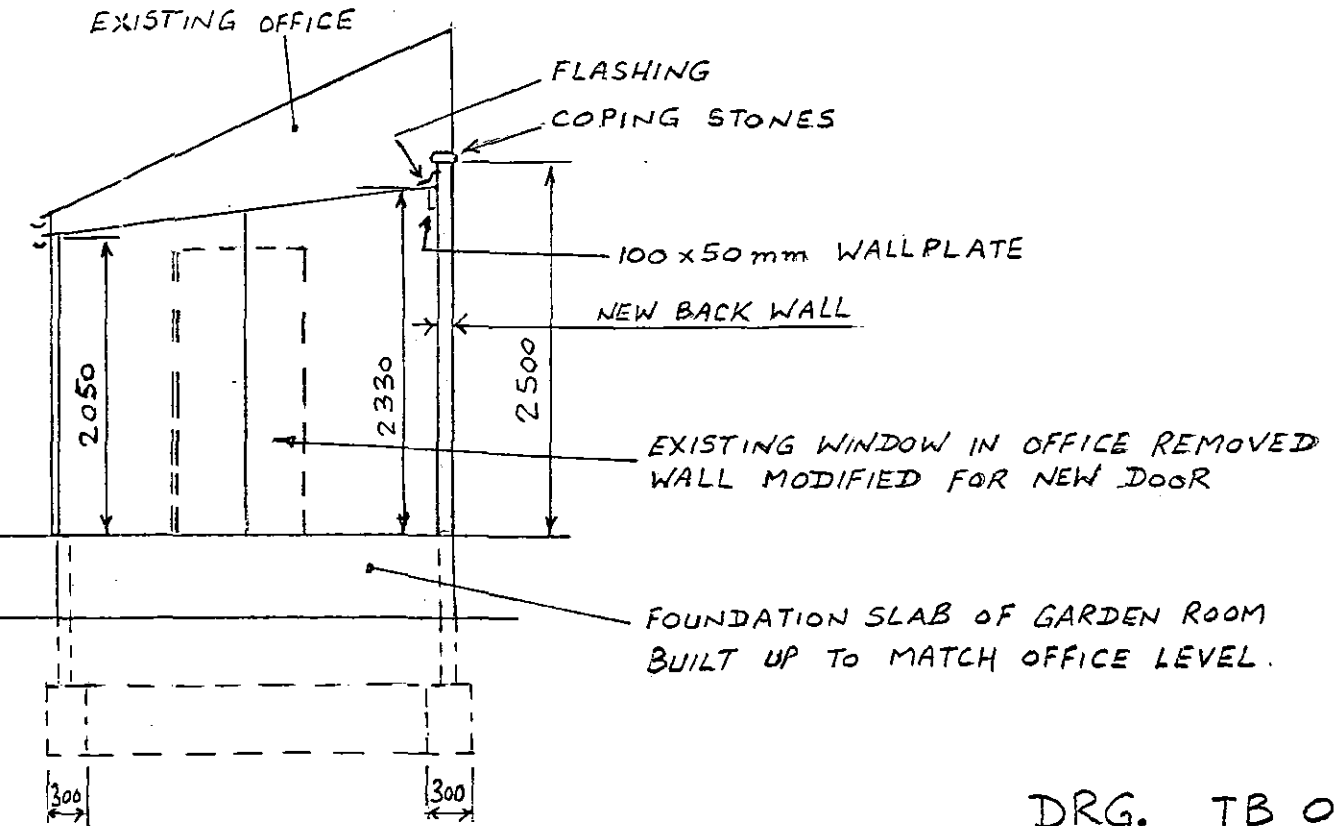

DRG. TB 04/07
JAN 2004