LAND AT BLACKBIRD CLOSE, CROWLAND. PETERBOROUGH. PE6 0BA

drawing number
BC/17/B

revision
A 25/11/2022 Drawing issued.
B 30/01/2022 Drawing revised

NOTES
This drawing is the copyright of sharman architecture.

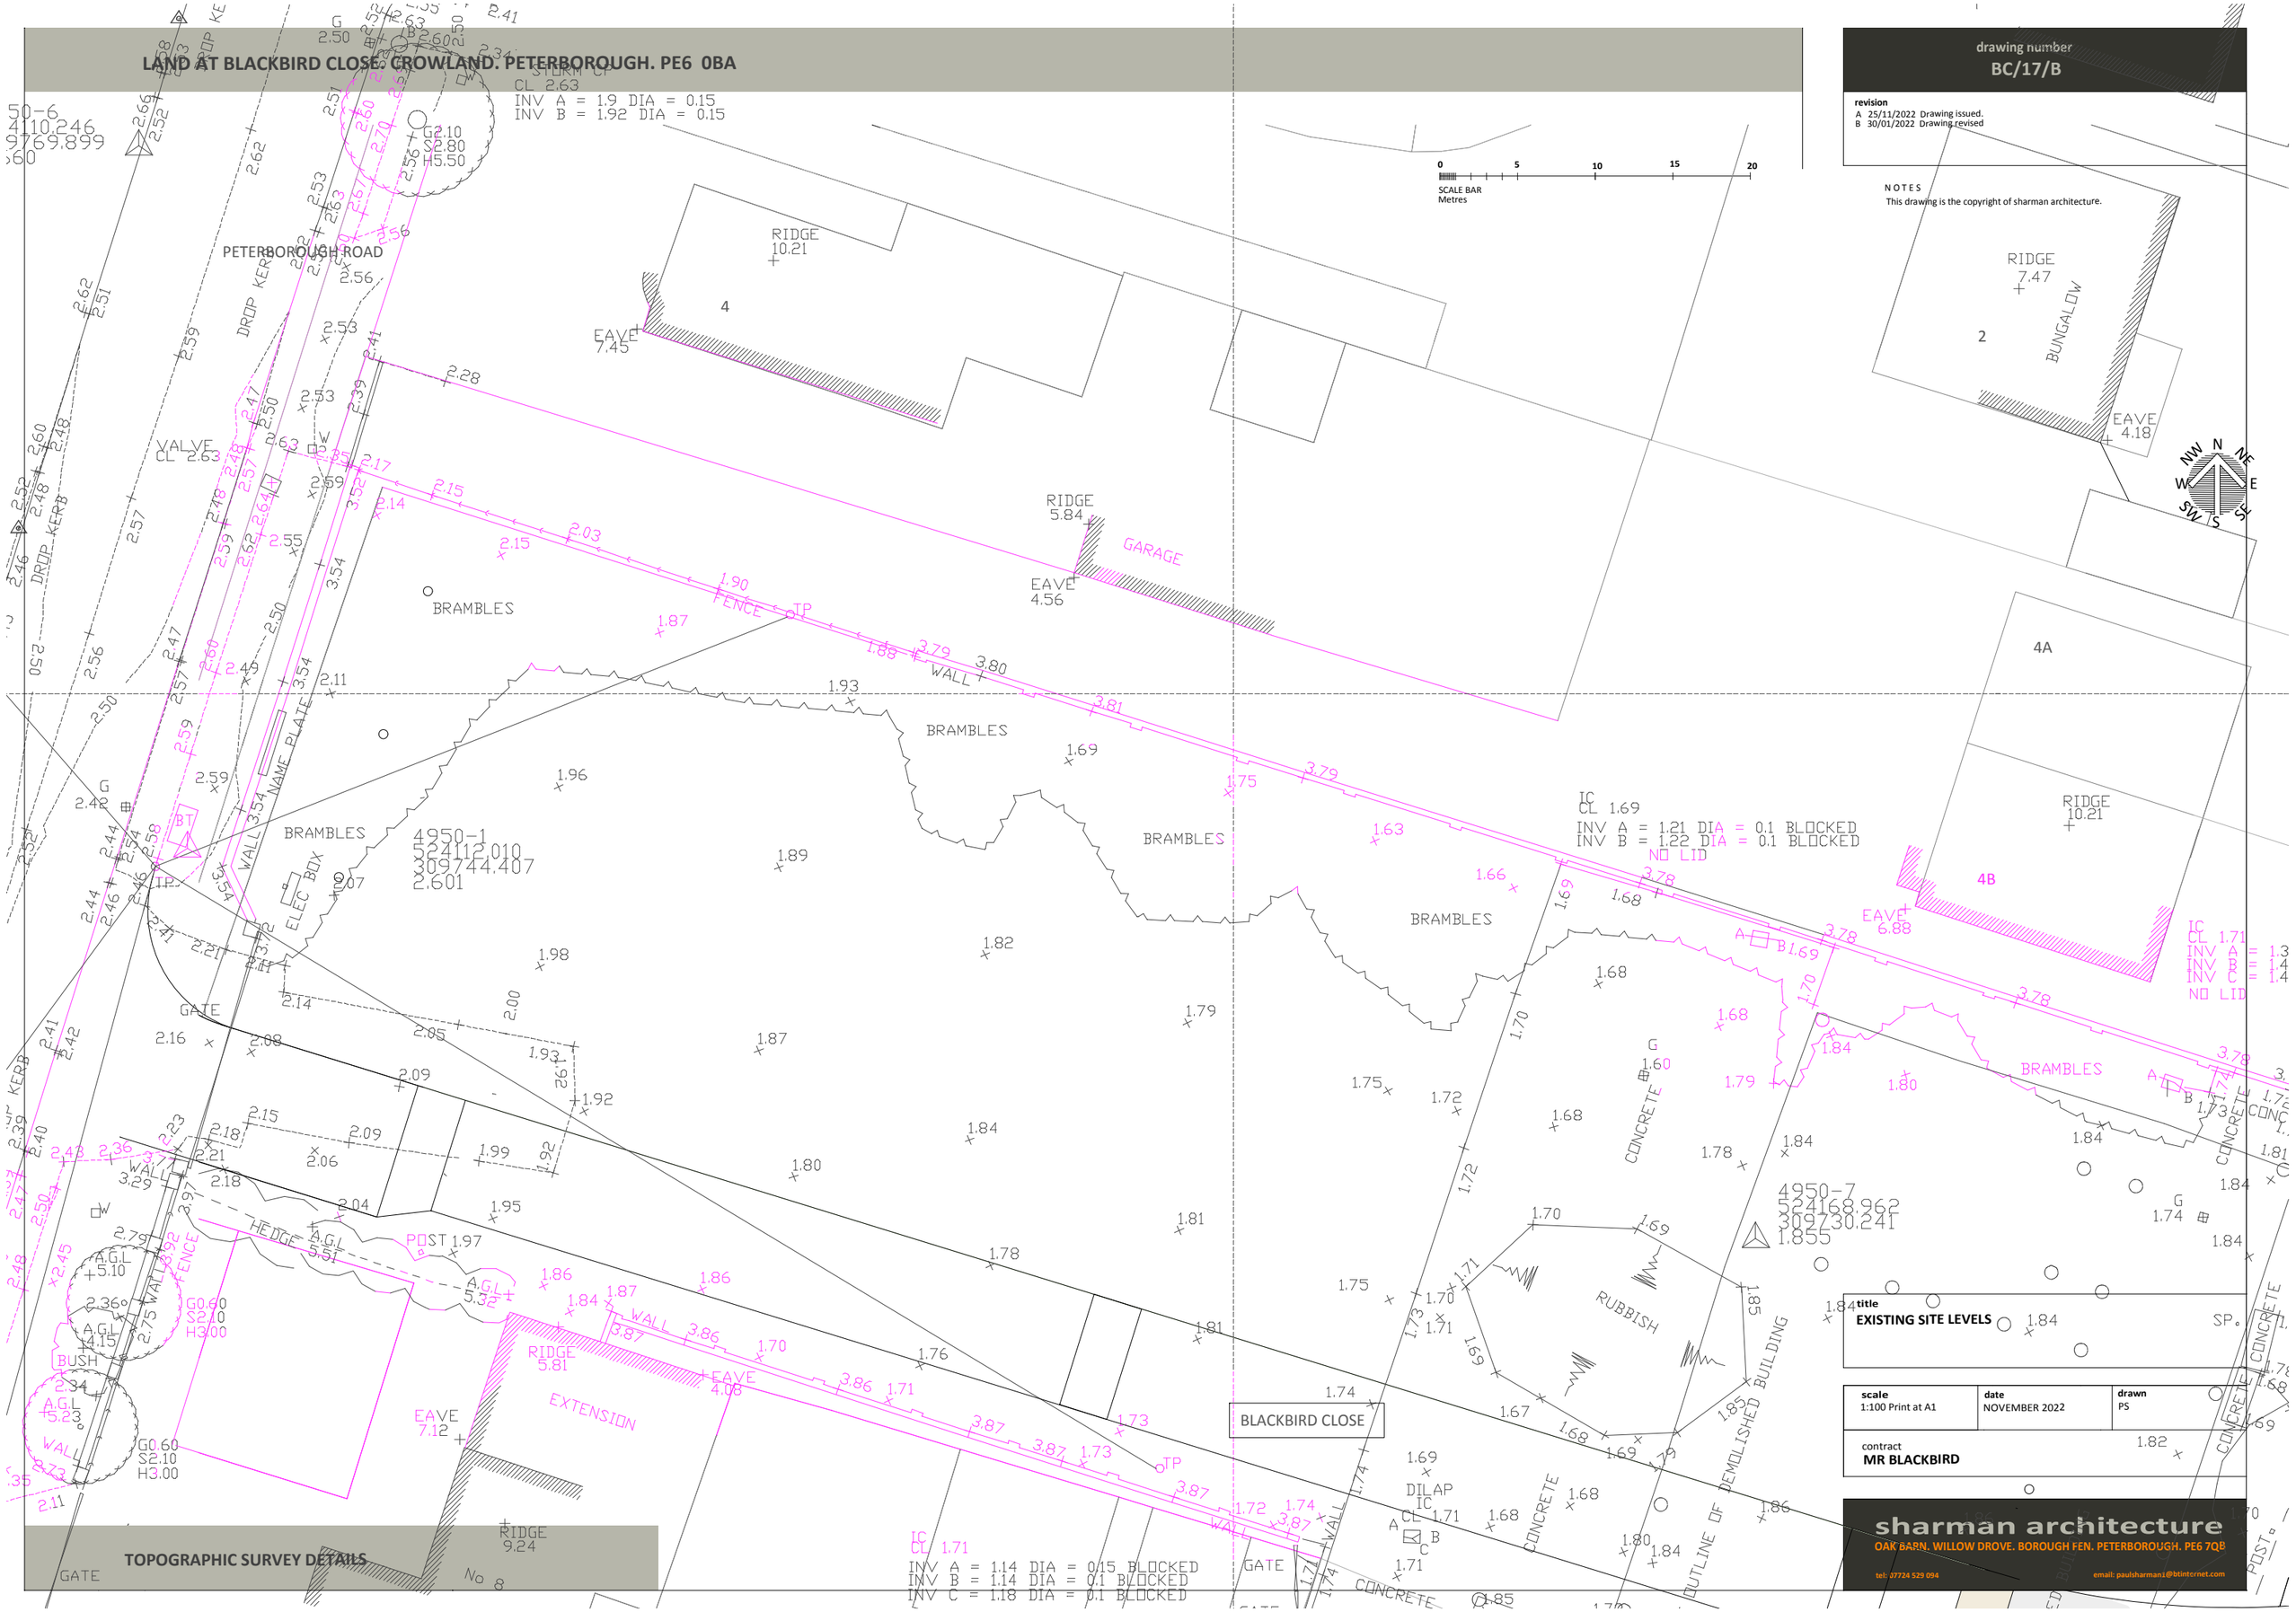

TOPOGRAPHIC SURVEY DETAILS

title
EXISTING SITE LEVELS

scale	date	drawn
1:100 Print at A1	NOVEMBER 2022	PS

contract
MR BLACKBIRD

sharman architecture
OAK BARN. WILLOW DROVE. BOROUGH FEN. PETERBOROUGH. PE6 7QB
tel: 07724 529 094
email: paulsharman1@btinternet.com