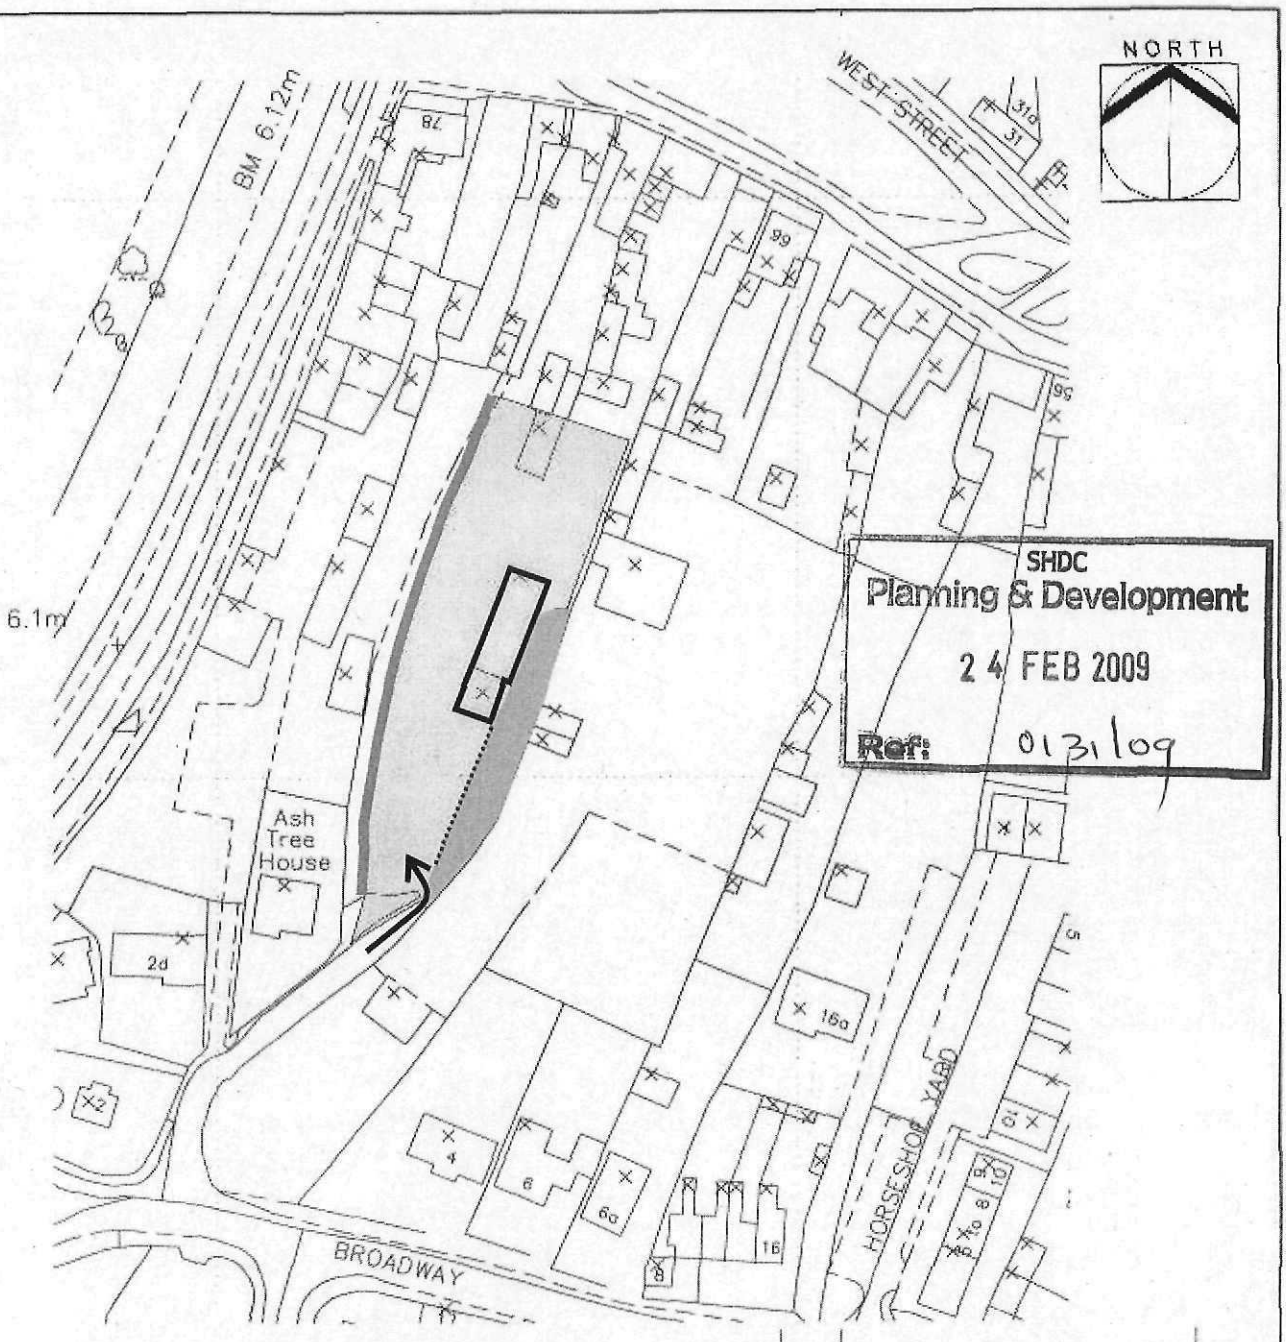


Area to be used for manoeuvring space and access to storage area

Area to be used for storage

Existing Leylandii Hedge to be retained

Kerbstones or similar to be laid on the ground to demarkate the HGV turning area into the existing haulage yard

Reproduced from Ordnance Survey Map with the permission of the controller of HM Stationery Office.
Crown Copyright reserved
Robert Doughty Consultancy Licence No. 100010613

Rev.	By	Notes	Date

rdc
Robert Doughty Consultancy
32 High Street, Helpringham
Sleaford, Lincolnshire NG34 0RA
Tel: 01529 421546
Fax: 01529 421358
Email: admin@rdc-landplan.co.uk
Web: www.rdc-landplan.co.uk

Client: Mr and Mrs Tack		
Project: Rear of 70 - 72 West St. Crowland		
Drawing title: Details to discharge Conditions 2 and 5 of planning permission H02/1172/08		
Drawing No. 903-01	Rev.	Drawn
Scale 1:1250 @ A4	Date	Checked

All measurements should be checked against on site conditions and any discrepancies should be brought to the attention of the Robert Doughty Consultancy

DETERMINED PLAN