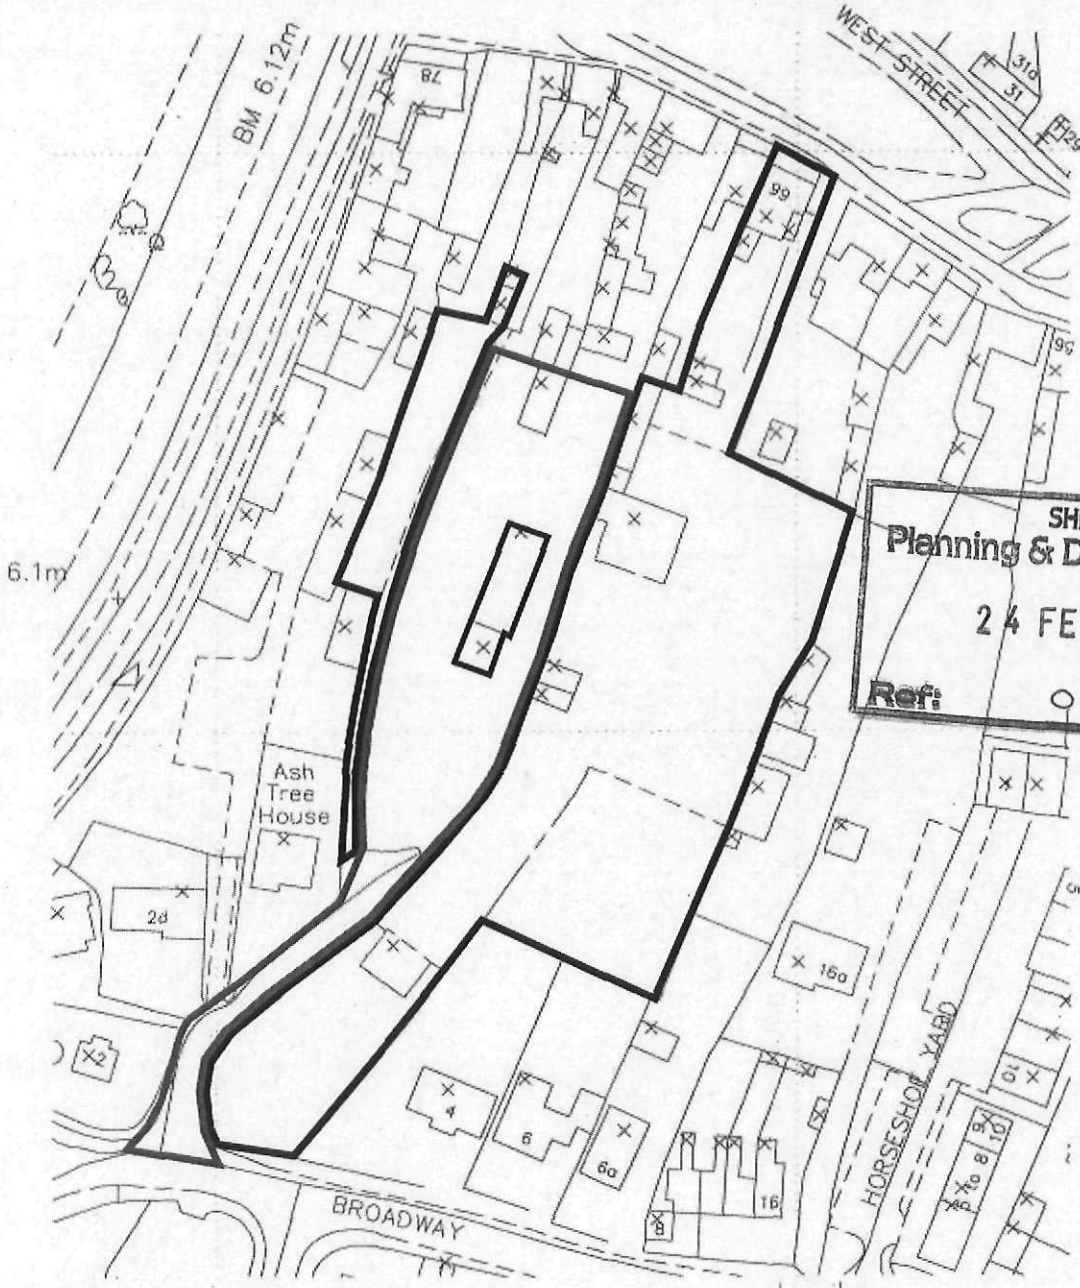


SHDC
Planning & Development
24 FEB 2009
Ref: 0131/09

Rev.	By	Notes	Date
A	JB	Project title amended	11-11-08

N

rdc
Robert Doughty Consultancy
32 High Street, Helpringham
Sleaford, Lincolnshire NG34 0RA
Tel: 01529 421646
Fax: 01529 421358
Email: admin@rdc-landplan.co.uk
Web: www.rdc-landplan.co.uk

Client: Mr and Mrs Tack		
Project: Rear of 70 - 72 West St. Crowland		
Drawing title: Location Plan		
Drawing No. 903-01-LP01	Rev. A	Drawn
Scale 1:1250 @ A4	Date 10-09-08	Checked

All measurements should be checked against on site conditions and any discrepancies should be brought to the attention of the Robert Doughty Consultancy.

Reproduced from Ordnance Survey Map with the permission of the controller of HM Stationery Office.
Crown Copyright reserved
Robert Doughty Consultancy Licence No. 100010613

DETERMINED PLAN