



Elevation A 1:50

Elevation B 1:50

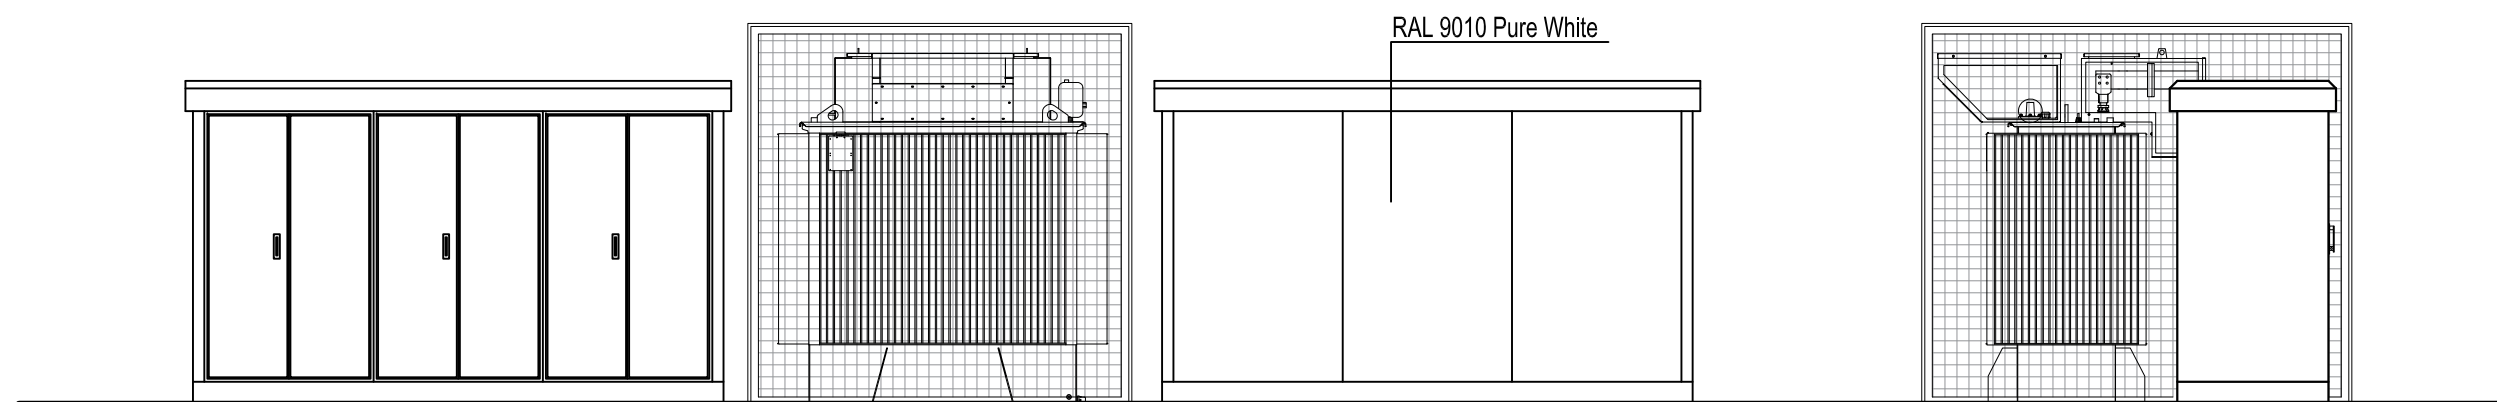

Elevation C 1:50

Elevation D 1:50

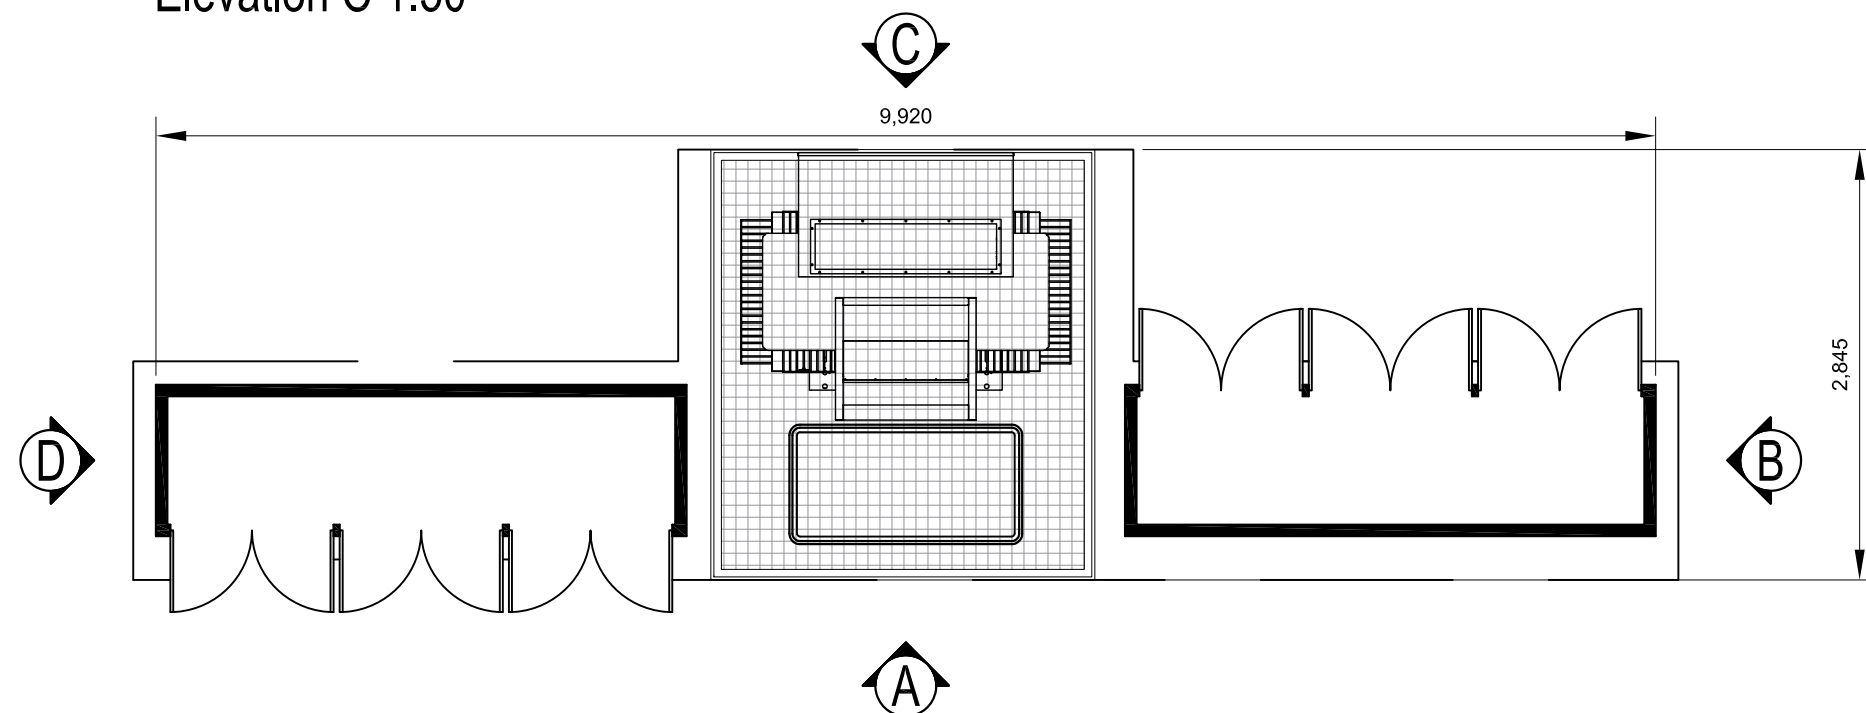

Plan 1:50
Typical Invertor/Transformer Station

Revision:
A - 12/12/2014 - NMA (JL)
B - 12/05/2015 - NMA (GS)
C-03/02/16 - Transformer update (JL)

Project:
Decoy Solar Farm
Decoy Farm
Crowland

Drawing Title:
Transformer/Inverter
Plan and Elevations

Project Ref: / Drawing No.
15/PA004C

Scale: Drawn:
As Noted @A3 JL

Date: Checked:
19/03/2014 JK

PUSH ENERGY
Westwood Park
London Road
Little Horkesley
COLCHESTER
CO6 4BS
Tel: 01206 203253
www.pushenergy.co.uk



Do not scale this drawing. Work to figured dimensions only. This drawing is copyright of Push Energy Ltd and should only be reproduced with their express permission.