

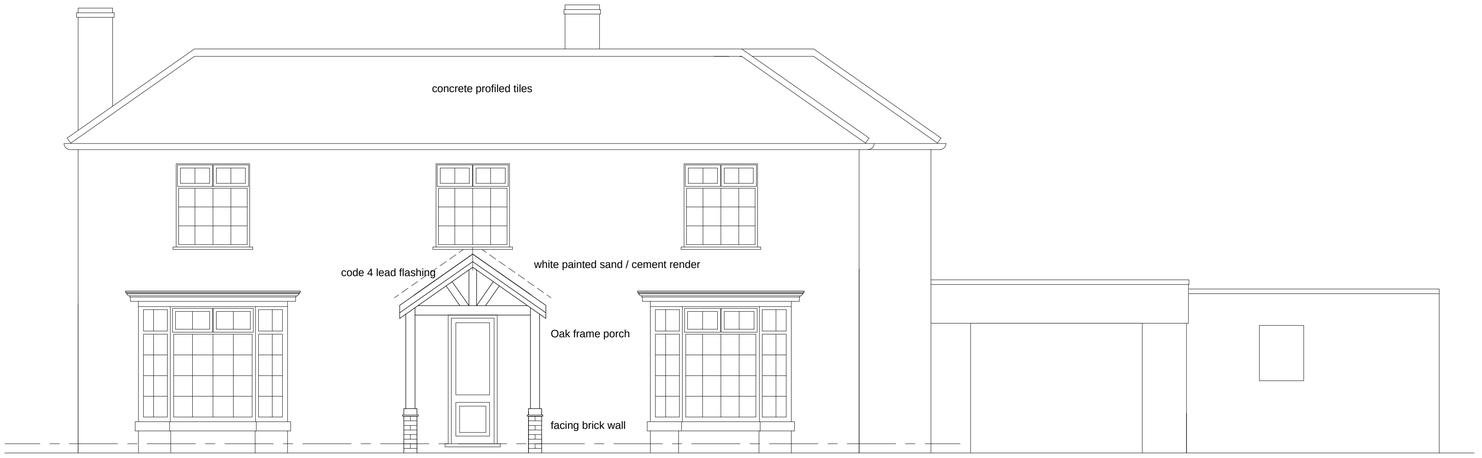



Front Elevation- North East

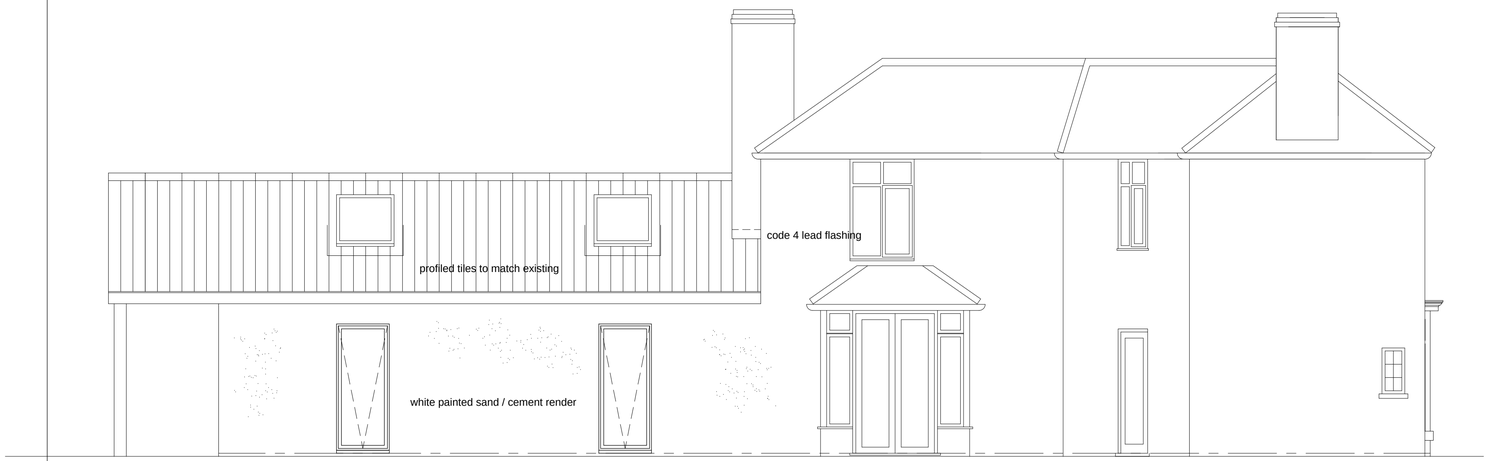

Side Elevation - South East

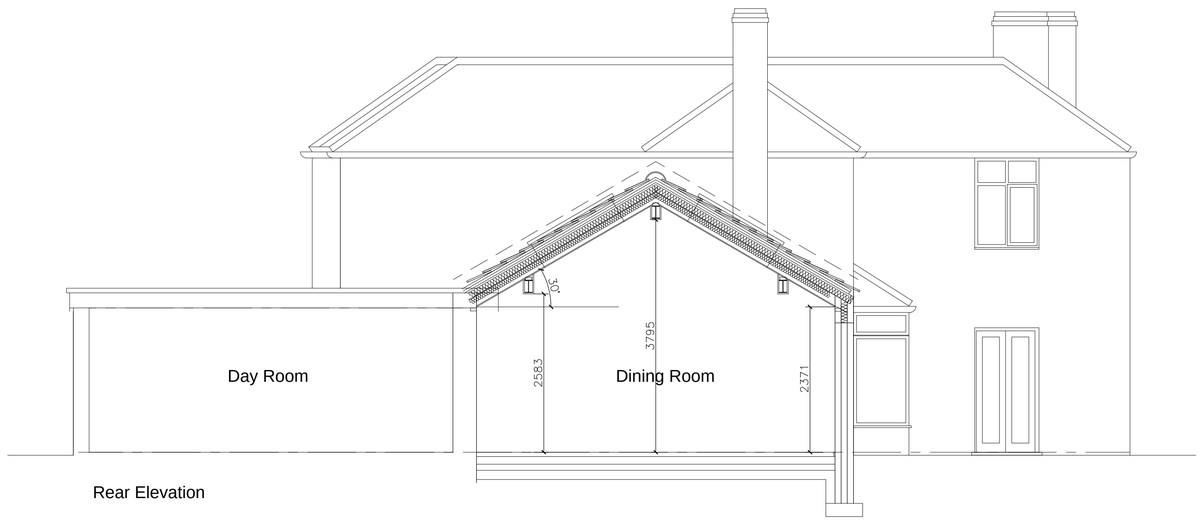

Rear Elevation

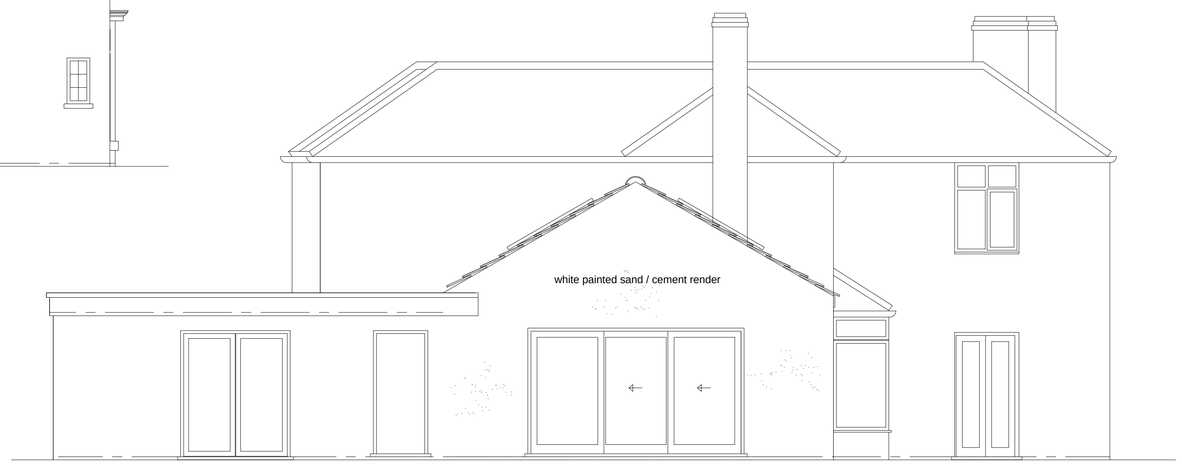

Rear Elevation - South West

0 5

Metres

scale bar 1:50 scale

Rev A 09 Feb 2026
side windows repositioned
bi fold doors changed for sliding patio doors
Rooflights repositioned
cupbd in annex shown to house washing machine/ tumble dryer

PROJECT
16 Kemp Street
Crowland

DRAWING
Proposed Elevations

scale	date
1:50 @A1	Jan 2026

number
03-HG-26 A