

Specification Notes

Base:
Concrete base laid on compacted hardcore.

Walls:
Walls to be constructed of brick and block approx. 700mm high. Top to be constructed from wood slats.



Windows:
Windows to be external glass with internal bars or open with shutters.

Rain Water:
All water drains to run to soakaway cages to both sides of the stables at the front as per location in the drawing.


Roof:
Roofing to be covered with either Fibre cementing tiles or sheets or artificial slate.



Layout Plan

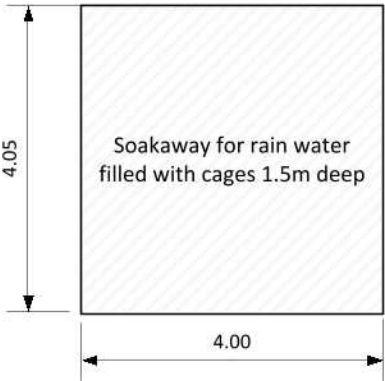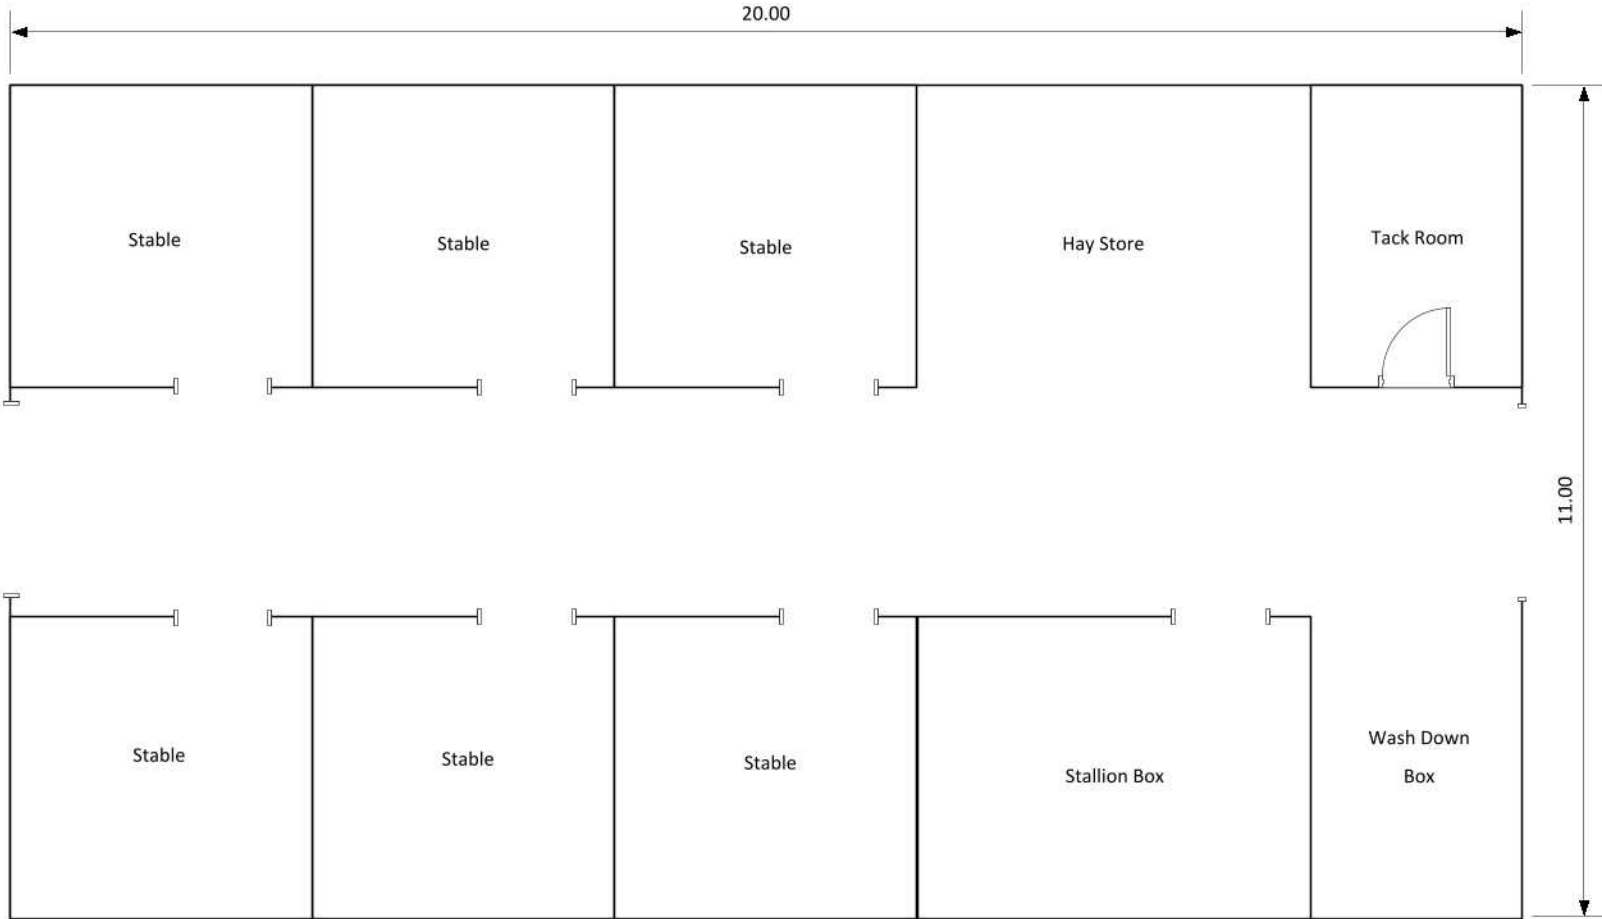

Front Elevation

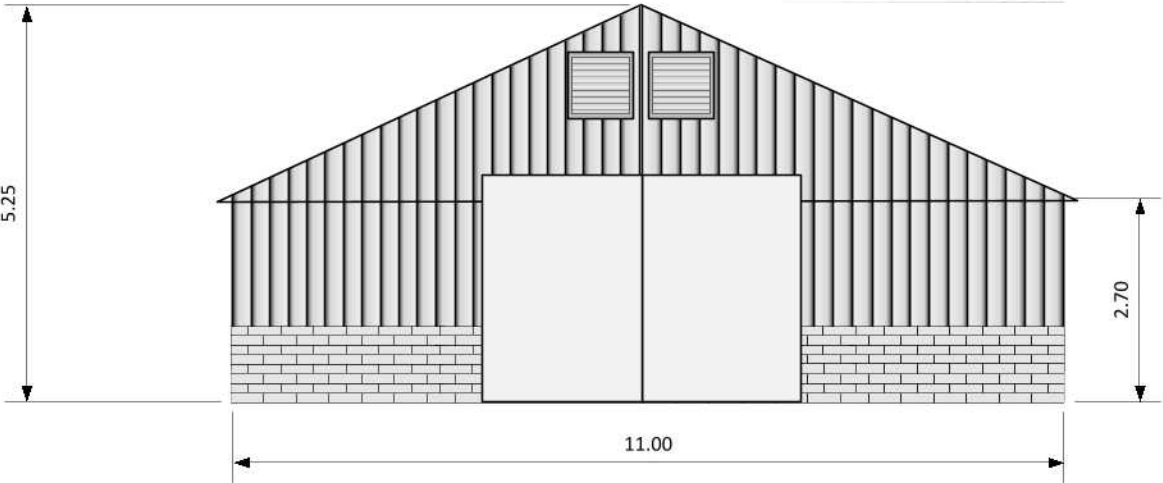

Side Elevation

