



ELEVATION 1

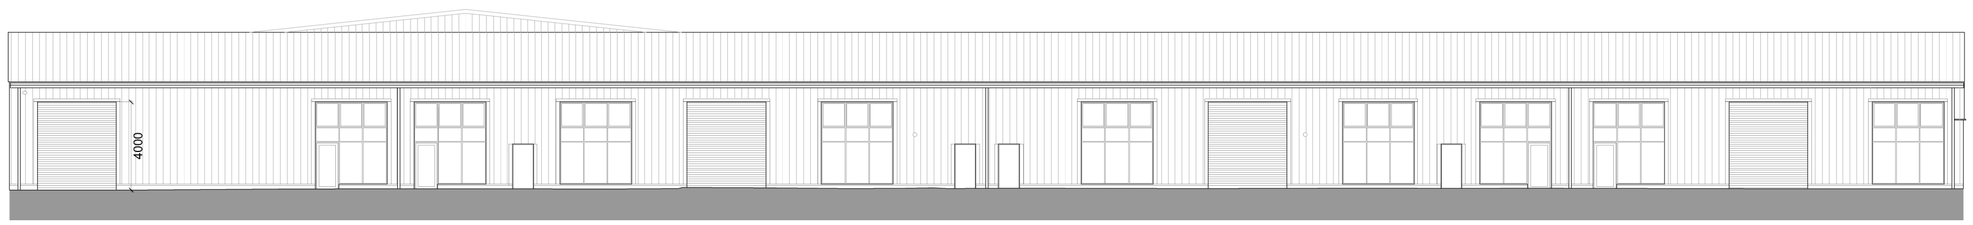

ELEVATION 2



ELEVATION 3

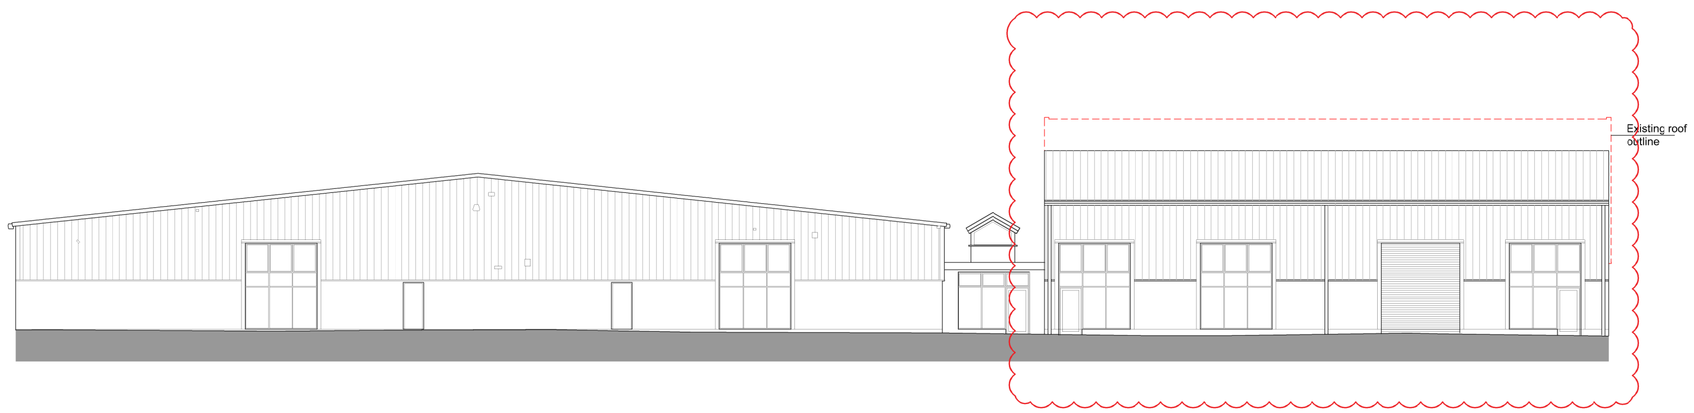

ELEVATION 4

0 2 4 6 10 20m

Scale 1:200

© Copyright Reserved. **Child Graddon Lewis** | architects & designers

NOTES

-Do not scale from this drawing, except for planning purposes.
-Check all dimensions on site.
-Subject to survey.
-Subject to site inspection.
-Site boundary lines are indicative only.

Rev	Date	By	Description
A	31/01/20	MJ	Internal partition amendments to create more units, roof of south block raised, fenestration to south block amended

Revision Schedule

project
168 Postland Road
Crowland
PE6 0JB

title
Proposed
Elevations

drawing status
PLANNING

contract no.	scale
----	1:200 @ A1/ 1:400 @A3
client ref.	date
----	June 2019
drawn by	checked by
MJ	MJ

project no.	drawing number	revision
P19-020	210	A

Child Graddon Lewis
architects & designers

Studio1
155 Commercial Street
Spitalfields
London E1 6BJ

T: +44 (0) 20 7539 1200
F: +44 (0) 20 7539 1201
E: hq@cgluk.com
www.cgluk.com