

sharman architecture

OAK BARN. WILLOW DROVE. BOROUGH FEN. PETERBOROUGH. PE6 7QB
email: paulsharman1@btinternet.com tel: 07724 529 094

FOUL WATER SEWER DETAILS ON LAND

At

HEREWARD WAY. CROWLAND. PETERBOROUGH. PE6 0AW

For

MR TUNJI FASAE & MR GEORGE LAWEL.




FOUL MANHOLE IN HEREWARD WAY

FEBRUARY 2024





6 DWELLINGS ON LAND AT HEReward WAY. CROWLAND. PETERBOROUGH. PE6 0AW.

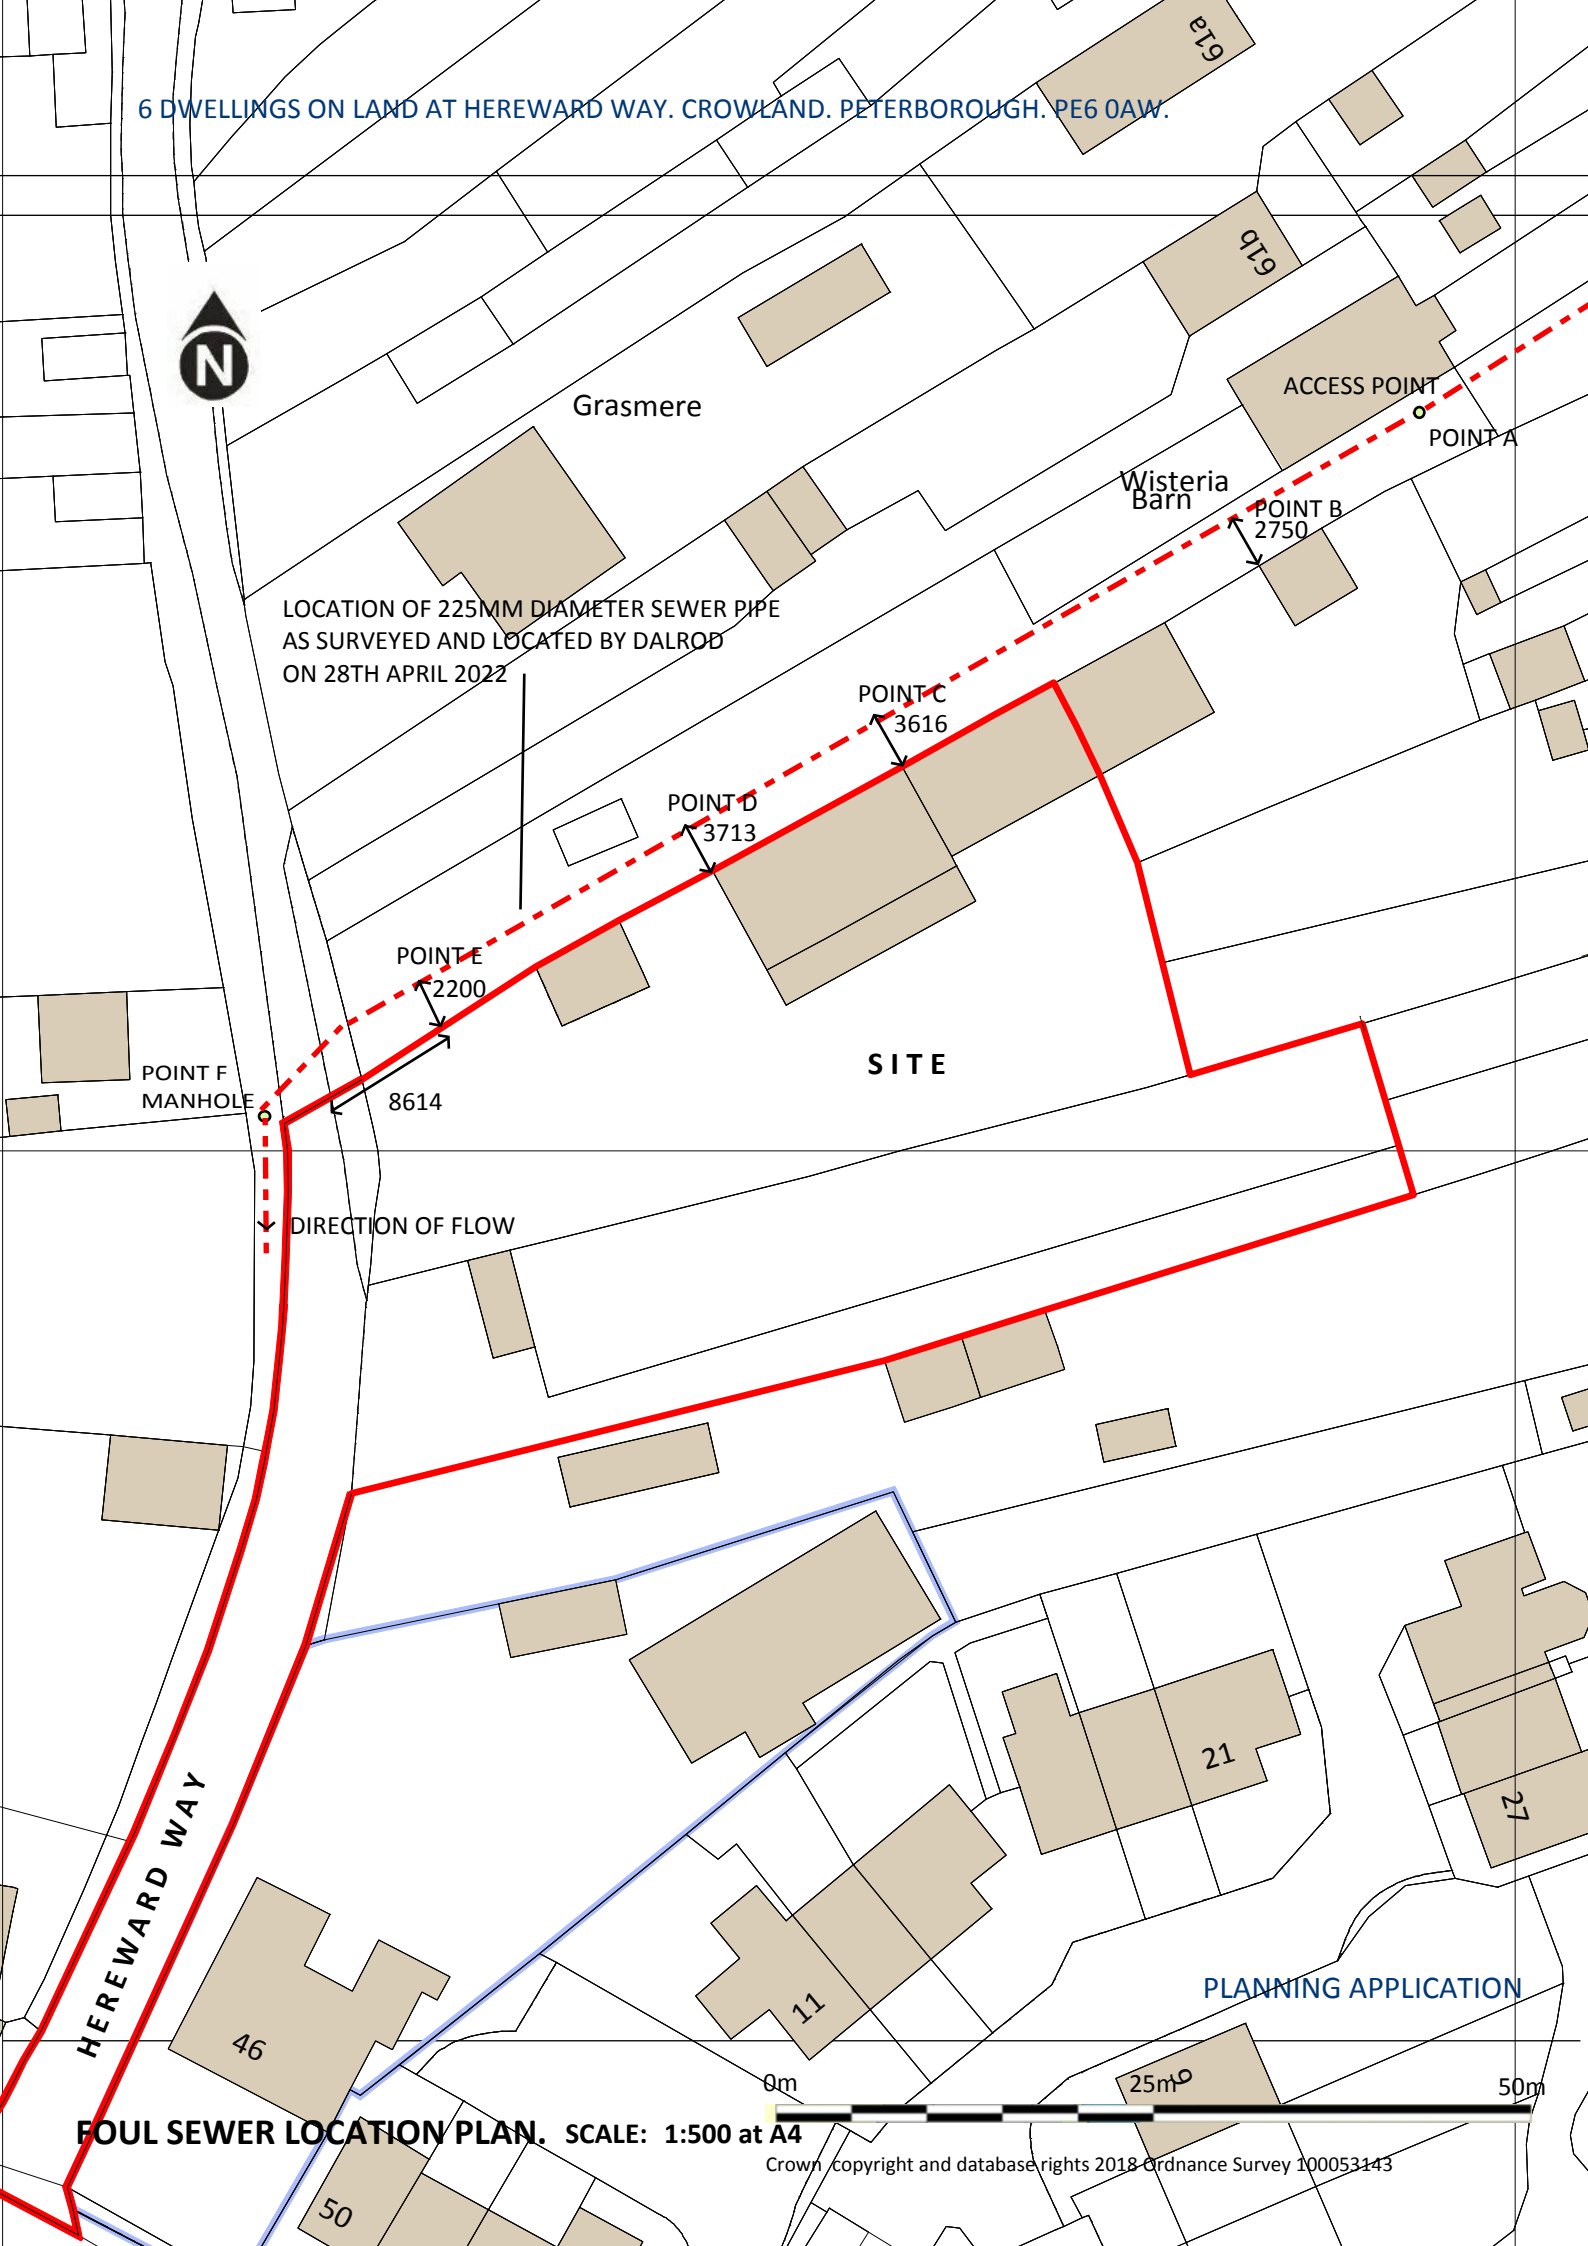

LOCATION OF 225MM DIAMETER SEWER PIPE
AS SURVEYED AND LOCATED BY DALROD
ON 28TH APRIL 2022

SITE

DIRECTION OF FLOW

HEREWARD WAY

FOUL SEWER LOCATION PLAN. SCALE: 1:500 at A4

PLANNING APPLICATION

Crown copyright and database rights 2018 Ordnance Survey 100053143