
NEIL DOWLMAN
Architecture

SHDC
Planning & Development
0 3 MAR 2009
Ref: 0152/09

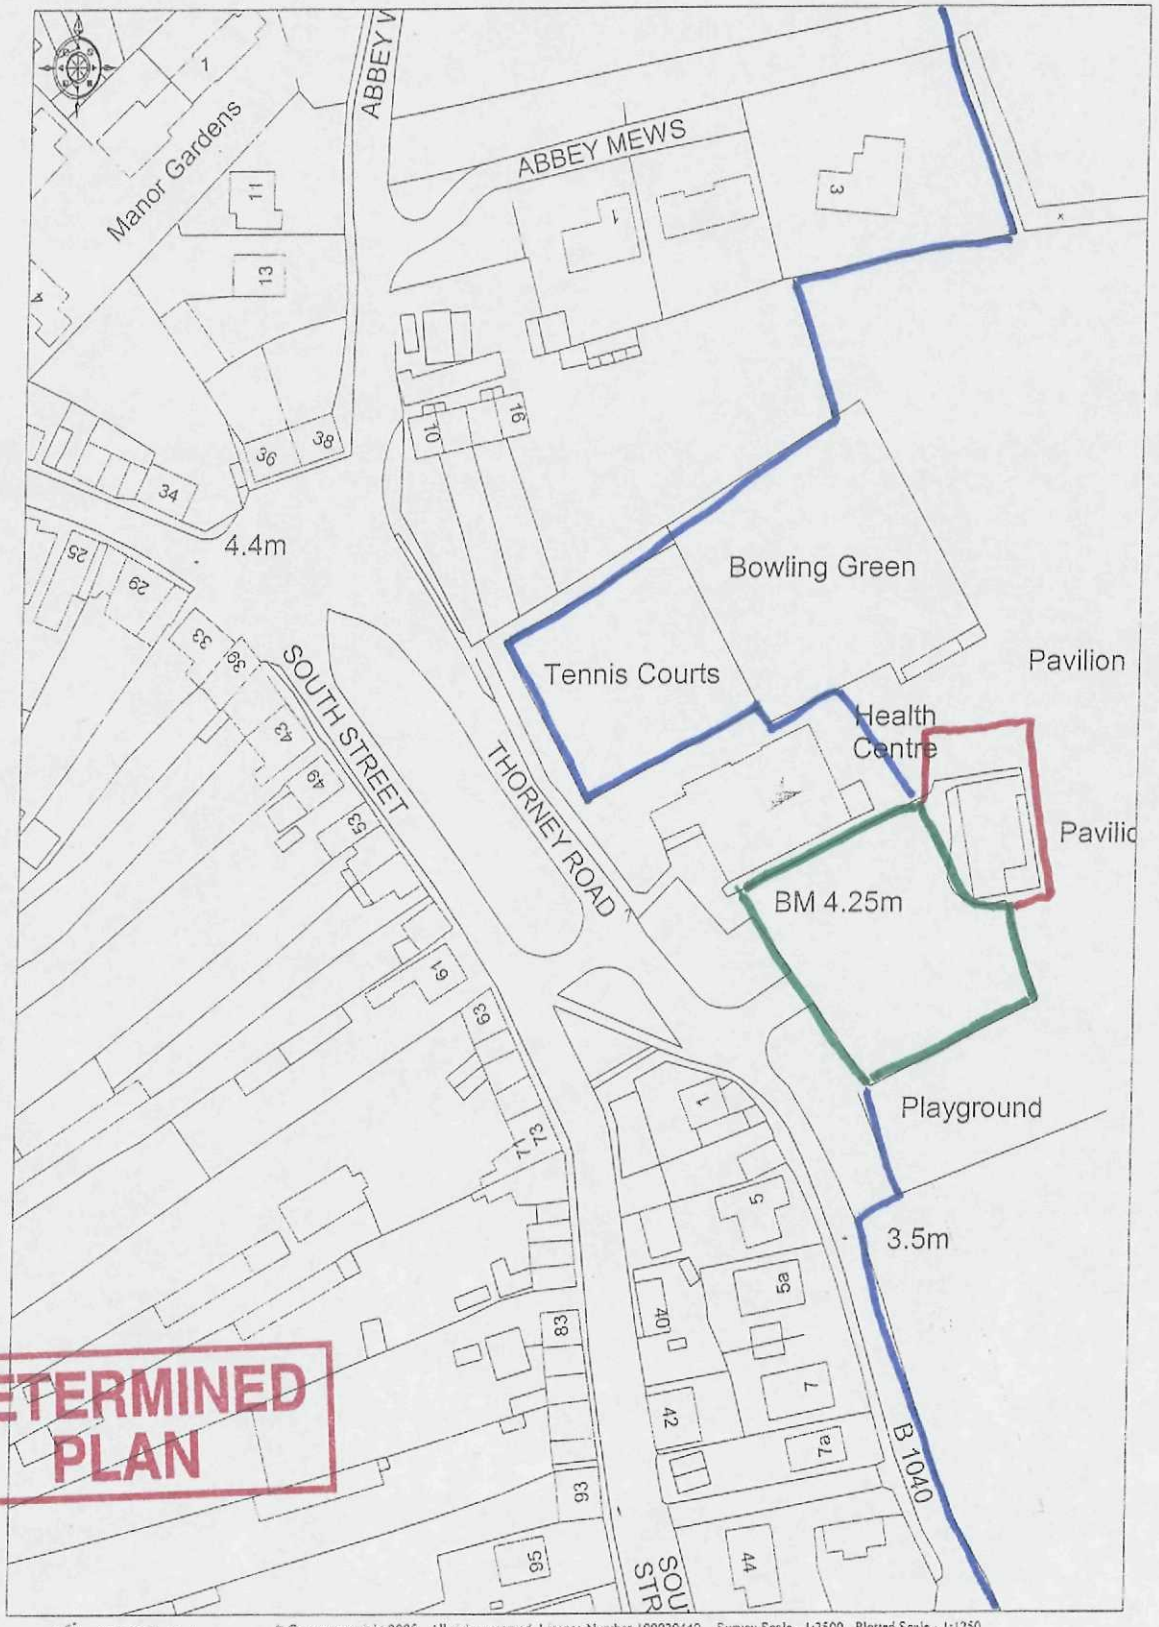


DETERMINED PLAN

Ordnance Survey © Crown copyright 2005. All rights reserved. Licence Number 100020449. Survey Scale - 1:2500 Plotted Scale - 1:1250

NEIL DOWLMAN ARCHITECTURE LTD LICENCE NO. 100040661