
Scale = 1:100 @ A3

Burrell
95123 / 09

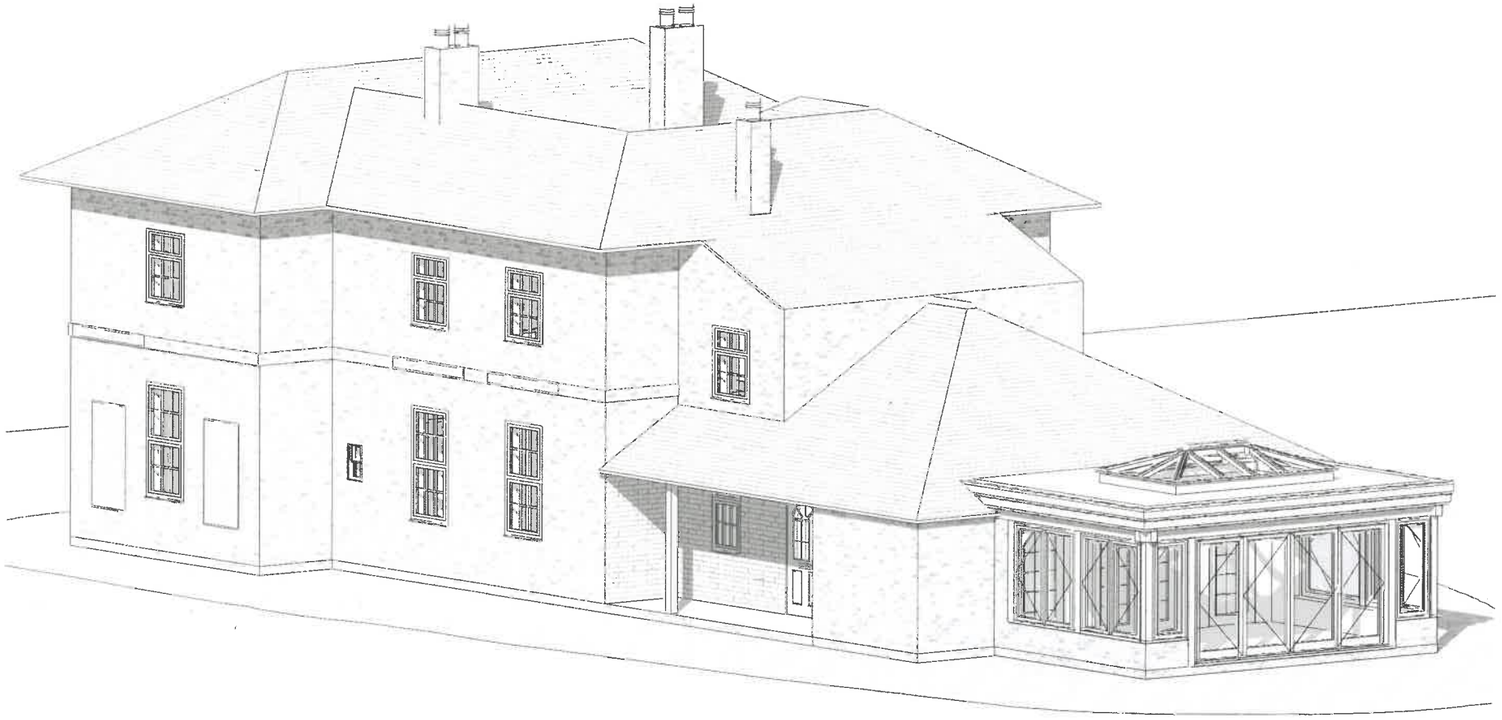



Proposed

Not to Scale

0m 5m

PRIME OAK
www.primeoak.co.uk

The MillWorks Heath Mill Road, Wombourne,
Wolverhampton, England, WV5 8AP
Tel: 01384 296611
www.primeoak.co.uk
Email: info@primeoak.co.uk

Proposed Elevations

95123 12/02/25
DV/PT/01(2)P

© All rights reserved. Prime Oak Buildings Limited ("Prime Oak") has asserted their right pursuant to s. 77 Copyright, Designs & Patents Act 1988to be identified as the author of this work. The copyright in this drawing vests with Prime Oak and may only be reproduced with permission.