
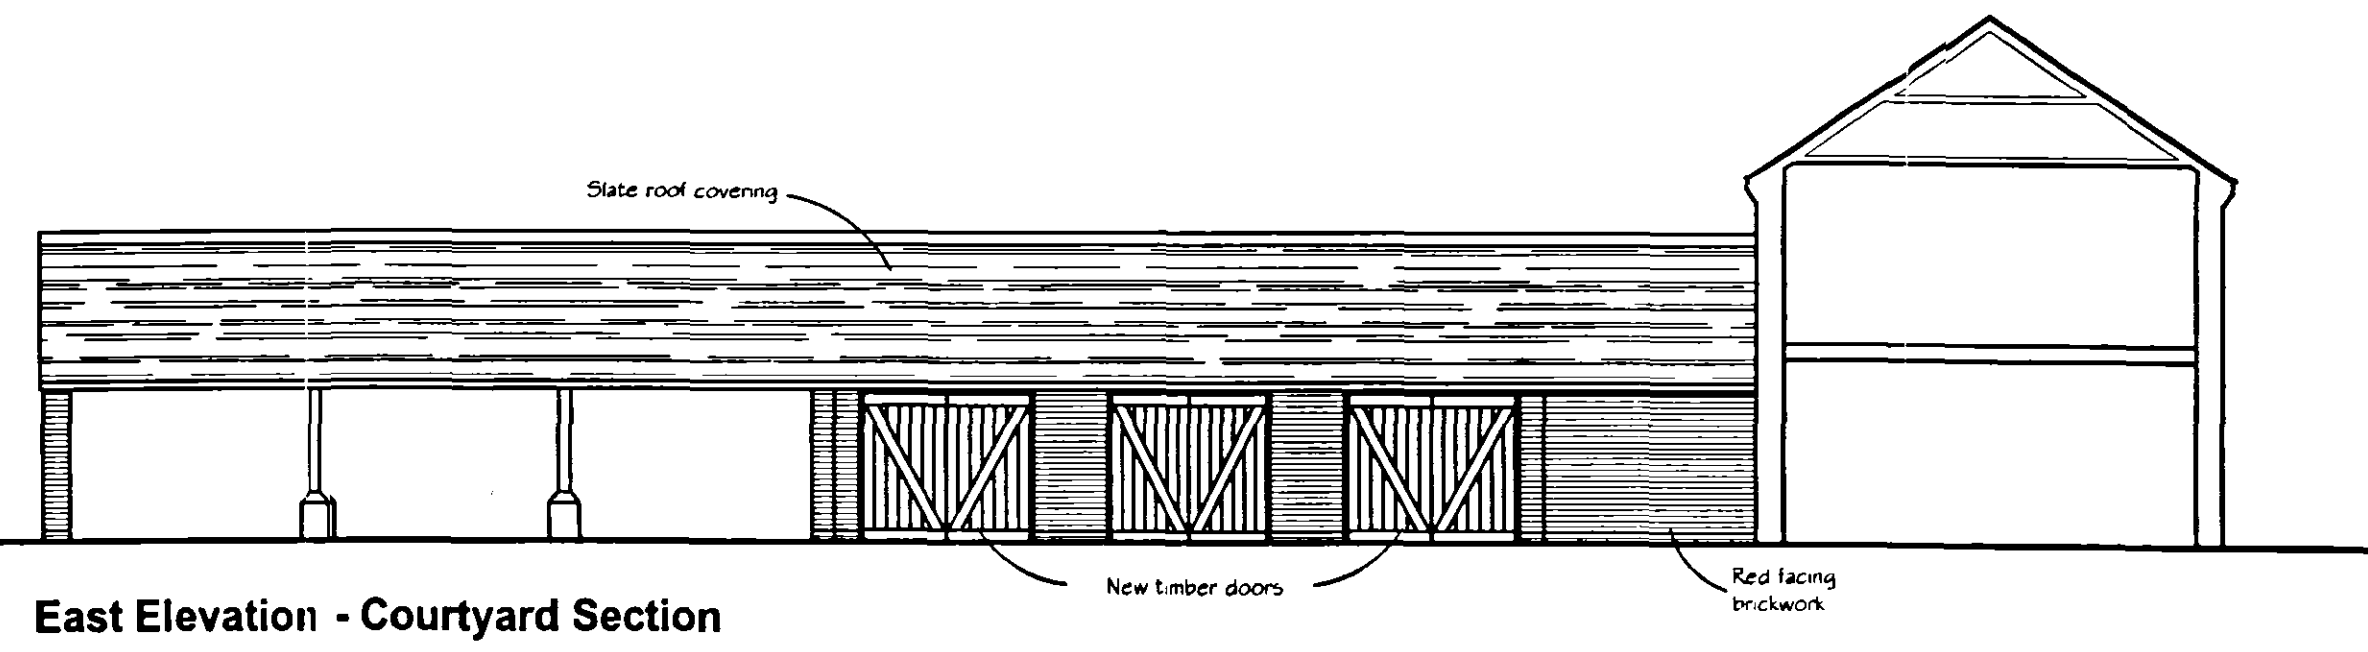
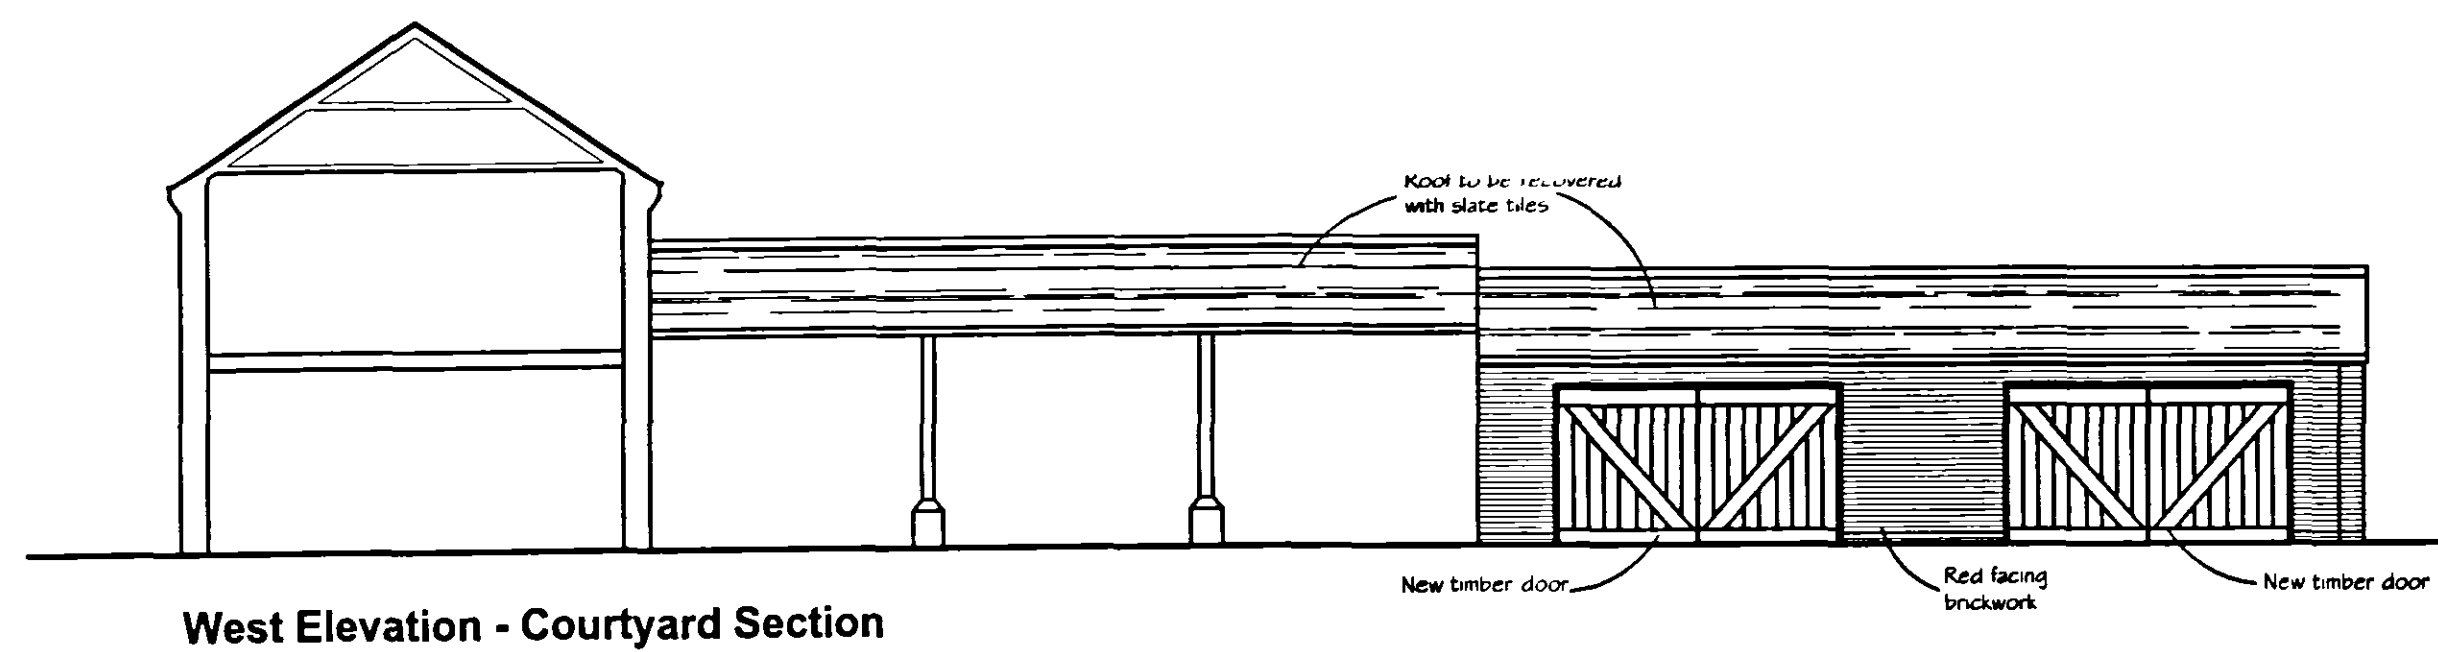
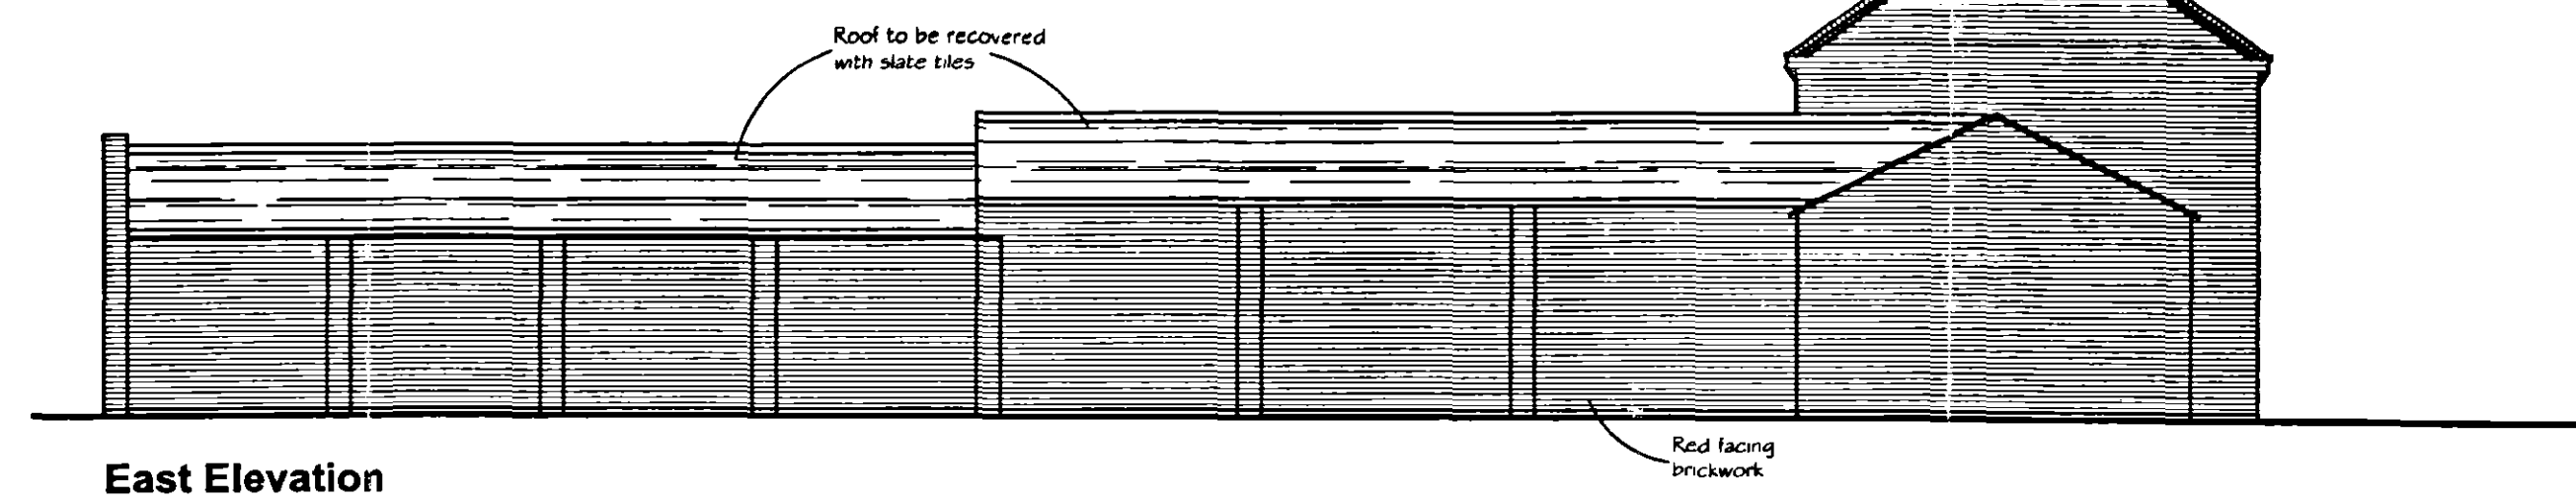
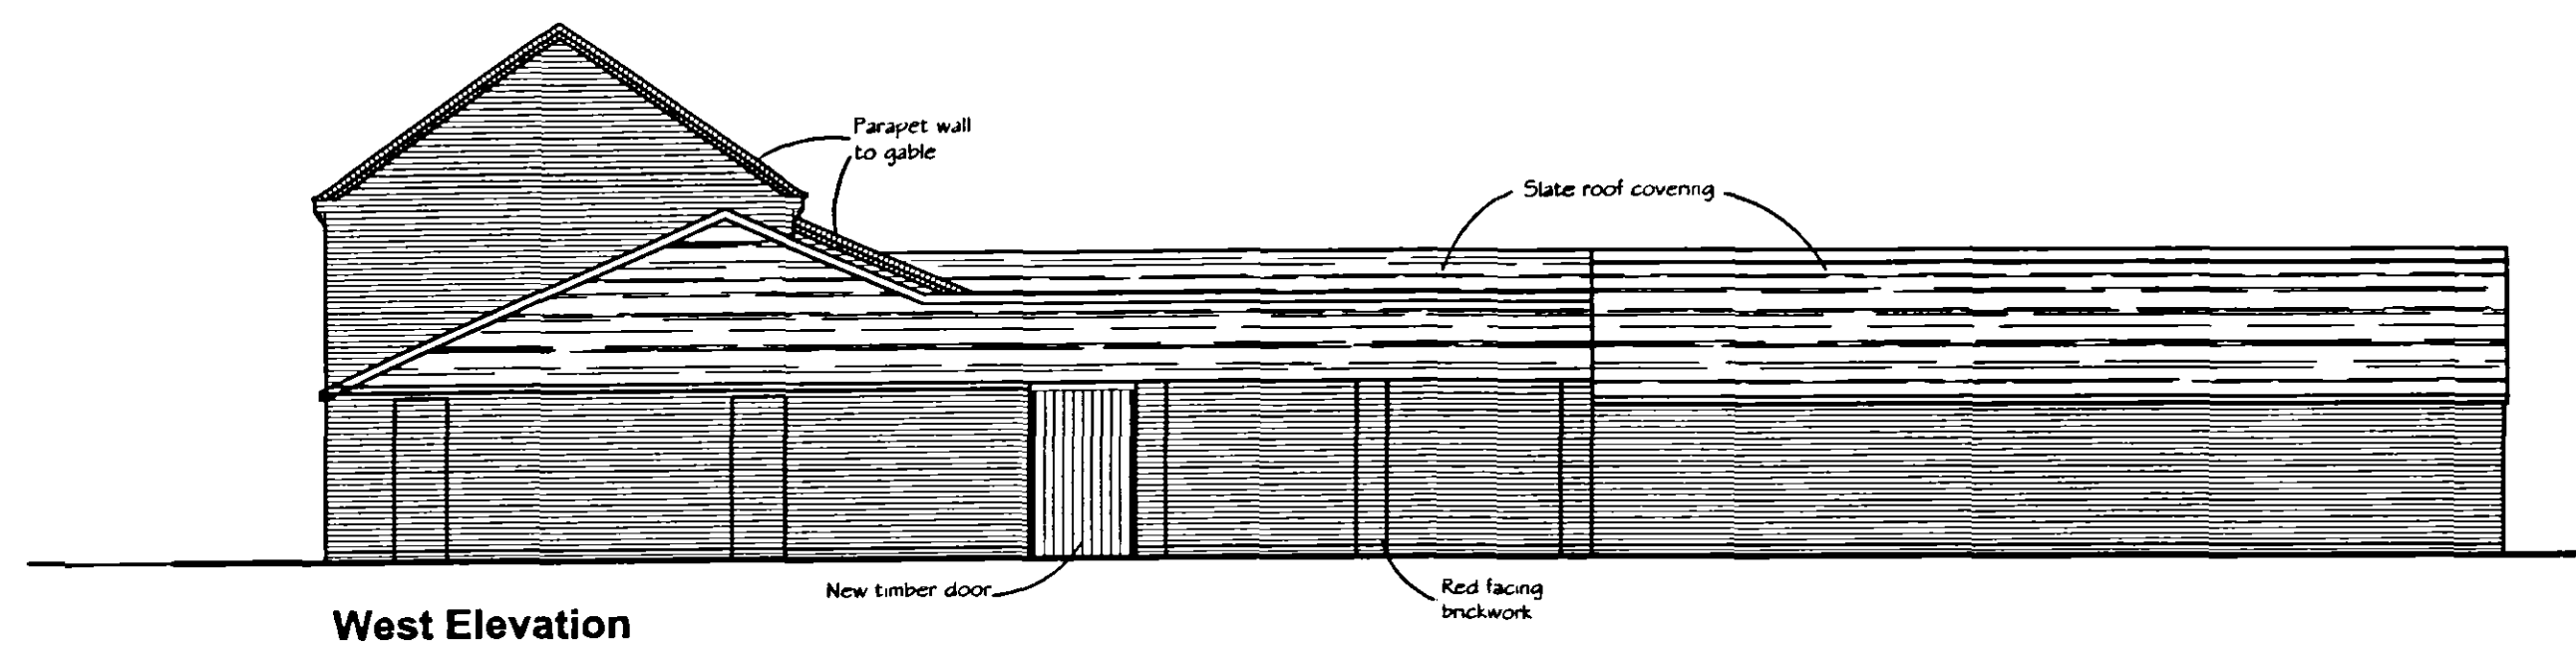
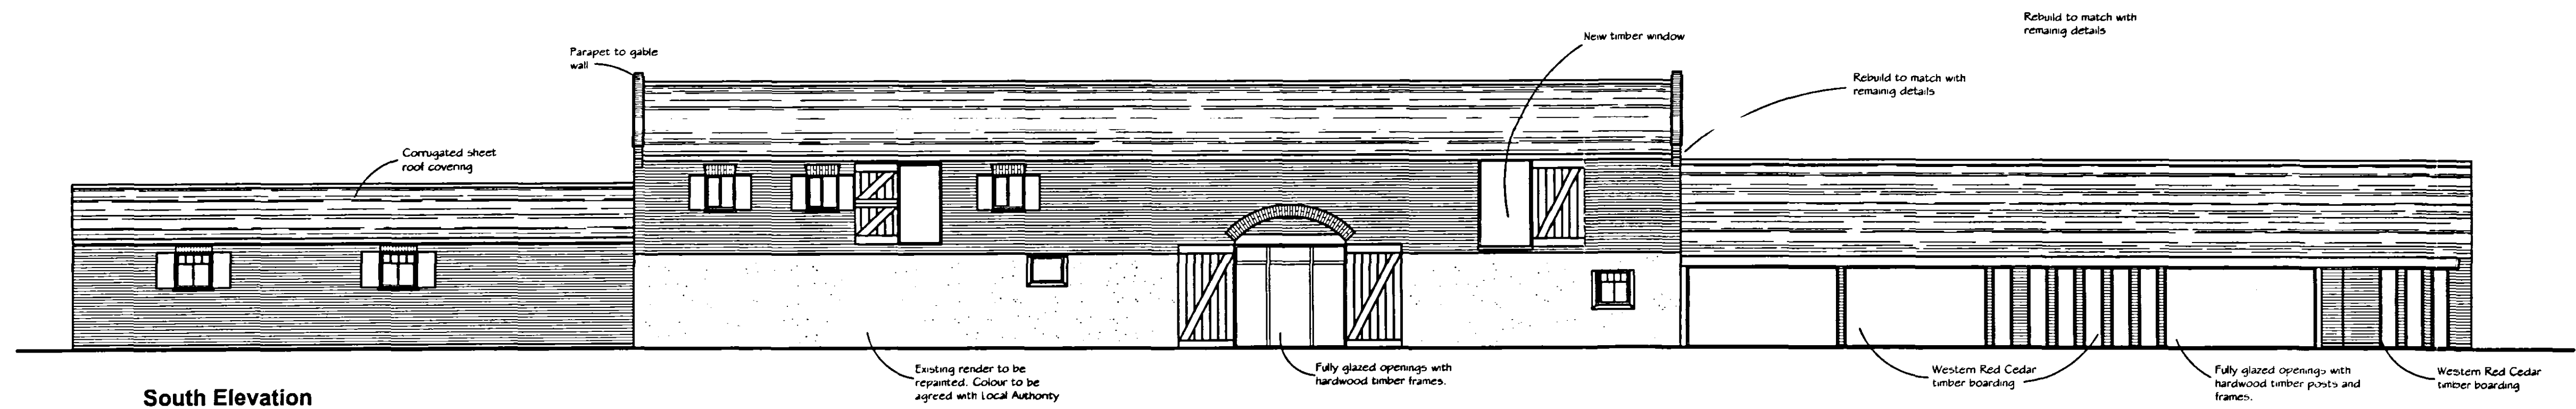


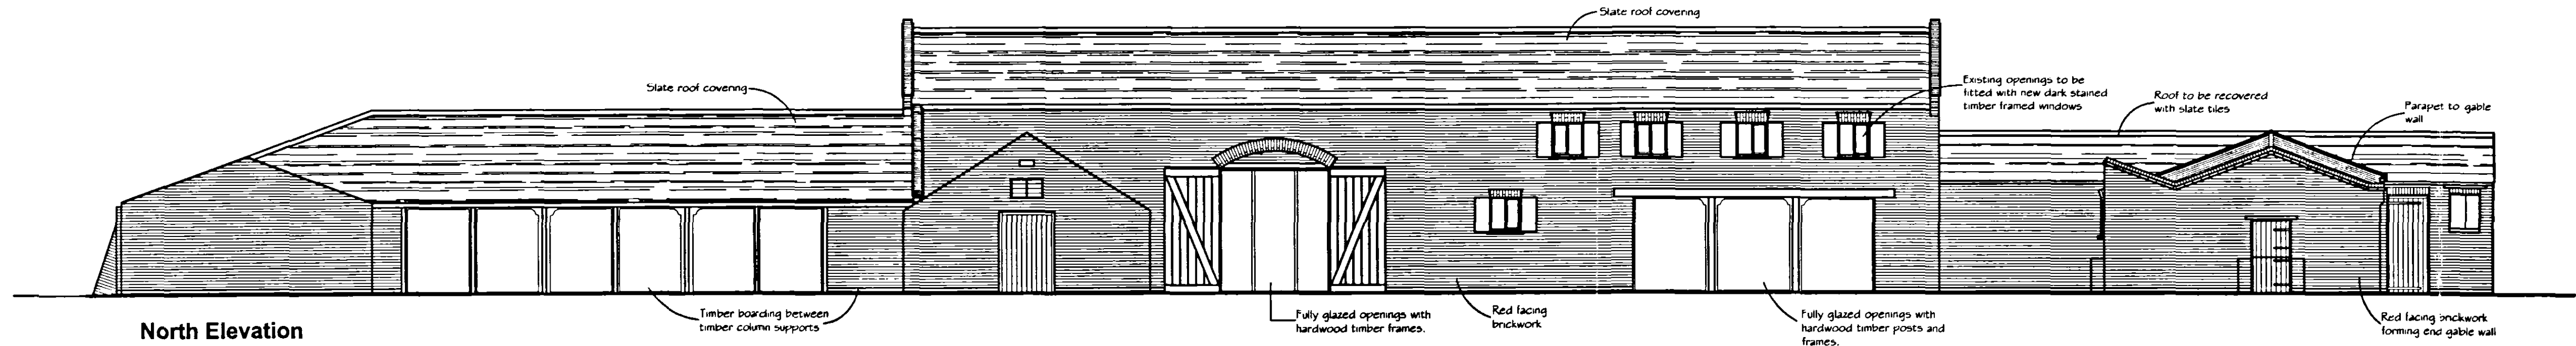

- Notes
1. No Dimensions are to be scaled from this drawing.
 2. Contractors must verify all figured dimensions at site before commencing any work or making any Shop drawings.
 3. This drawing is the sole copyright of FPD Savills and no part may be reproduced without the written consent of the above.
 4. Site Location Plans are prepared from the Ordnance Survey Map with the sanction of the Controller of H.M. Stationery Office. Crown Copyright Reserved.

No. Revisions By Date

SHDC
Planning
03 APR 2007
Ref: 161107

abc PLANNING

BRIDGE PLACE, 132-134 HILLS ROAD CAMBRIDGE CB2 2P
Telephone: (01223) 347000
Facsimile: (01223) 347111
www.fpd Savills.co.uk

Client
Trustees of the Parente 1983
Childrens Settlement
Job
Proposed Conversion of Barns at
Cox's Farm, Postland
Crowland, Lincolnshire

Drawing Title
Proposed Elevations

Scale	1:100	Date	March. '07
Drawn By	MJ	Checked By	
Drawing No.	117/230/006	Rev.	Job No.
			CAPL 57999