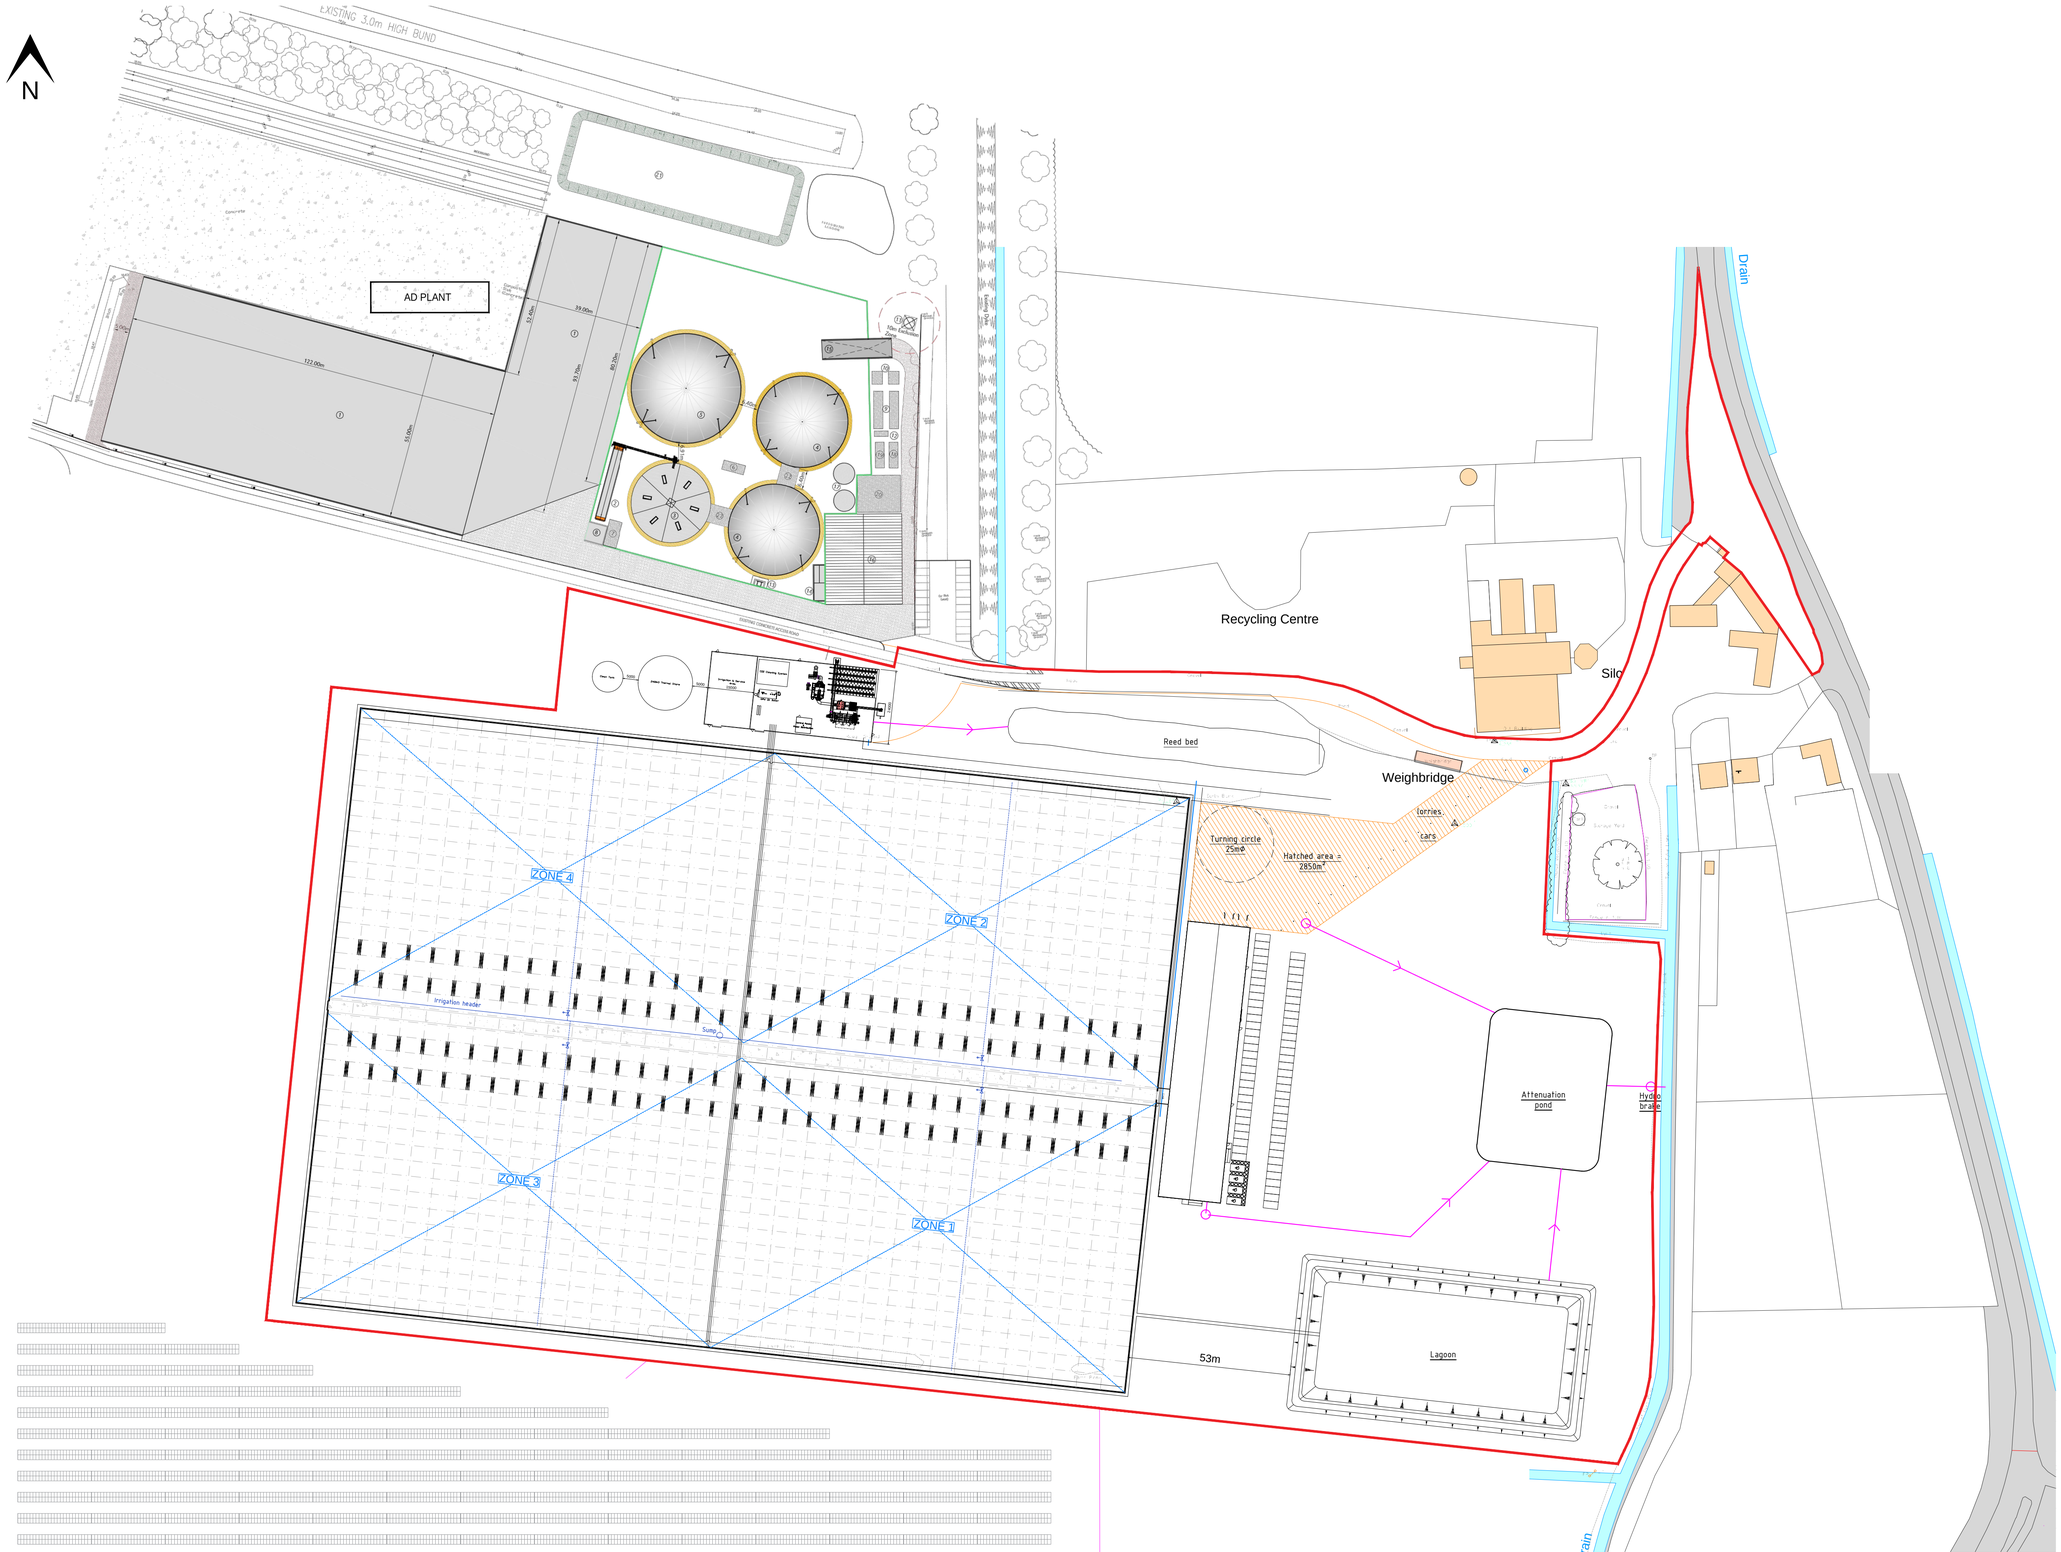


Ordnance Survey, (c) Crown Copyright 2016. All rights reserved. Licence number 100022432

DO NOT SCALE | A1

General Tolerances:
Dim to no DP = +/-1mm
Dim to 1 DP = +/-0.5mm
Dim to 2 DP = +/-0.1mm

Notes - if in doubt, please ask.

This drawing is copyright, it must not be copied, used or disclosed to third parties without our permission.

Revisions

rev	date	description
E	29.01.16	Glasshouse repositioned.
D	25.01.16	Amendments to parking/ramps & reed bed added.
C	20.01.16	Minor amendments to Energy Centre.
B	18.01.16	Road layout amended.
A	22.12.15	Buried Services & Access Road added/ scale amended.

Client

Evolve Growing Solutions Ltd

Project

Proposed Glasshouses and associated infrastructure.

Decoy Farm, Postland Rd, Crowland

Drawing

Site layout

Scale	Date	Drawn	Checked
1:1000 @ A1			

Cambridge HOK
Wallingfen Park
236 Main Road
Newport
Brough
East Yorkshire
HU15 2 RH
tel - 01430 449440
fax - 01430 449331
e-mail - info@cambridgehok.co.uk

Contract No/Job ref	Revision
	Drawing No

Drawing Status