
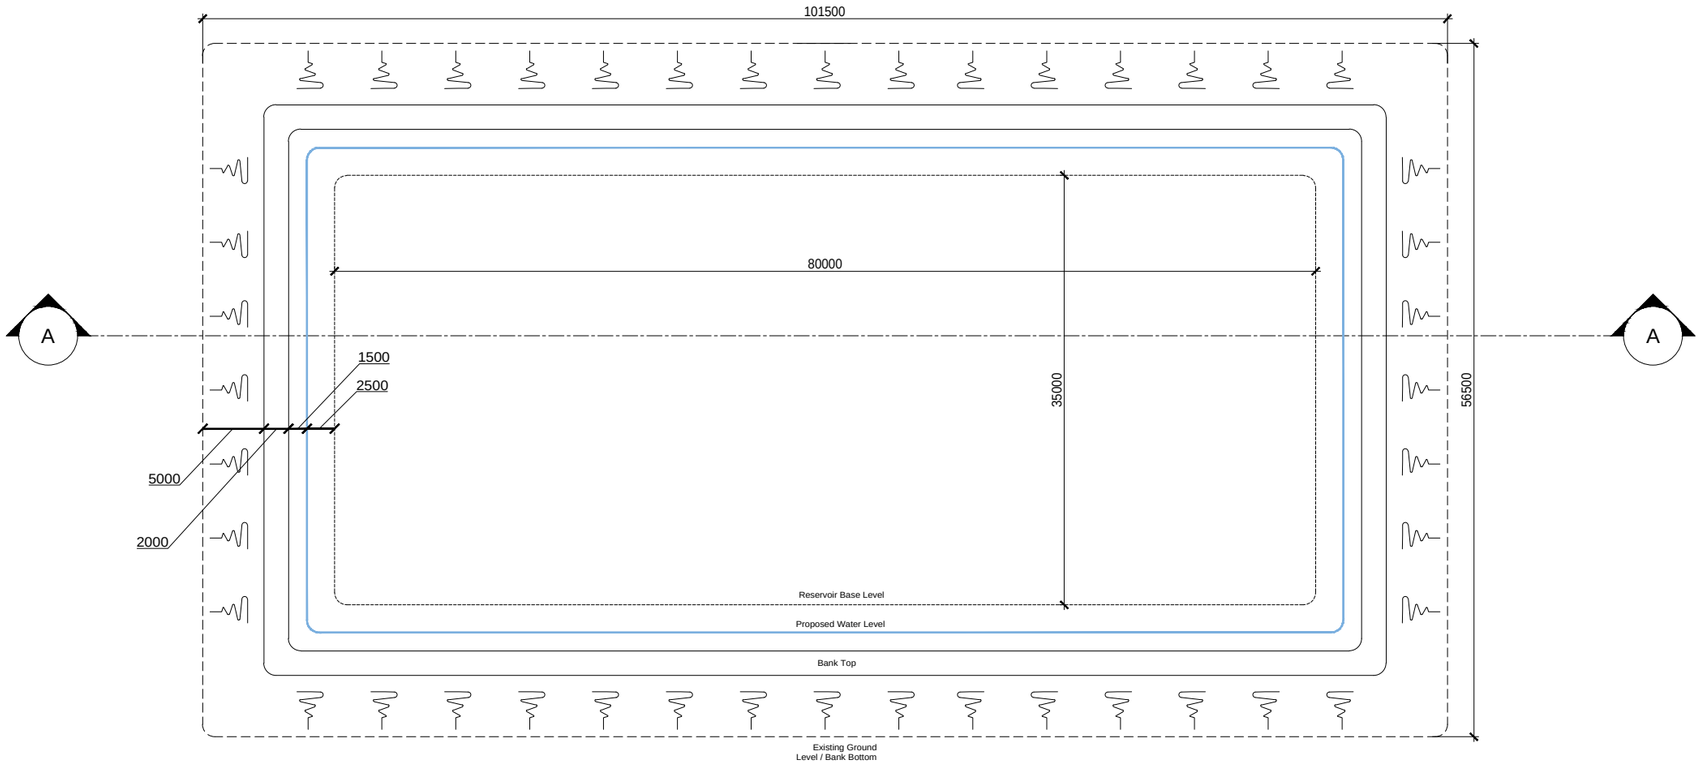


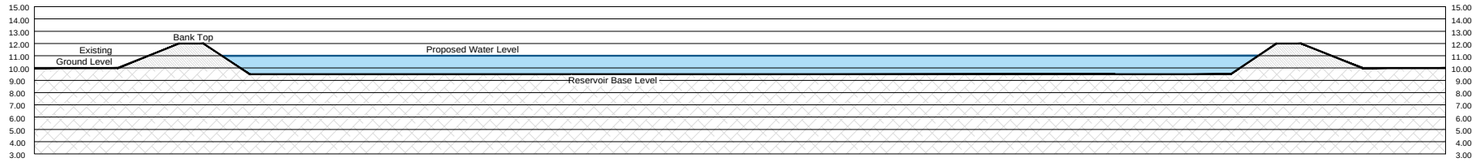

SECTION A-A

EVOLVE
GROWING SOLUTIONS

0 5 10 15 20 25m

Rev.	By	Notes	Date

rdc
Robert Doughty Consultancy

© 32 High Street, Helpringham
Sleaford, Lincolnshire NG34 ORA

Tel: 01529 421646
Fax: 01529 421358
Email: admin@rdc-landplan.co.uk
Web: www.rdc-landplan.co.uk

Client:
Evolve Growing Solutions Ltd

Project:
Decoy Farm, Crowland

Drawing title:
Surface Water Lagoon Detail

Drawing No.	Rev.	Drawn
1205-1-DD01		WW
Scale	**Date**	**Checked**
1:500 @ A3	08/02/16	LMS

All measurements should be checked against on site conditions and any discrepancies should be brought to the attention of the Robert Doughty Consultancy.