
N

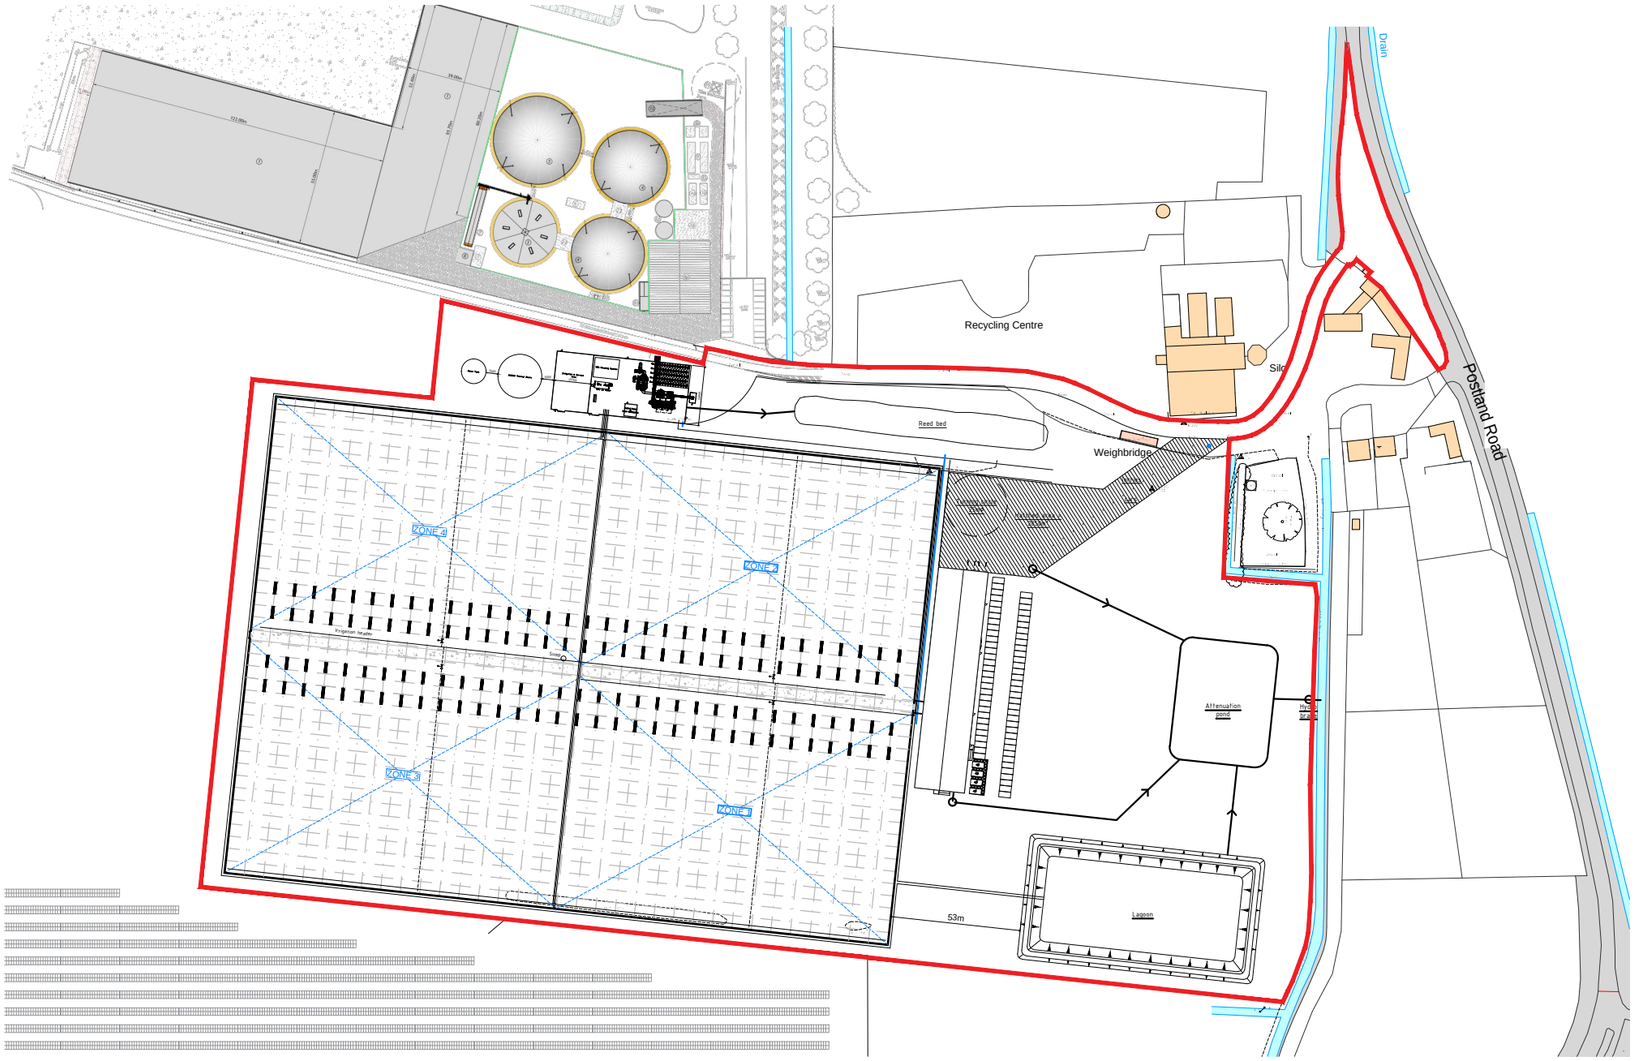


THIS DRAWING IS FOR THE PURPOSE OF OBTAINING PLANNING PERMISSION ONLY

0 20 40 60 80 100m

Reproduced from Ordnance Survey Map with the permission of the controller of HM Stationery Office.
Crown Copyright reserved
Robert Doughty Consultancy Licence No. AR 100010613

EVOLVE
GROWING SOLUTIONS

| Rev. | By | Notes | Date |
|---|---|---|---|
| | | | |

rdc Robert Doughty Consultancy
32 High Street, Helpringham
© Sleaford, Lincolnshire NG34 ORA
Tel: 01529 421646
Fax: 01529 421358
Email: admin@rdc-landplan.co.uk
Web: www.rdc-landplan.co.uk

Client: Evolve Growing Solutions Ltd

Project: Decoy Farm, Crowland

Drawing title: Location Plan

| Drawing No. | Rev. | Drawn |
|---|---|---|
| 1205-1-LP01 | | WW |

| Scale | Date | Checked |
|---|---|---|
| 1:2500@A3 | 15/02/16 | JR |

All measurements should be checked against on site conditions and any discrepancies should be brought to the attention of the Robert Doughty Consultancy.