Drg no: MPC/96404/01

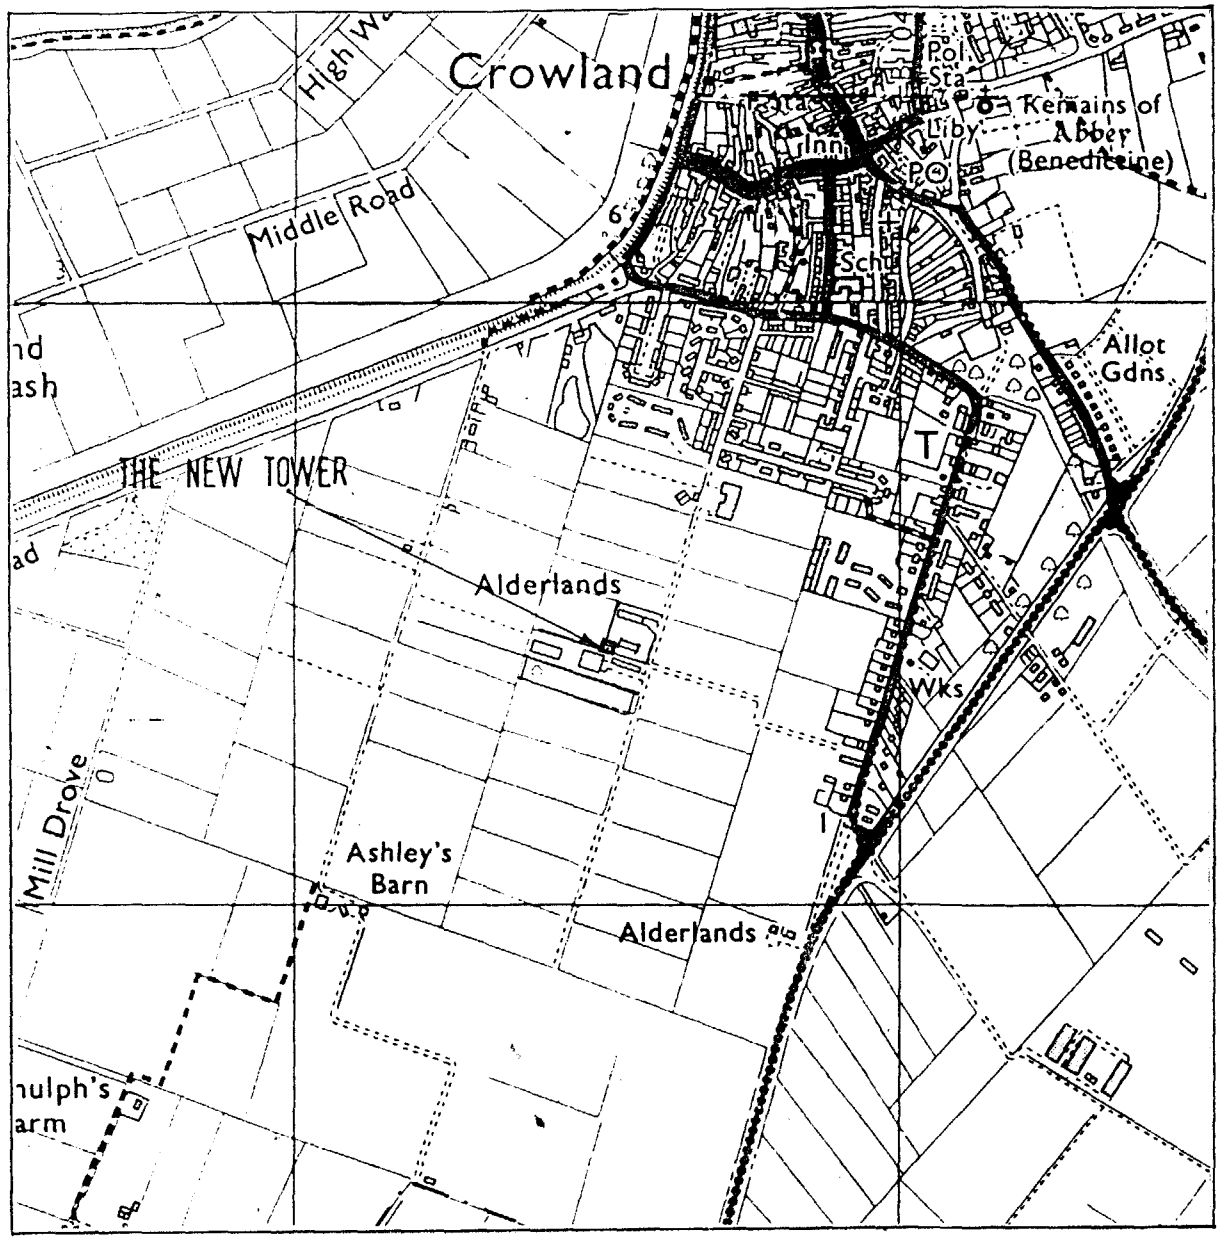

SITE LOCATION PLAN

O.S. extract ref: TF 20/30
O.S. co-ordinates 523515 / 309435
scale 1:12,500

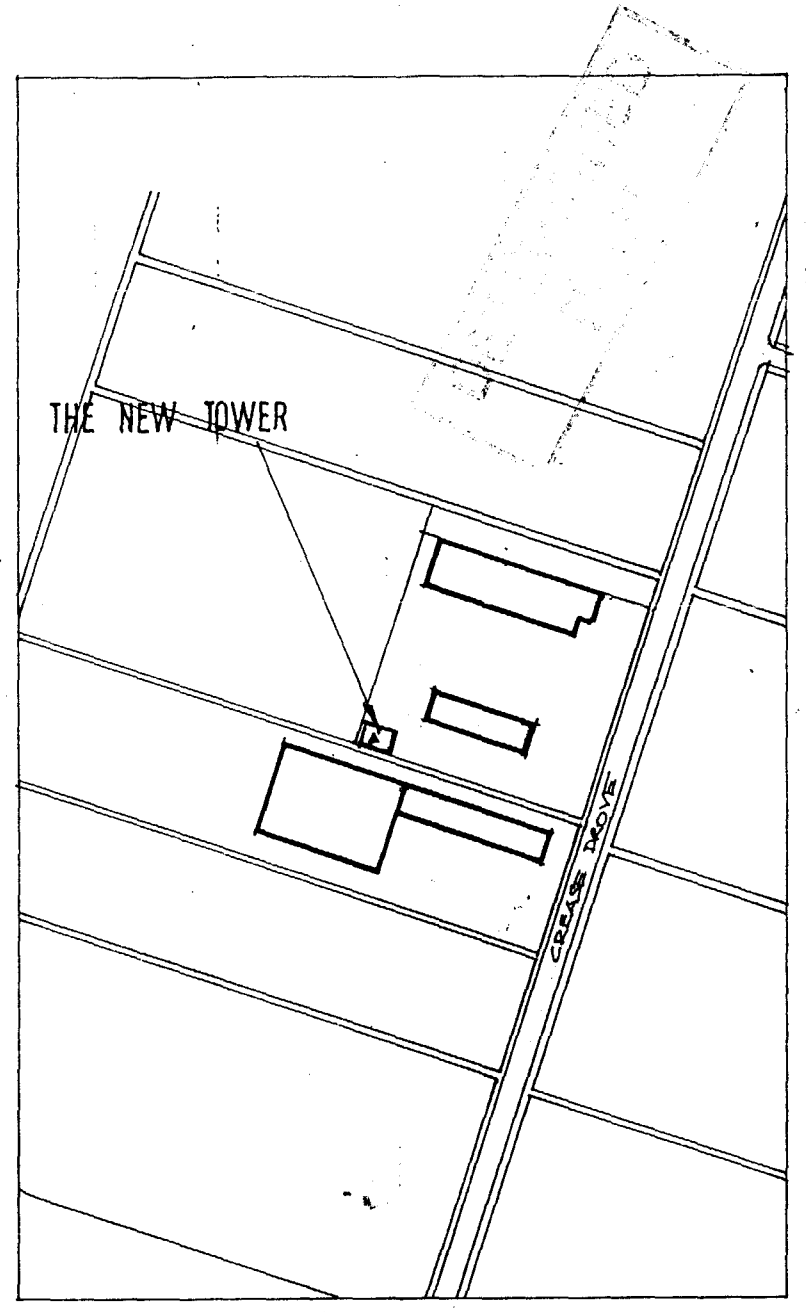

SITE PLAN

scale 1:500

0163/97

NOTES

Do not scale

All dimensions are in mm unless otherwise specified.

Assume all site details are existing unless otherwise specified.

MPC EQUIPMENT

CABIN DETAILS :
MPC Ref : Portomlo Large Cabin
Dimensions : 3700 x 2700 x 2900 high
Material : Steel
Colour : Light grey

DISH DETAILS :

DISH ID	DISH SIZE mm DIA	HEIGHT m AGL	BEARING °EGN	
D1	600			
D2	600			
D3	600			
D4	600			

SECTOR ANTENNA DETAILS :
6 No. sector antennas with orientation of 0, 120 & 240°.

	Date	
Mn	Approv.	
	Date	
Mn	Approv.	
	Date	
Mn	Approv.	
A	Date 20.12.96	First issue
Mn	Approv	

Mercury Personal Communications

Mercury Personal Communications Limited, trading as Mercury One-2-One and Mercury PCN Limited
Imperial Place, Maxwell Road, Borehamwood, Herts WD6 1EA
Telephone 0181 214 2121 Facsimile 0181 214 3601

EASTERN ELECTRICITY plc
Wherry House, Blackstone Road, Stukeley Meadows Ind. Est., Huntingdon, Cambridgeshire PE18 6EF
Tel: (0234) 797121 Fax: (0480) 414883

THORNEY MACHINERY CROWLAND
CREASE DROVE
CROWLAND
LINCS. PE6 0BN

Title:
SITE LOCATION PLAN & SITE PLAN

Purpose of issue:

Drawing no:
MPC/96404/01

Cell no:	Site no:
96404	ONE

Issue:	Scale:	Ch'd:	Date:
A	As stated		
	Drn: CPT Date: 20-12-96	Approv	