
SCALE :- 1 : 50

6 THE CRESENT
SPALDING

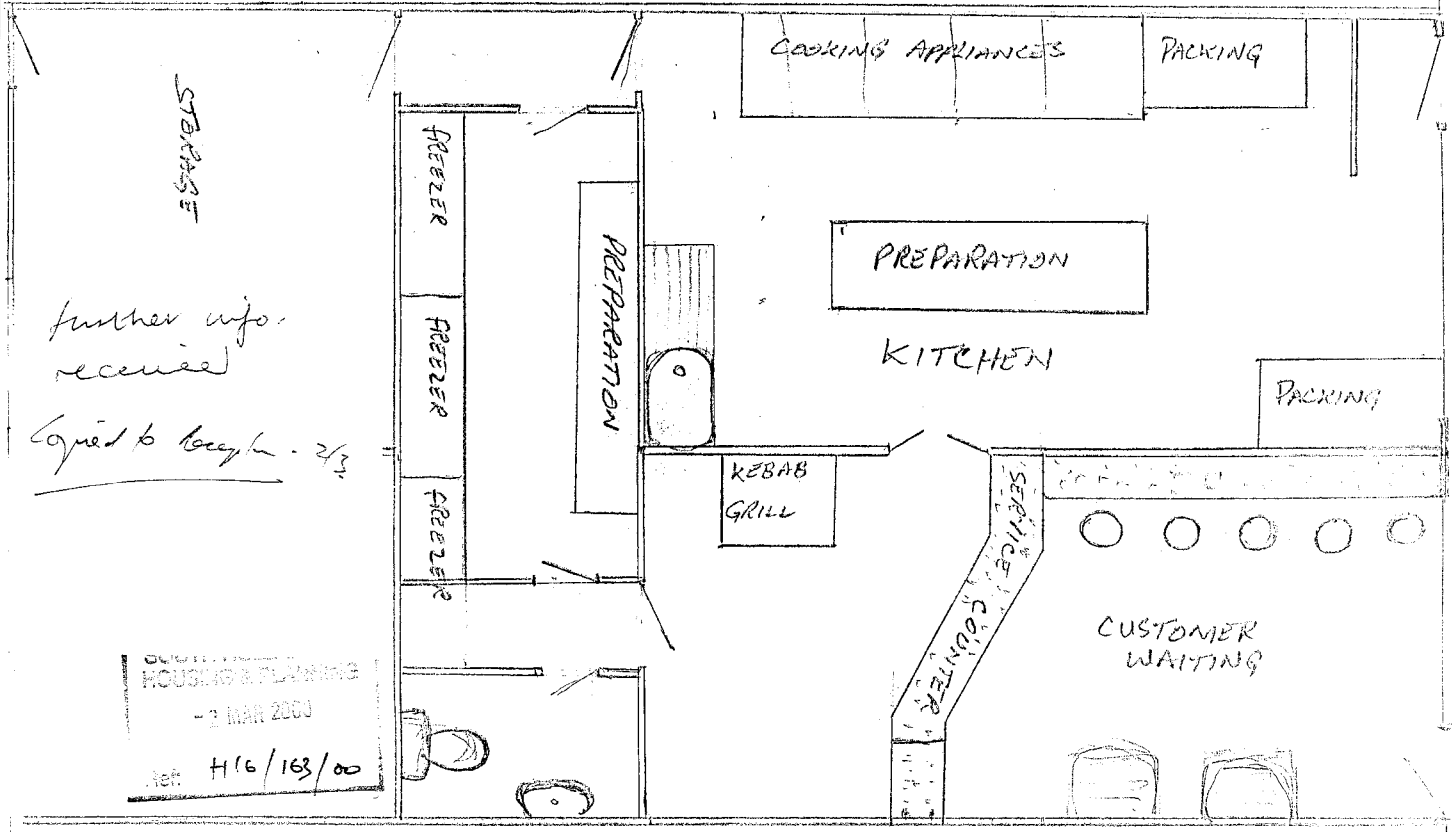

further info. received

Copied to Leigh - 2/4.

HOUSING & PLANNING
- 2 MAR 2000
Ref: H16/163/00