


SOUTH HOLLAND DC
HOUSING & PLANNING
-2 MAR 2000
Ref. M16/163/00

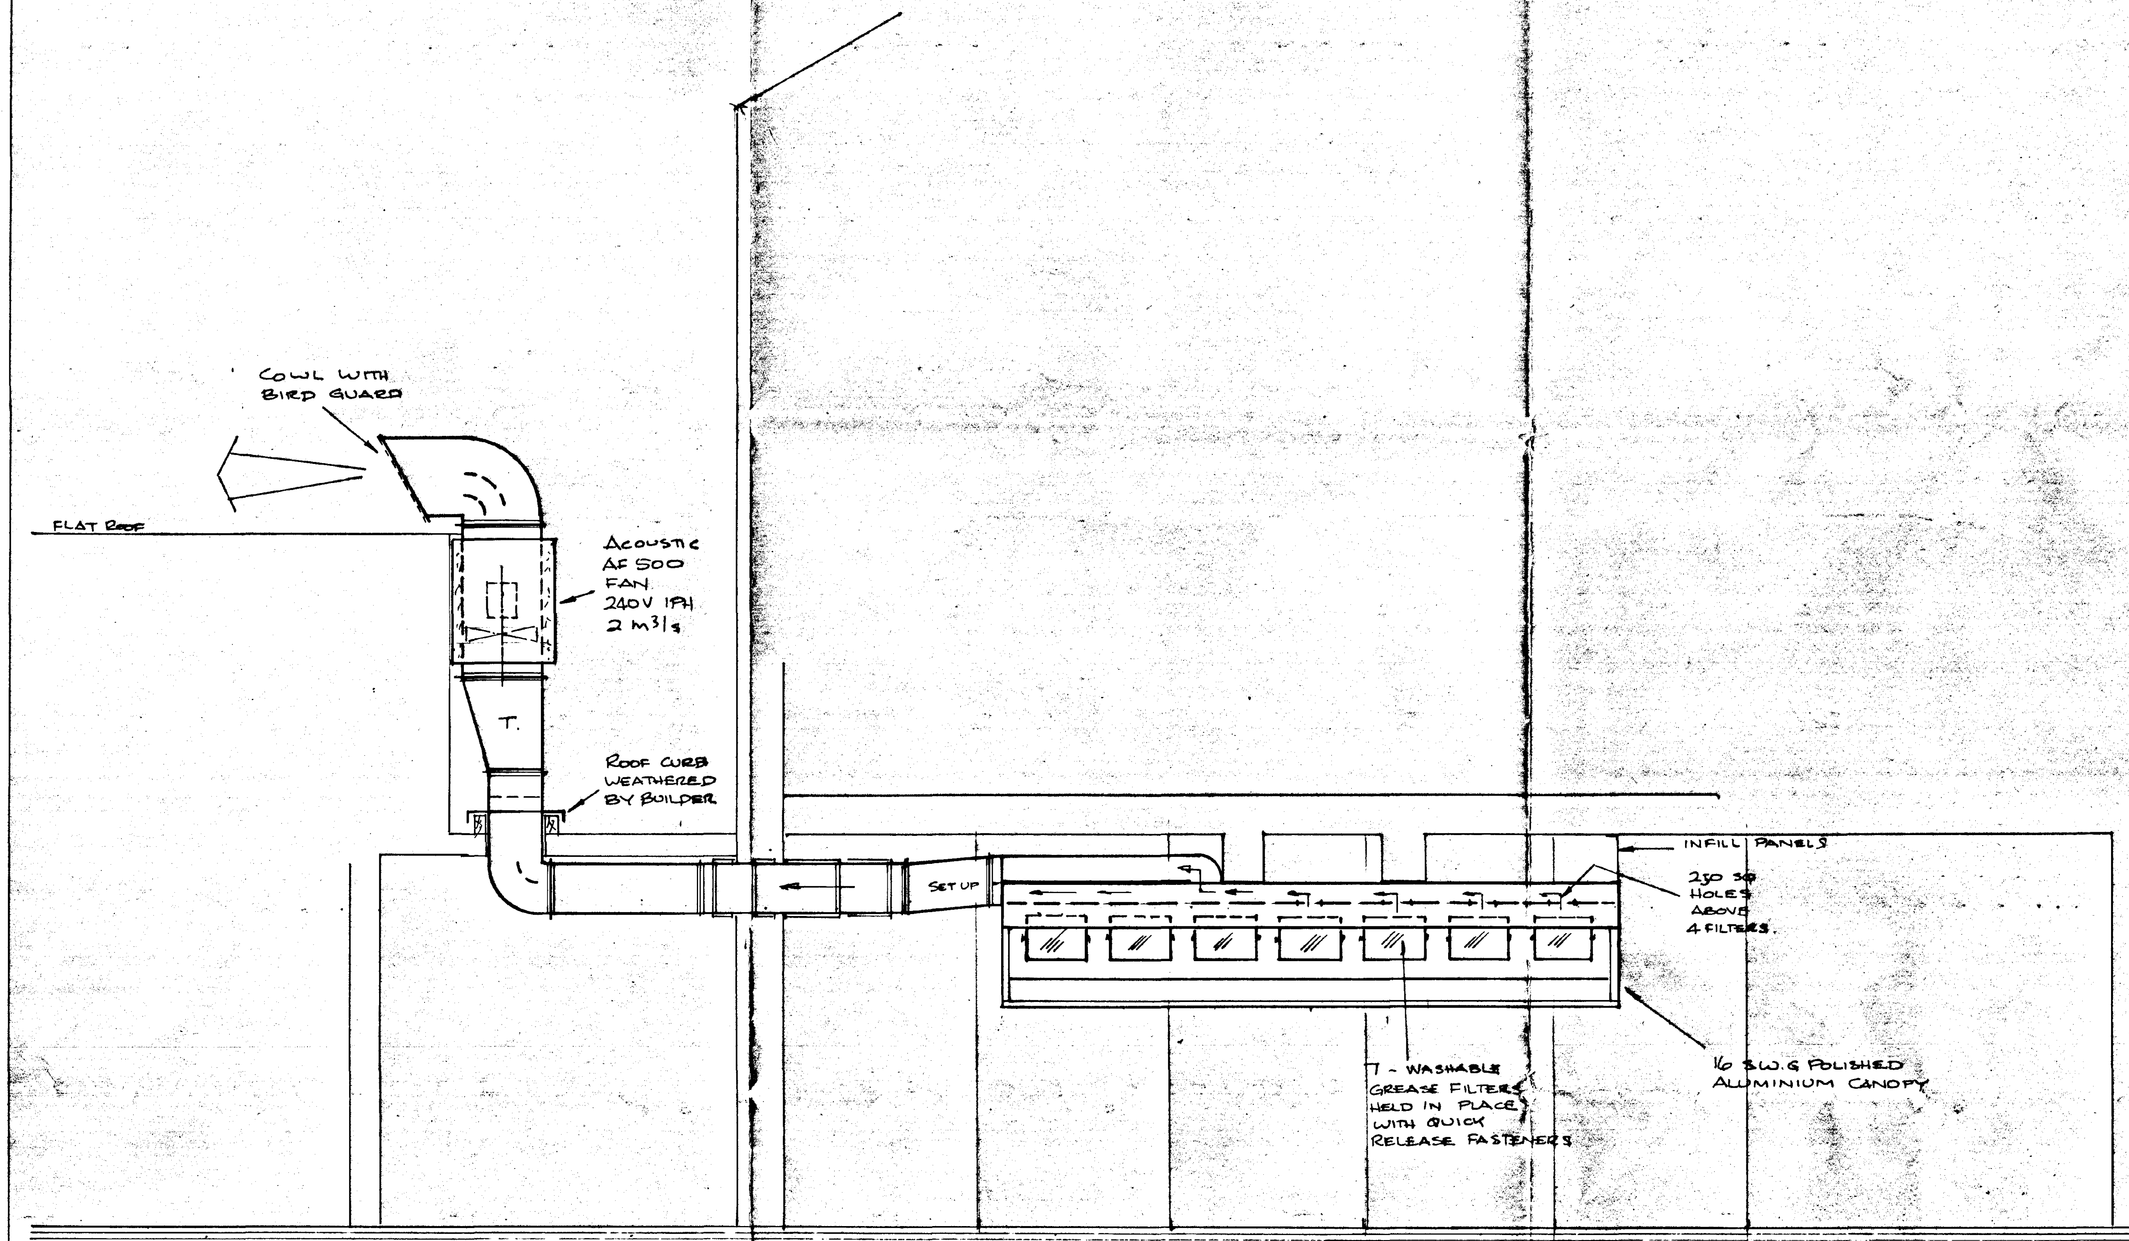

Elevation

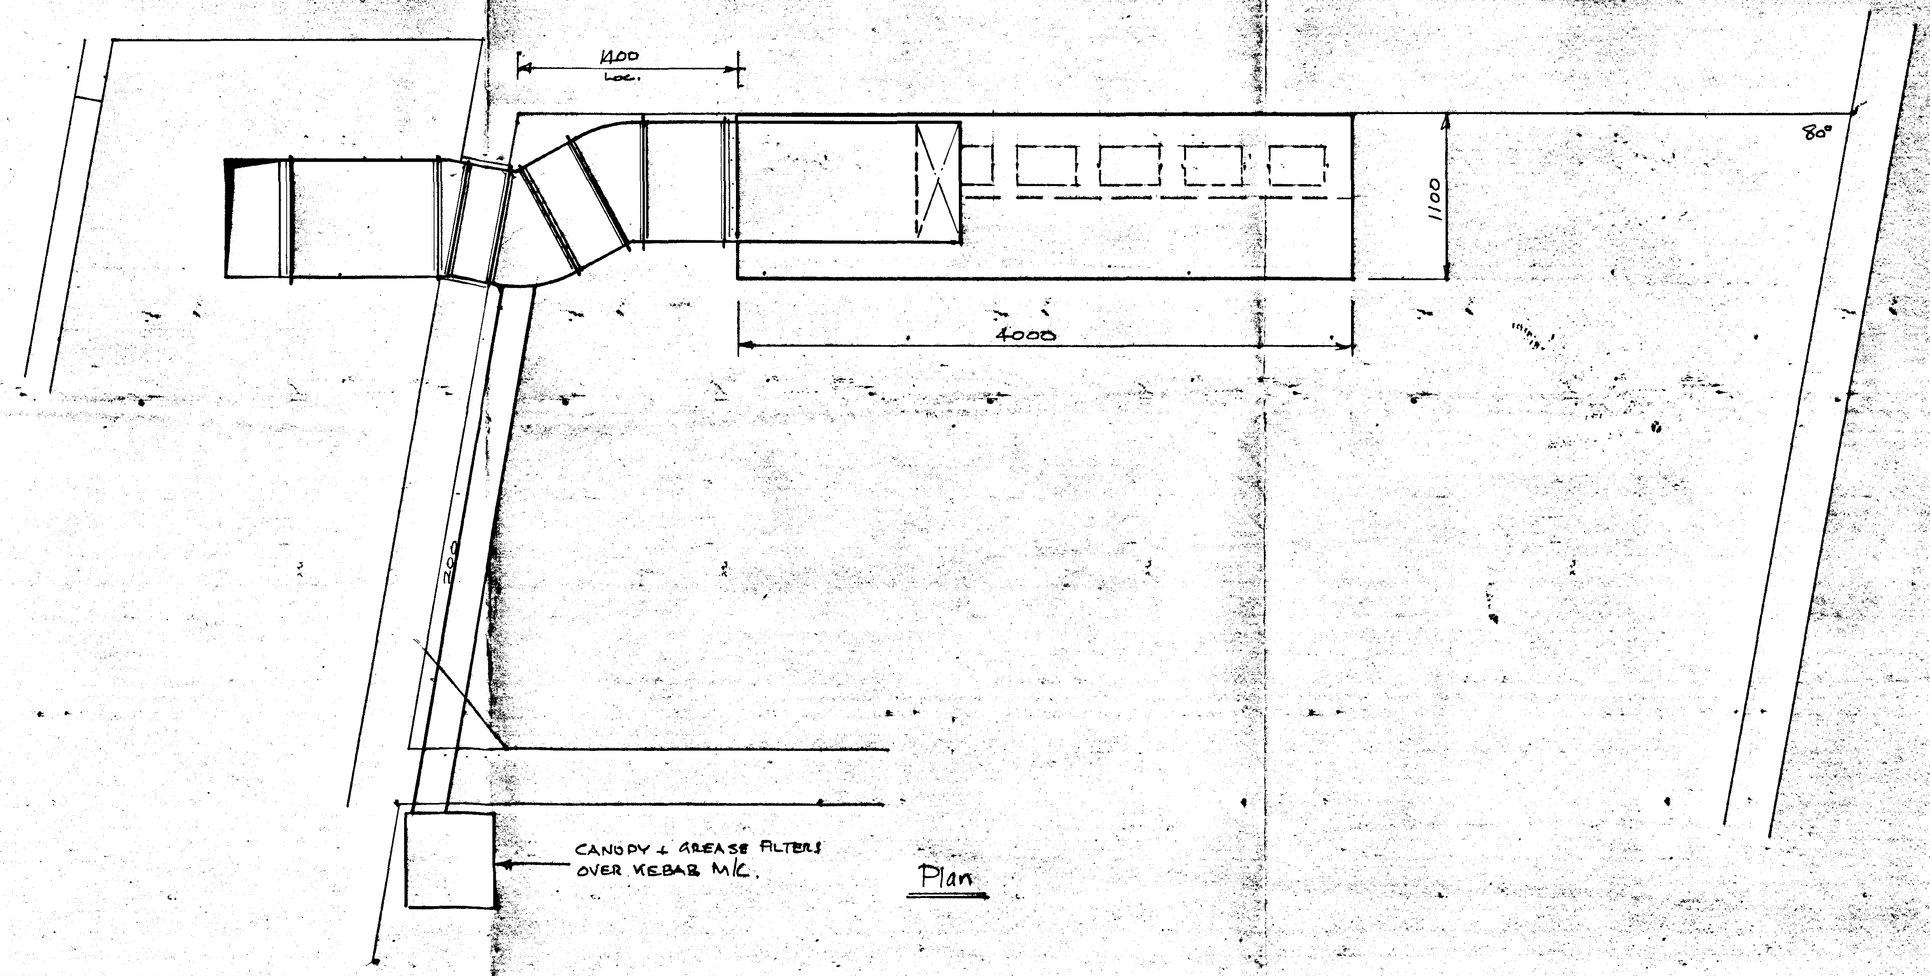

Plan

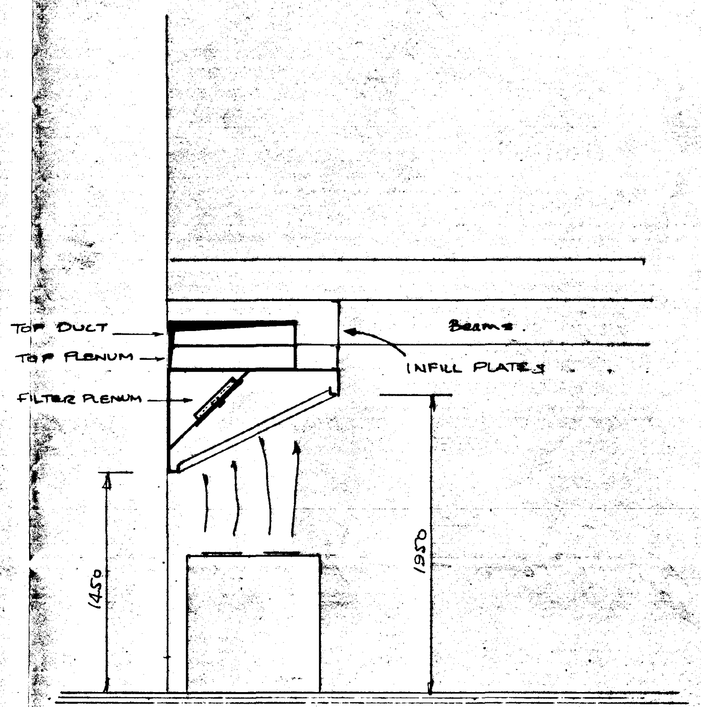

Side View

KITCHEN CANOPY AND EXTRACTION AT 6 THE CRESCENT, SPALDING.

Scott Heating & Ventilation Ltd.
Unit 20, Brookside Industrial Estate
Sawtry, Huntingdon,
Cambs. PE17 5SB
Tel: (01487) 831735
Fax: (01487) 832465

Scale 1:20 | 01 03 00

DRG No D1/4646 A