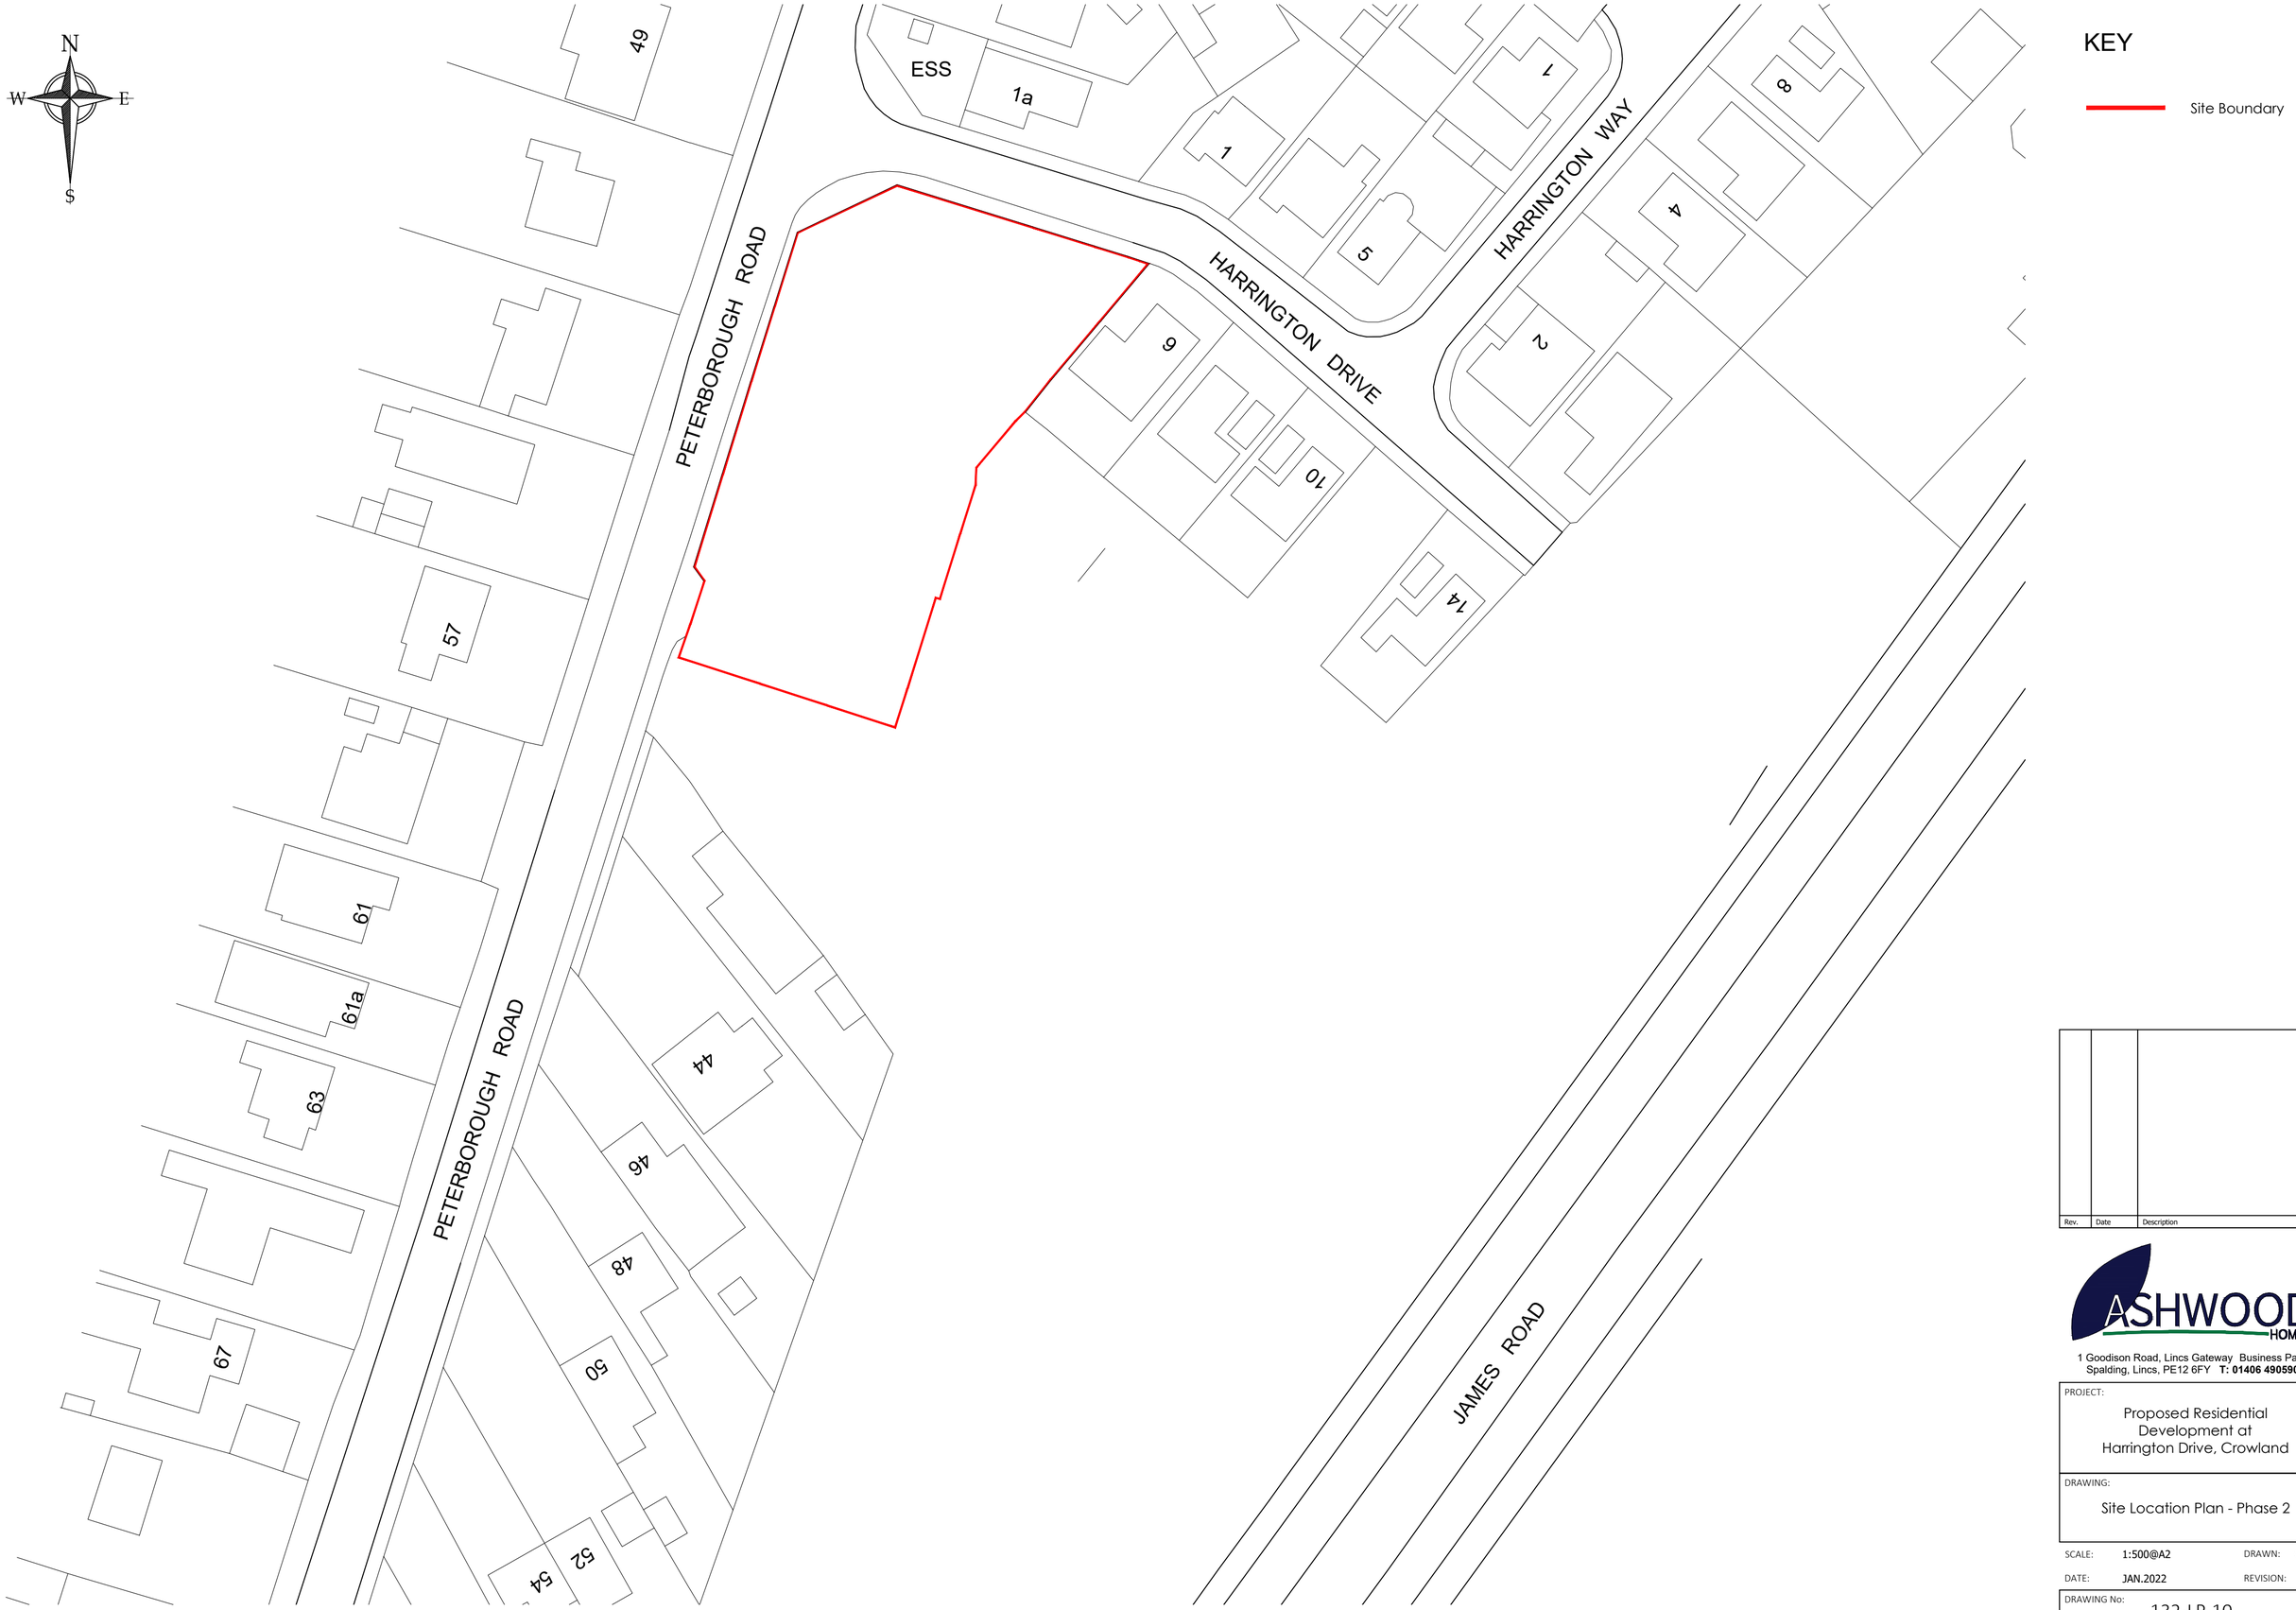


Rev.	Date	Description

ASHWOOD HOMES
1 Goodison Road, Lincs Gateway Business Park,
Spalding, Lincs, PE12 6FY **T: 01406 490590**

PROJECT:
Proposed Residential Development at Harrington Drive, Crowland

DRAWING:
Site Location Plan - Phase 2

SCALE: 1:500@A2 DRAWN: GB

DATE: JAN.2022 REVISION: /

DRAWING No:
132-LP-10