



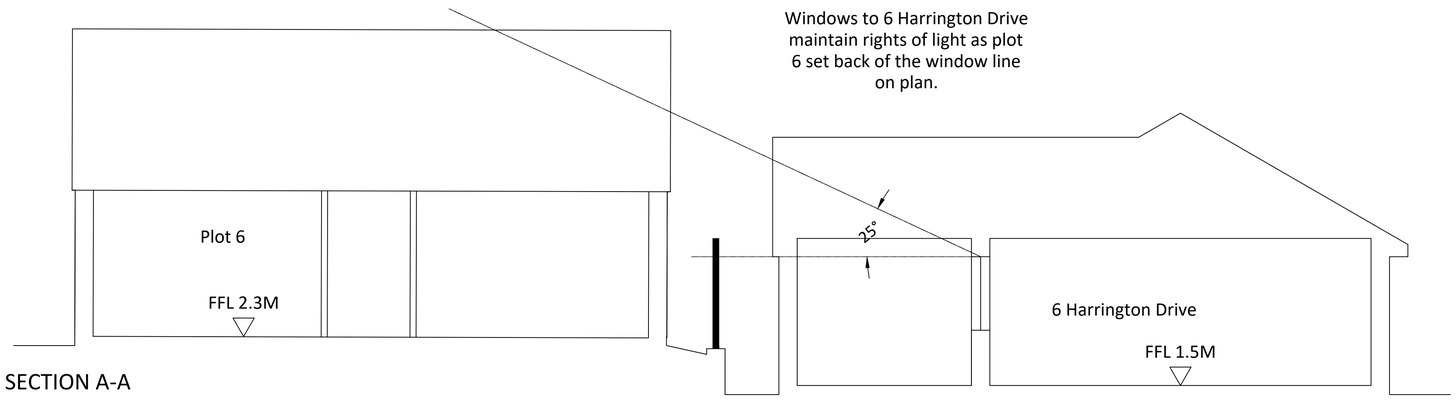


SECTION A-A



KEY 1:500

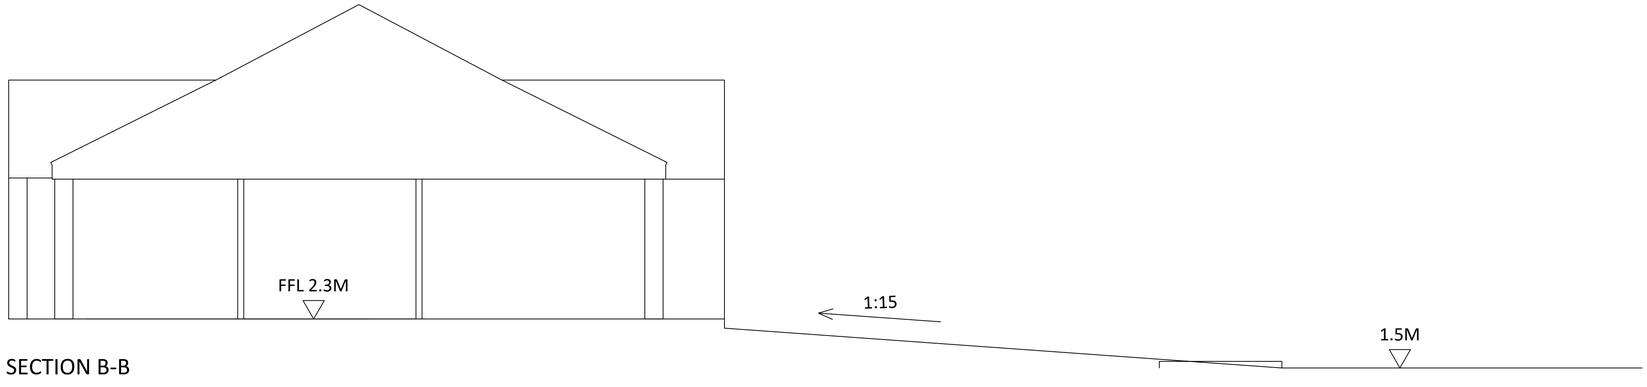

SECTION B-B

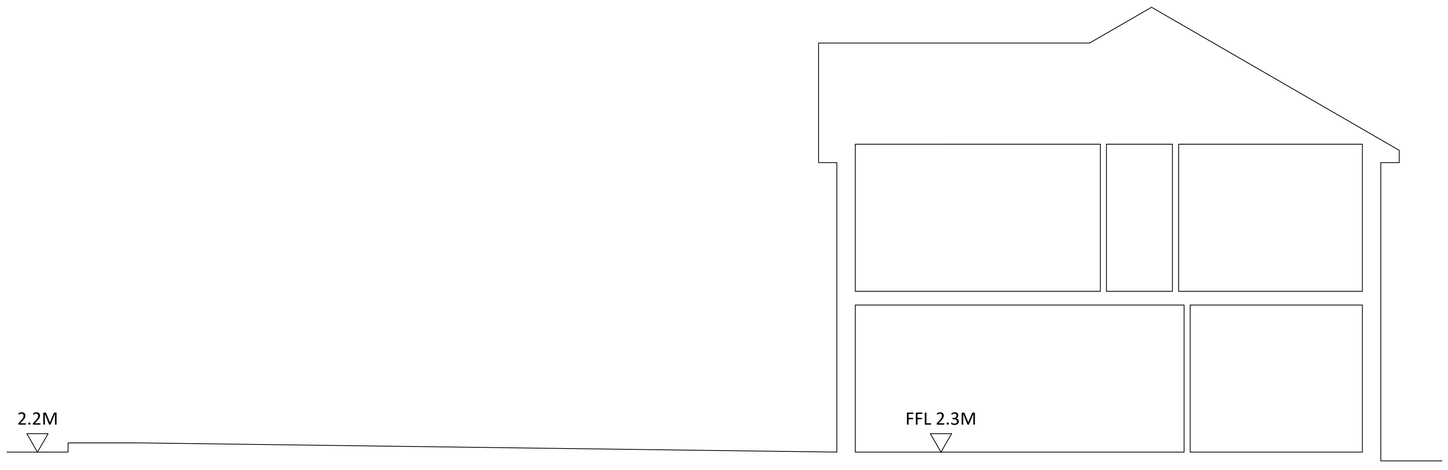

SECTION C-C

REV	DATE	DESCRIPTION
A	1105.22	Sections A-A and B-B amended

ASHWOOD HOMES
1 Goodison Road, Lincs Gateway Business Park,
Spalding, Lincs, PE12 6FY **T: 01406 490590**

PROJECT:
PROPOSED RESIDENTIAL DEVELOPMENT AT LAND SOUTH WEST OF HARRINGTON DRIVE CROWLAND

DRAWING TITLE:
SITE SECTIONS - PHASE 2

SCALE: 1:50 @ A1	DATE: 5.05.2022
DRAWN: GB	REV: A

DRAWING No:
132 - SS - 10