



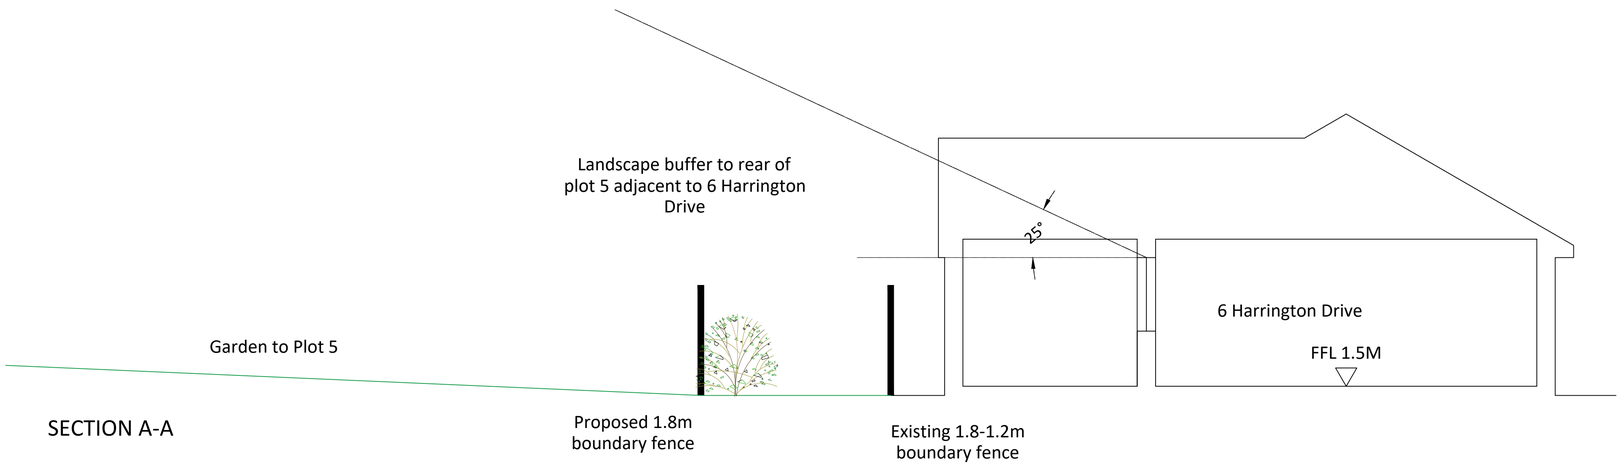

SECTION A-A

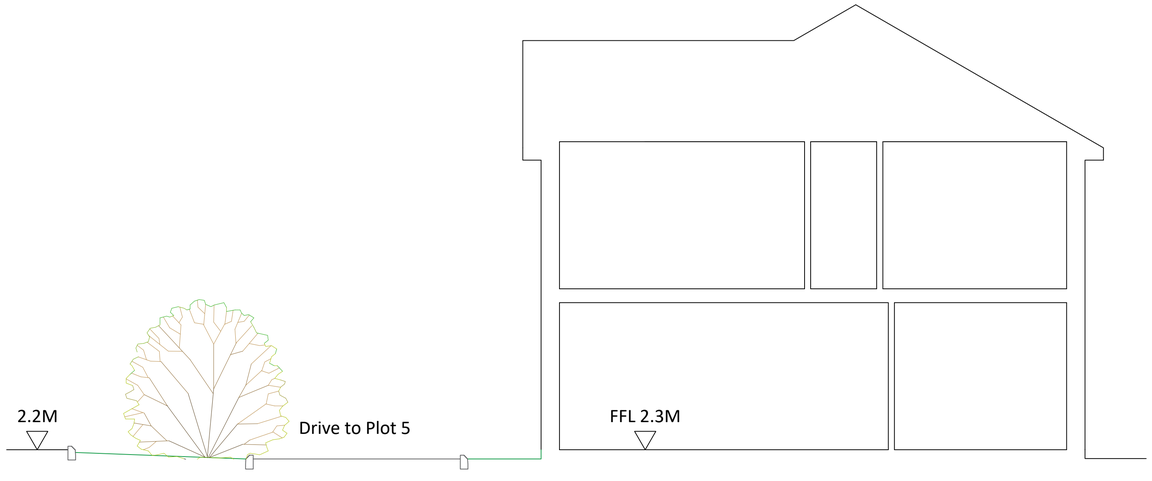



SECTION C-C

REV	DATE	DESCRIPTION
B	25.07.22	Sections A-A and CC amended, Section B-B removed
A	11.05.22	Sections A-A and B-B amended

ASHWOOD HOMES
1 Goodison Road, Lincs Gateway Business Park,
Spalding, Lincs, PE12 6FY **T: 01406 490590**

PROJECT:
PROPOSED RESIDENTIAL DEVELOPMENT AT LAND SOUTH WEST OF HARRINGTON DRIVE CROWLAND

DRAWING TITLE:
SITE SECTIONS - PHASE 2

SCALE: 1:50 @ A1	DATE: 25.07.2022
DRAWN: GB	REV: B

DRAWING No:
132 - SS - 10