



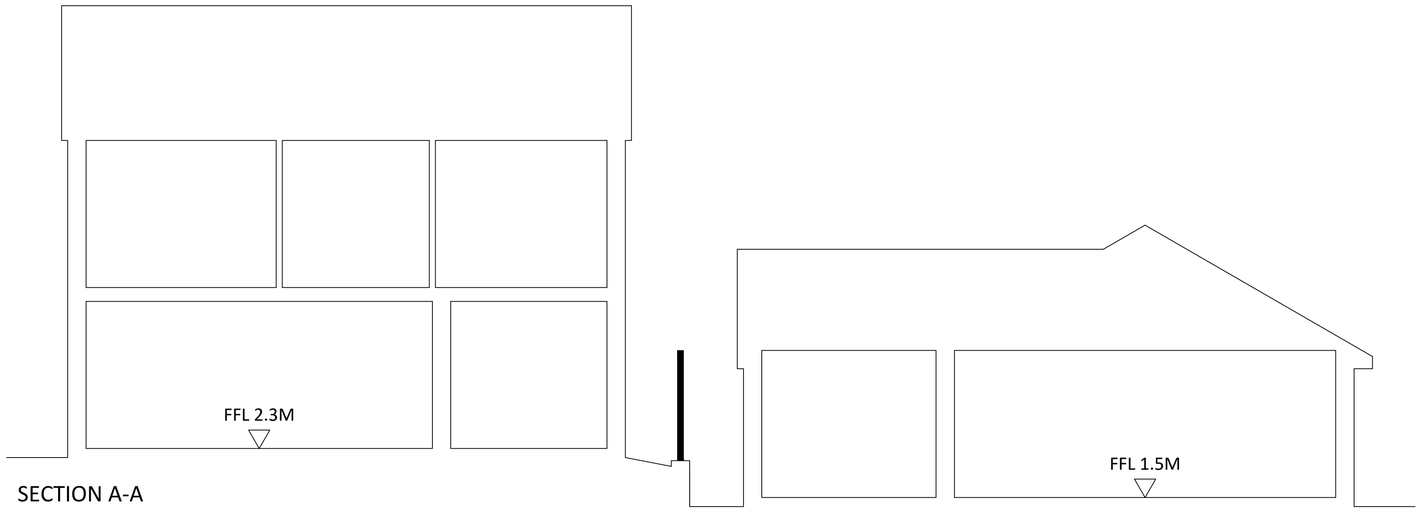


SECTION A-A

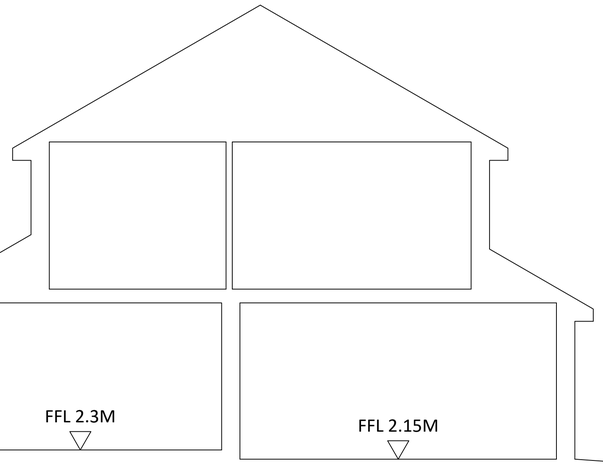

SECTION B-B



KEY 1:500

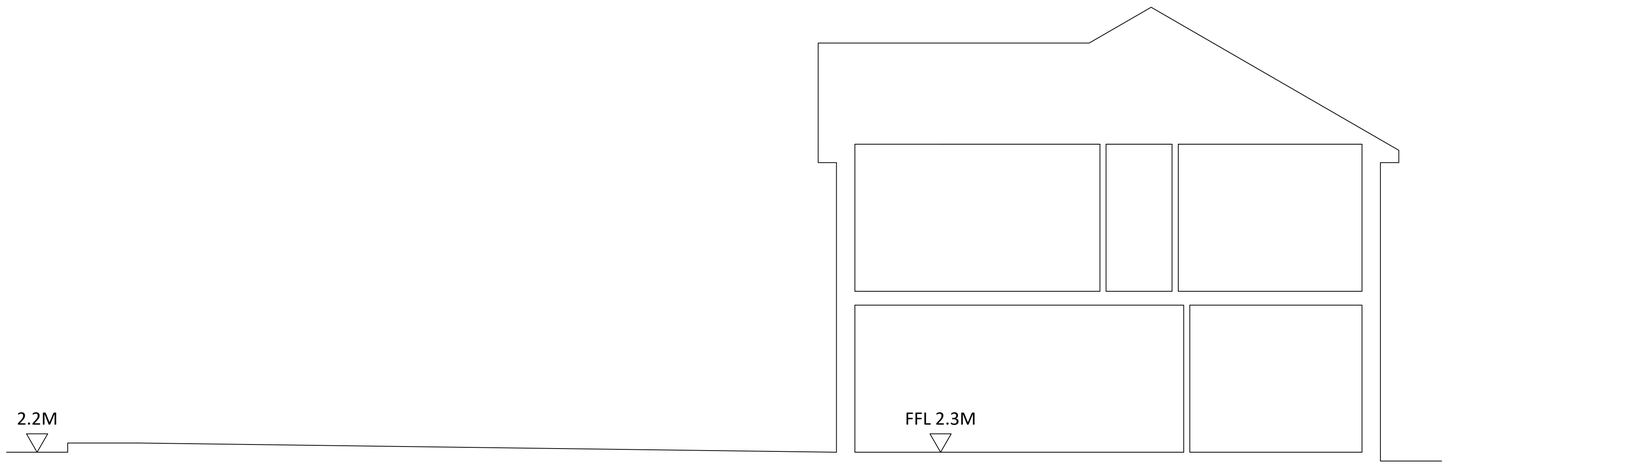

SECTION C-C

REV	DATE	DESCRIPTION

ASHWOOD HOMES
1 Goodison Road, Lincs Gateway Business Park,
Spalding, Lincs, PE12 6FY **T: 01406 490590**

PROJECT:
PROPOSED RESIDENTIAL DEVELOPMENT AT LAND SOUTH WEST OF HARRINGTON DRIVE CROWLAND

DRAWING TITLE:
SITE SECTIONS - PHASE 2

SCALE: 1:50 @ A1	DATE: 27.01.2022
DRAWN: GB	REV: -

DRAWING No:
132 - SS - 10