

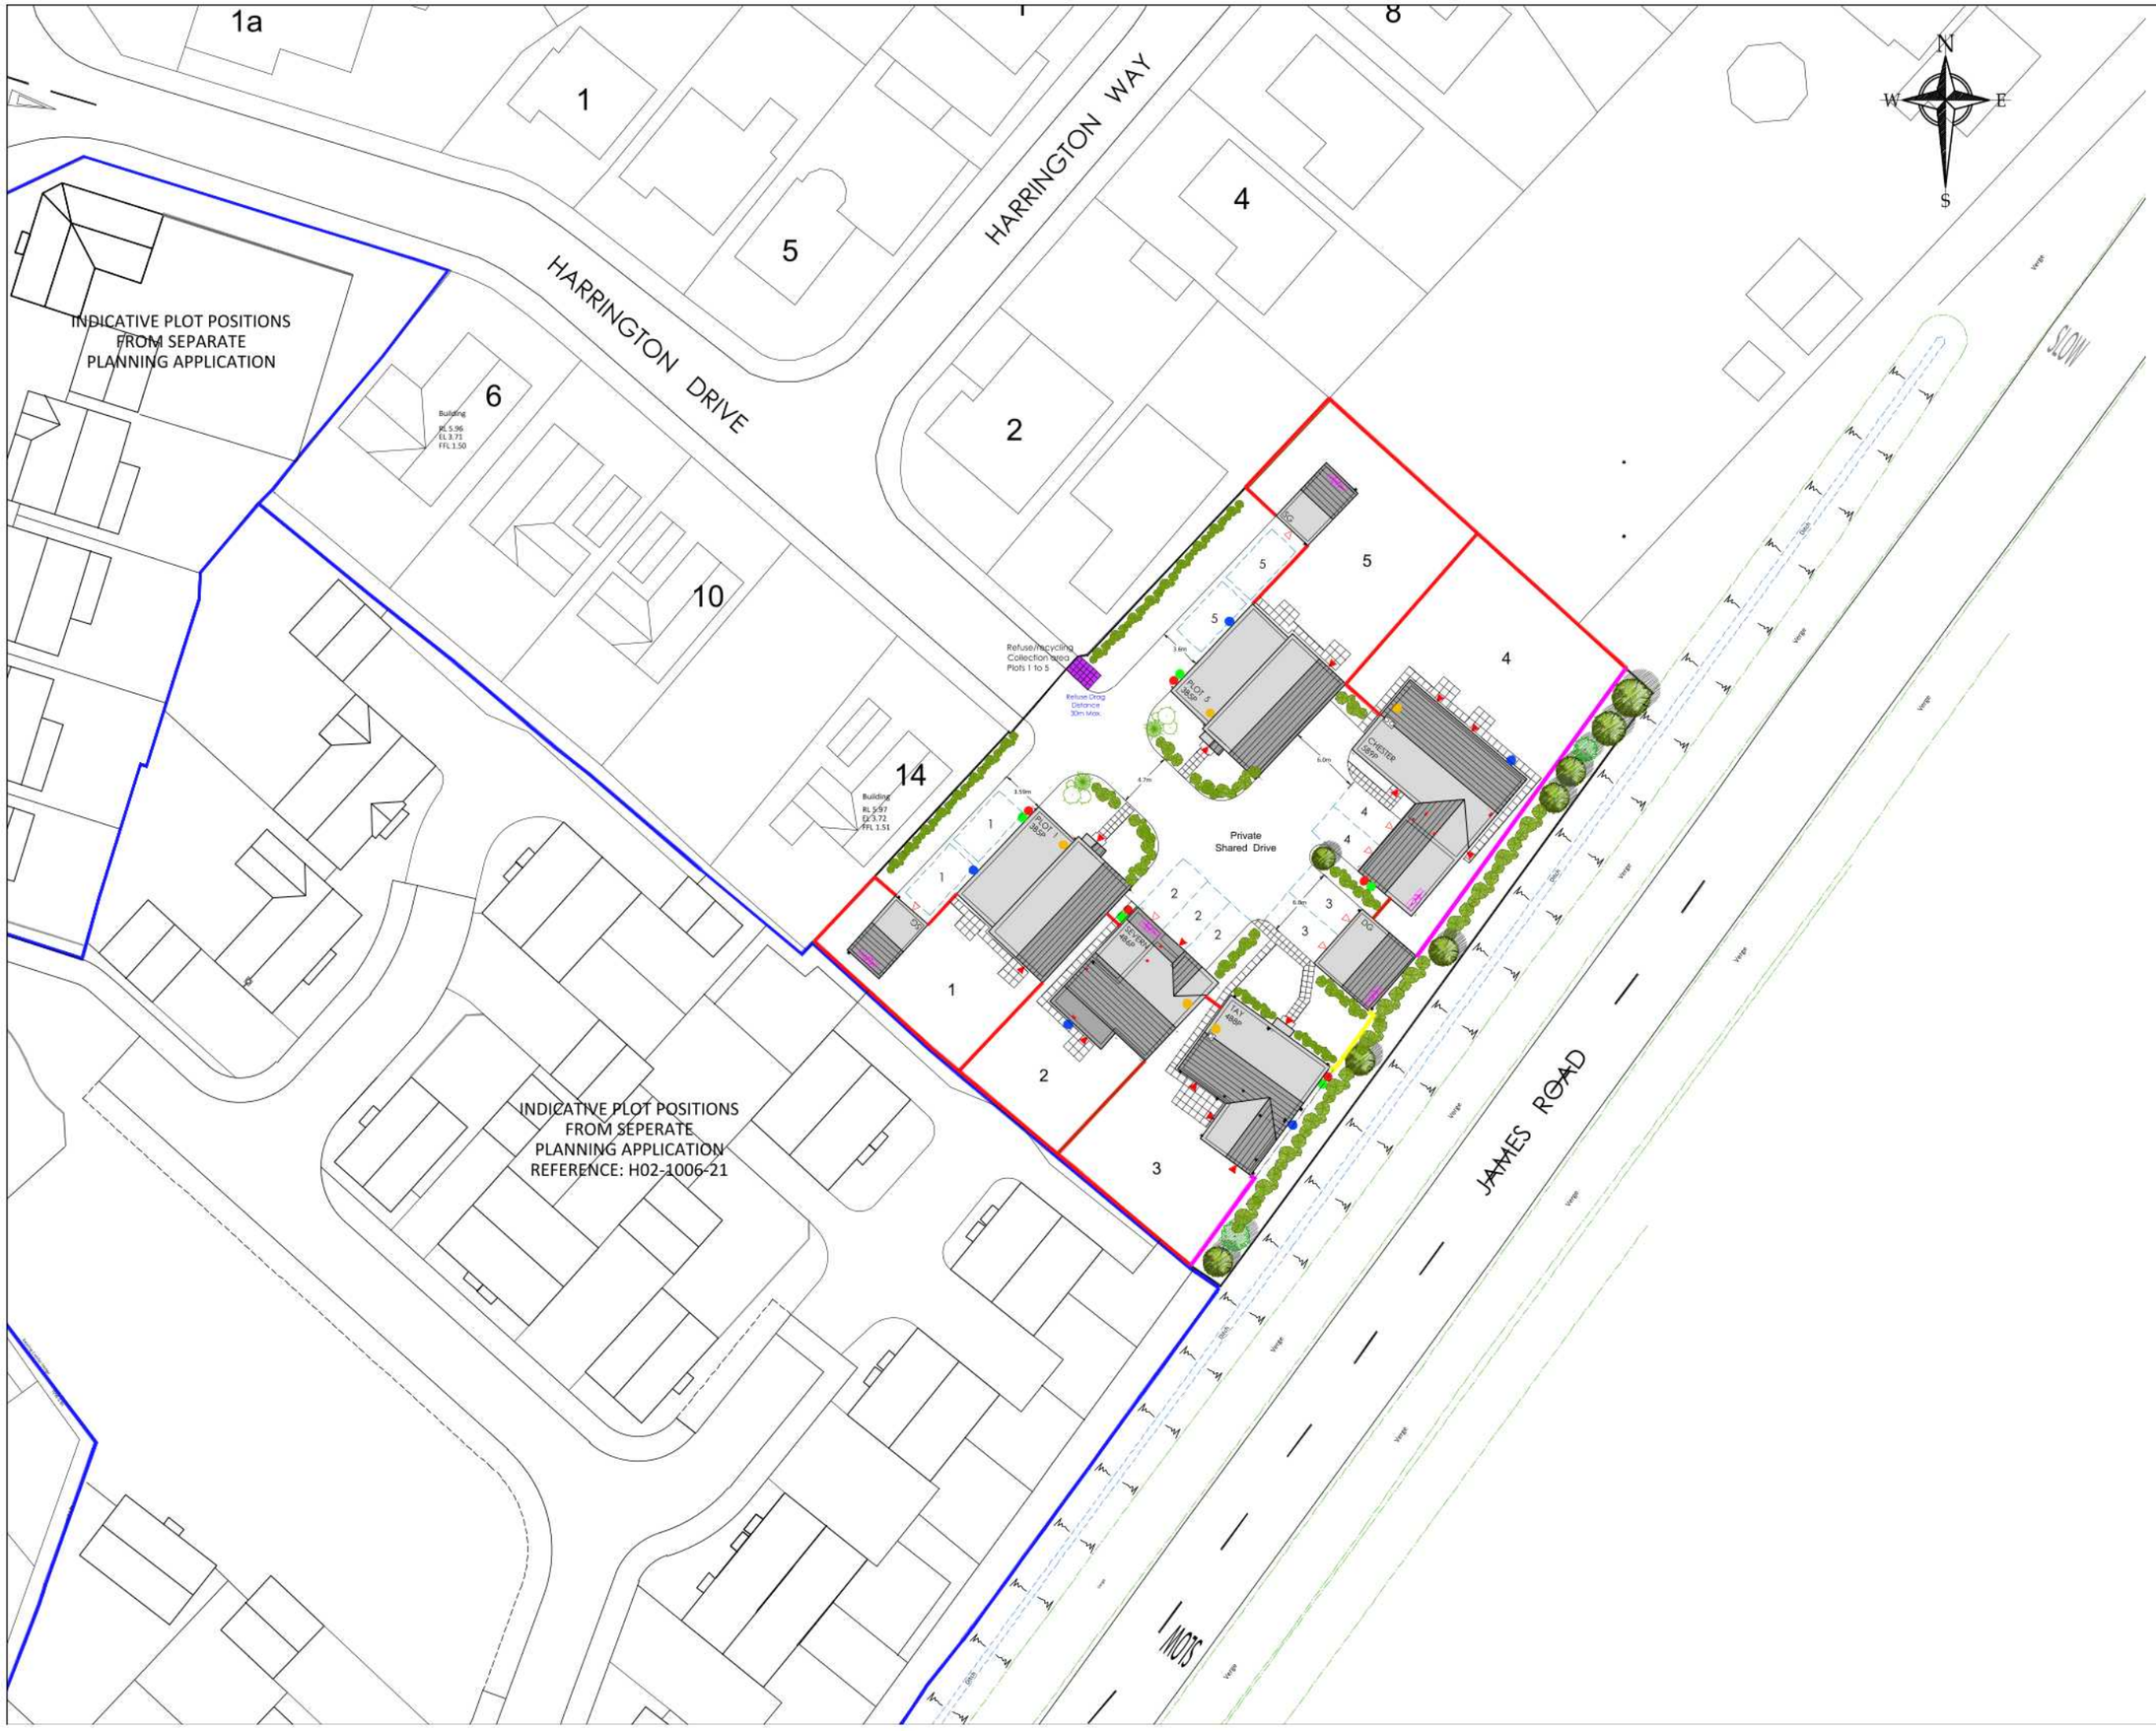


KEY

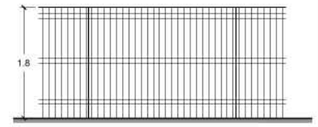

BOUNDARY TYPE - CBF
1.8m High Close Boarded Fence

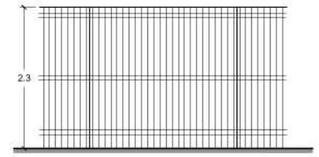

BOUNDARY TYPE - CBF
2.3m High Close Boarded Fence - Min Surface Density 10KG/m²



BOUNDARY TYPE - KR
Knee Rail

Rev.	Date	Description
E	21.12.2022	Plots 1 and 5 house type revised to LA comments
D	09.09.2022	Plots 1 and 5 amended
C	27.07.2022	Boundary fence altered to 2.1m plus 0.3 trellis
B	25.07.2022	Plot 1 and 5 boundary treatments changed
A	05.05.2022	Plot 1 and 5 changed to Bungalow to LA comments.

ASHWOOD HOMES
1 Goodison Road, Lincs Gateway Business Park,
Spalding, Lincs, PE12 6FY **T: 01406 490590**

PROJECT:
Proposed Residential Development at Land South of Harrington Drive, Crowland

DRAWING:
Boundary Treatment Plan - Phase 3

SCALE: 1:500@A3 DRAWN: GB

DATE: FEB.2022 REVISION: E

DRAWING No:
132-BT-20