


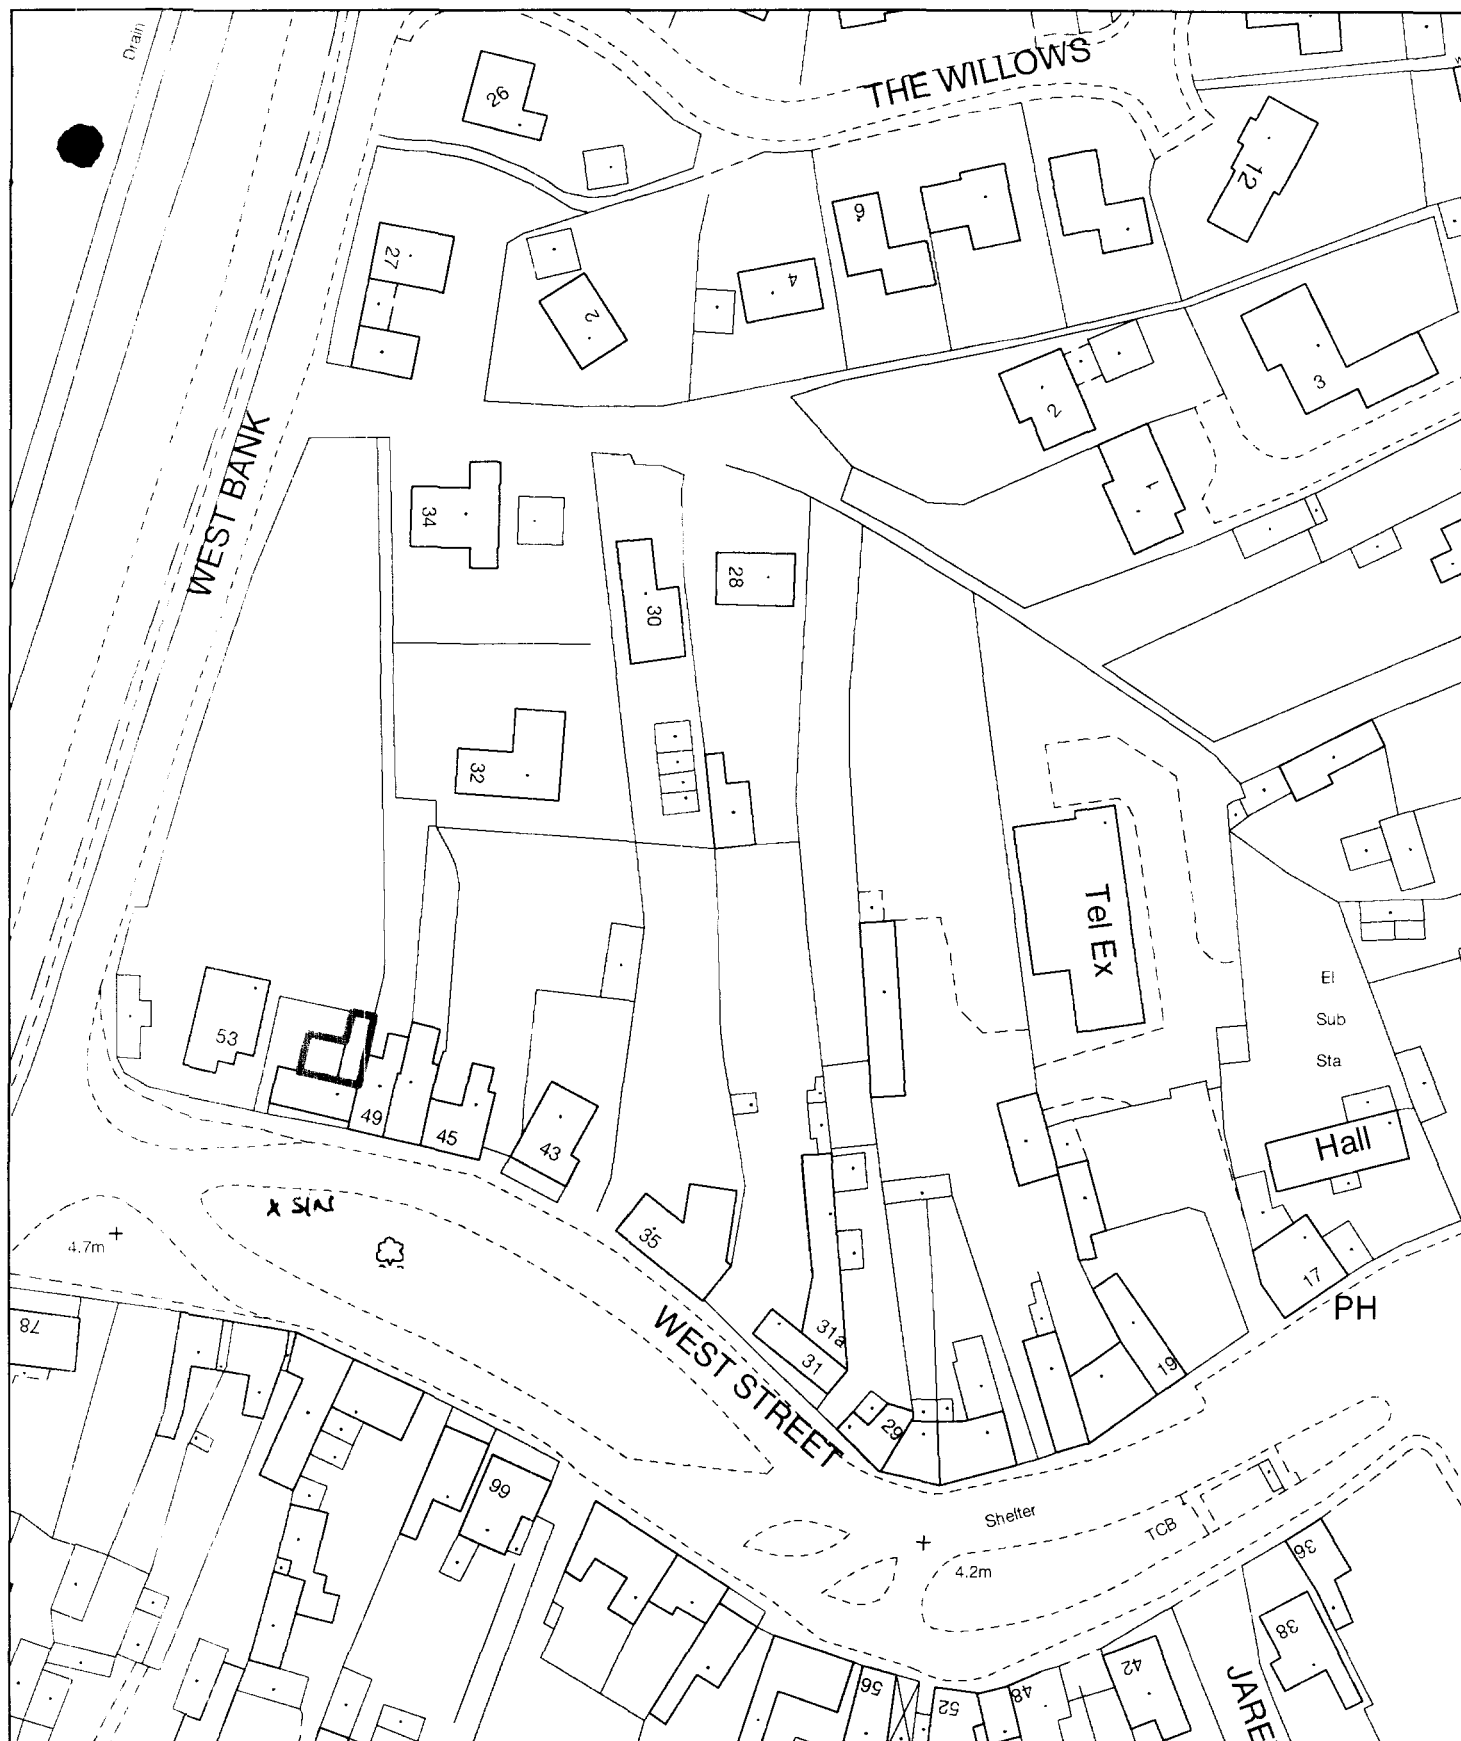

Planning Application Location Plan **Ward Member Notification**

H02/0172/03

Scale: 1:1000

Planning and Development

Council Offices, Priory Road, Spalding, Lincolnshire
 PE11 2XE

PLEASE DO NOT COPY THIS PLAN

This map is reproduced from Ordnance Survey material with permission of Ordnance Survey on behalf of Her Majesty's Stationery Office (c) Crown copyright. Unauthorised reproduction infringes Crown copyright and may lead to prosecution or civil proceedings. South Holland District Council LA079413 2003



6139

SHDC
Planning & Development
18 FEB 2003
 0172/03
 Re:

Drain

THE WILLOWS

WEST BANK

Sluice

GP

BM 612m

4.7m

WEST STREET

Shelter

4.2m

TCB

JARET

6.1m

S O U T H



HOLLAND
DISTRICT COUNCIL

Council Offices, Priory Road, Spalding,
 Lincolnshire PE11 2XE

This copy has been produced specifically for the map return
 scheme purposes only. No further copies may be made.

Scale:
 1:1250

This map is reproduced from Ordnance Survey material with
 permission of Ordnance Survey on behalf of Her Majesty's
 Stationary Office (c) Crown copyright. Unauthorised reproduction
 infringes Crown copyright and may lead to prosecution or civil
 proceedings. South Holland District Council LA079413 2003

