


ALL TIMBER KILN DRIED SAPELE UNLESS SHOWN OTHERWISE

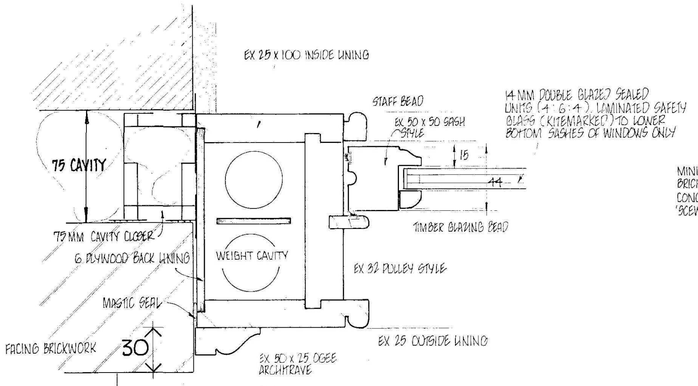

HORIZONTAL SECTION THRO' BOTTOM SASH WINDOW 'B' 1:2

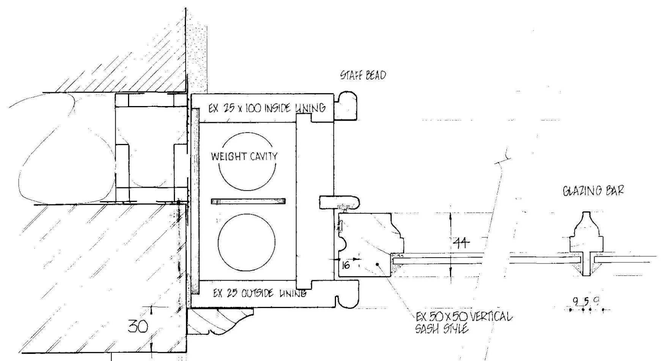


HORIZONTAL SECTION THRO' TOP SASH WINDOW 'A' 1:2

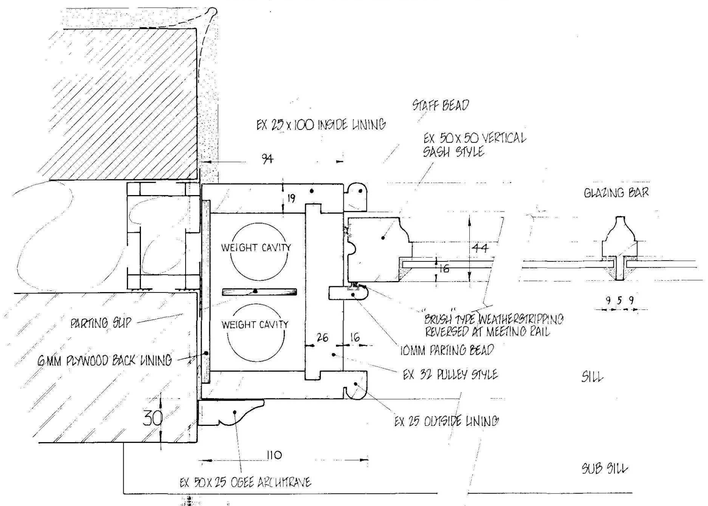


HORIZONTAL SECTION THRO' BOTTOM SASH WINDOW 'A' 1:2

NOTE : ENSURE THAT ALL COMPONENTS, IN TERMS OF SIZE AND PROFILE, ARE MANUFACTURED AS SHOWN ON THIS DRAWING WITHOUT DEVIATION ALL ITEMS INCLUDING OGEE ARCHITRAVE PROFILE ARE BESPOKE

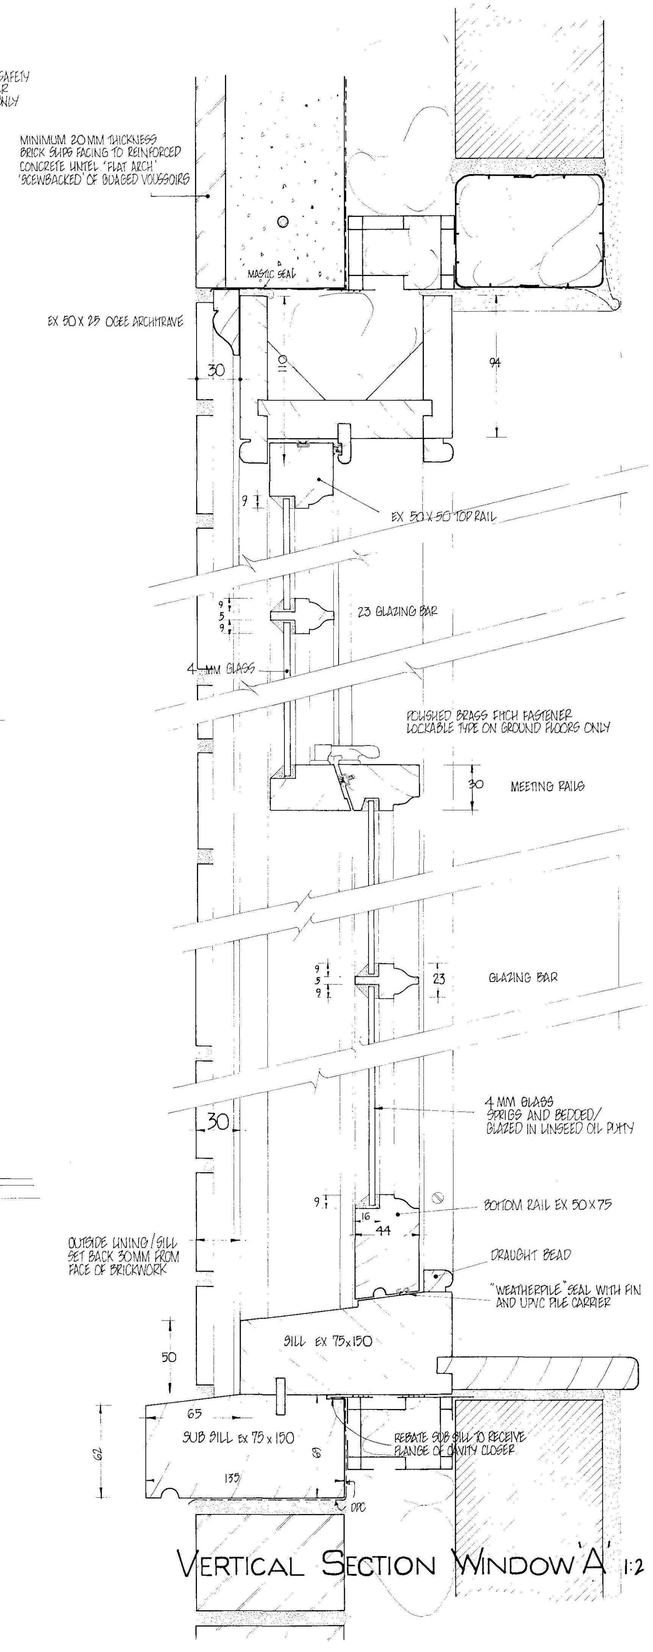


VERTICAL SECTION WINDOW 'A' 1:2

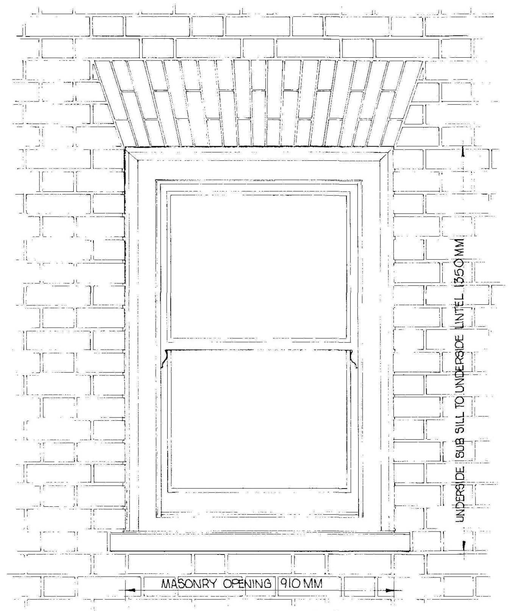


WINDOW 'B' 1:10

ELEVATION OF WINDOWS FACING NORTH STREET ~ PLOT 3 (2 N° WINDOWS)

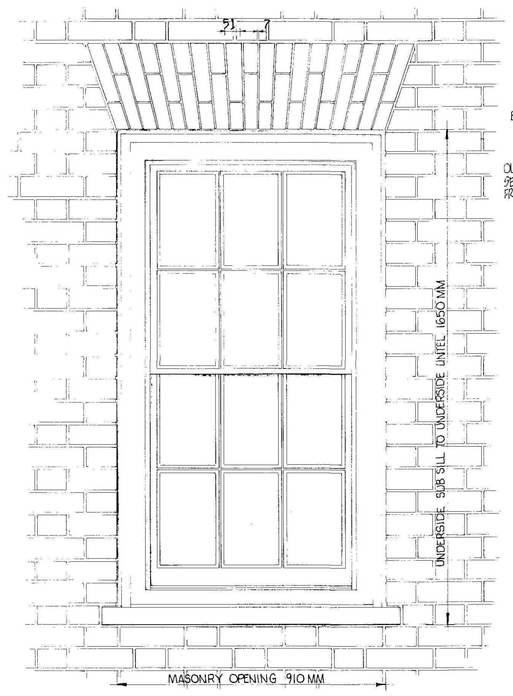

WINDOW 'A' 1:10

ELEVATION OF WINDOWS FACING NORTH STREET ~ PLOTS 1 & 2 (4 N° WINDOWS)

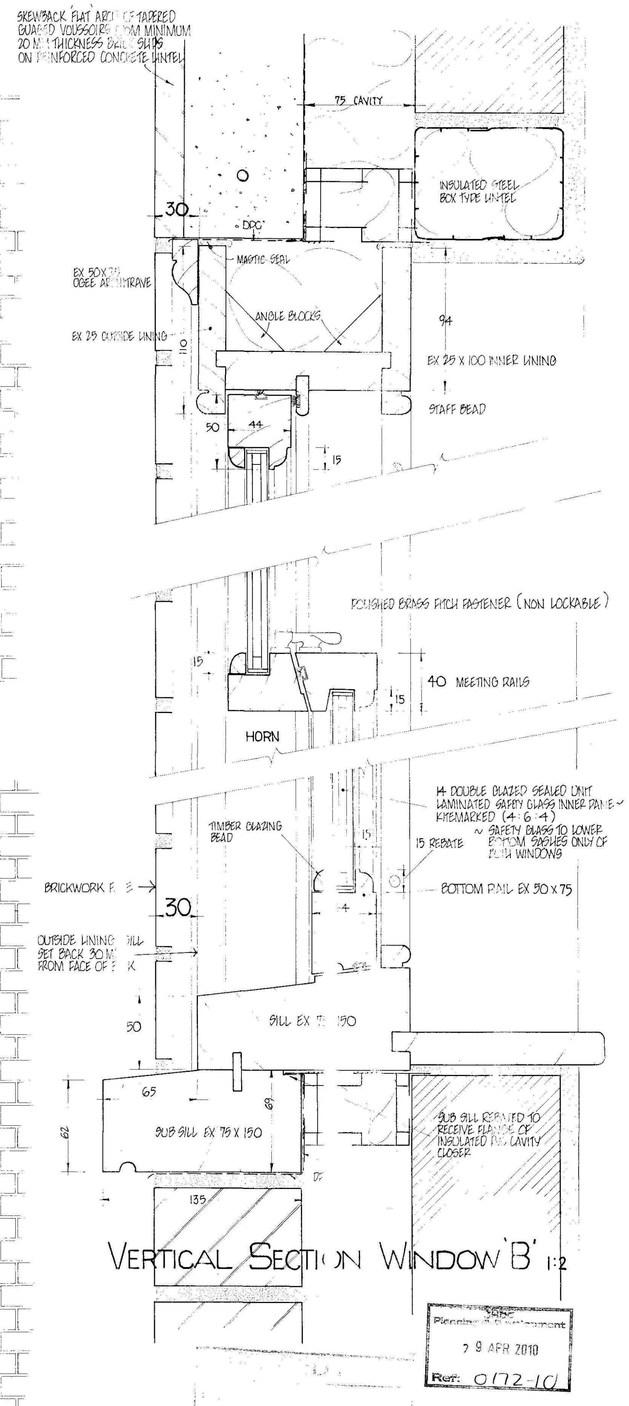

VERTICAL SECTION WINDOW 'B' 1:2

Planning Department
29 APR 2010
Ref: 0172-10

VERTICAL SLIDING SASH WINDOW DETAILS


WINDOWS FACING NORTH STREET, UNITS 1, 2 & 3, FORMER BARCLAYS BANK SITE, CROWLAND, LINCOLNSHIRE.

SCALES: AS SHOWN
DRAWN: J CRUNKHORN

DRAWING NO: 0329/ 1-3 / 07 A


A ~ AMENDMENTS APRIL 10 : BOTTOM RAIL AND GLAZING DETAILS AMENDED

ALL TIMBER KILN DRIED SAPELE UNLESS SHOWN OTHERWISE

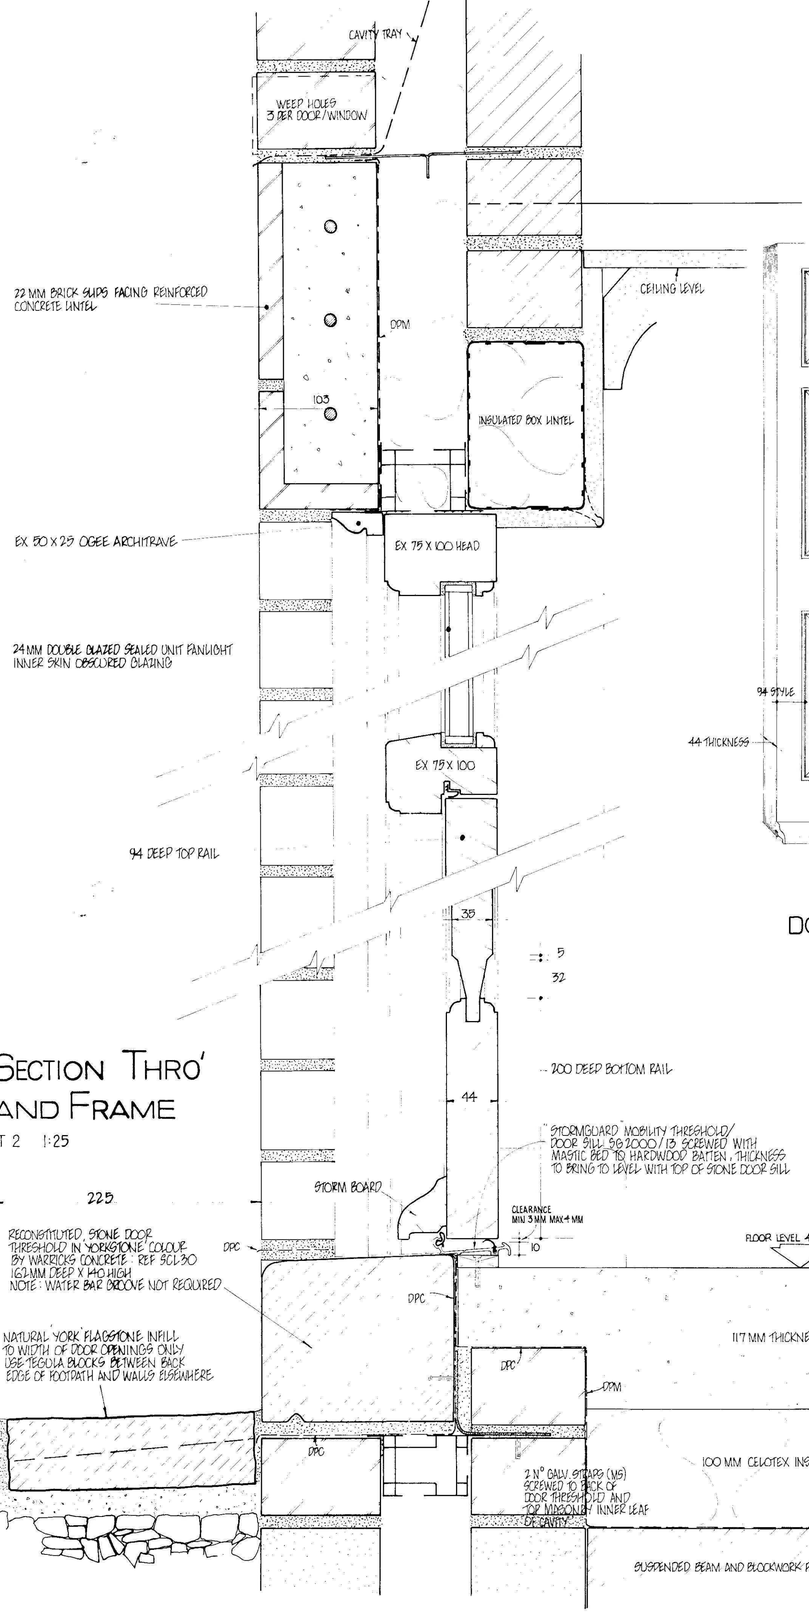


VERTICAL SECTION THRO' DOOR AND FRAME


PLOT 2 1:25

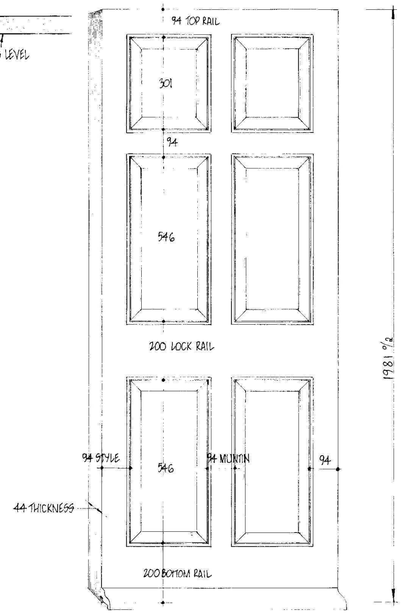

DOOR ELEVATION 1:10

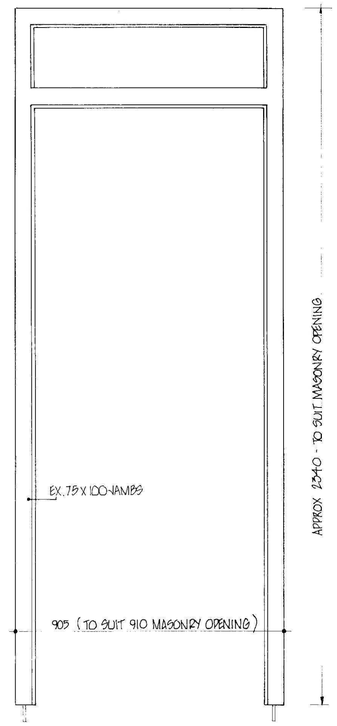


FRAME 1:10

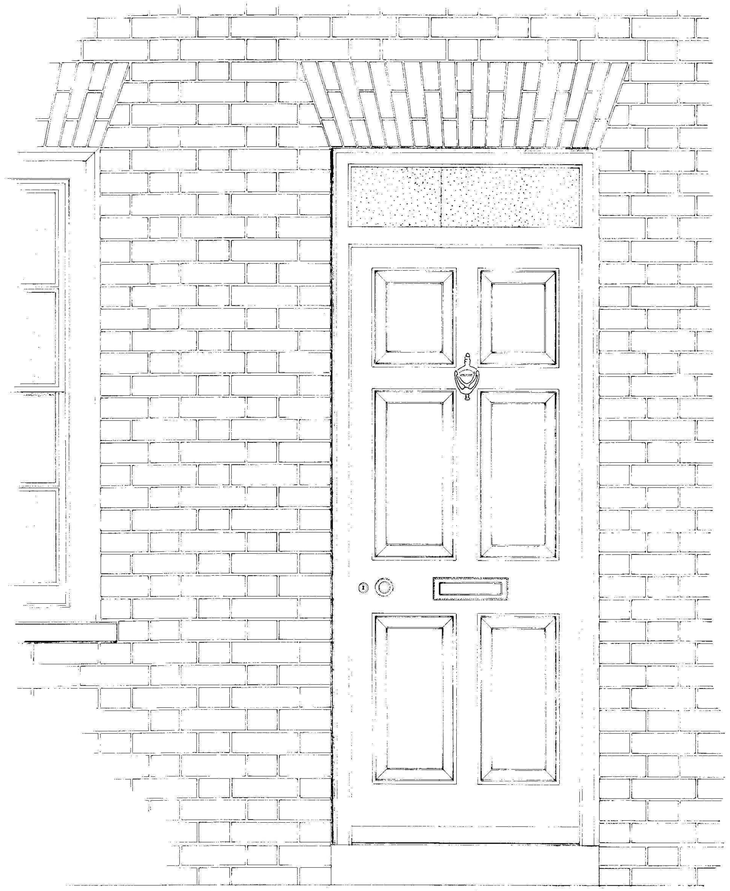


TEGULA BLOCKS INFILL BETWEEN BLOCK PAVED PUBLIC FOOTPATH AND BRICKWORK WALL

"YORKSTONE" NATURAL FLAG @ ENTRANCE DOOR POSITIONS ONLY

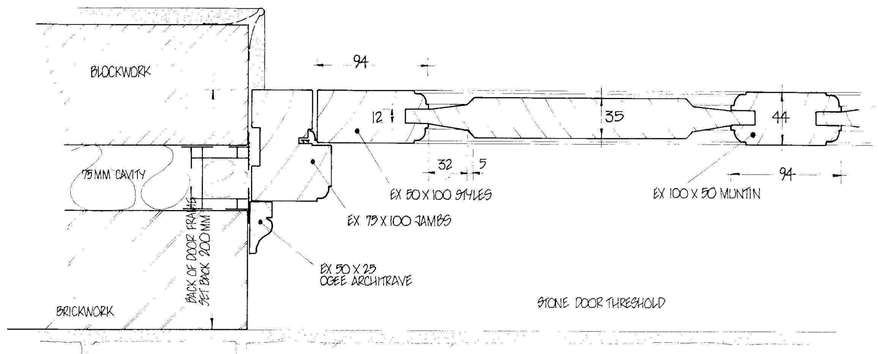

HORIZONTAL SECTION THRO' JAMB AND STYLE

ABOVE DPC 1:25

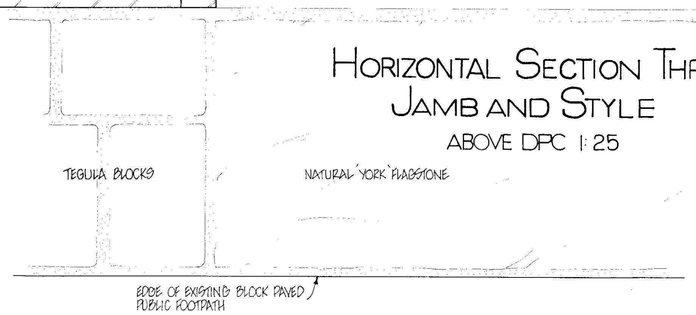

Planning & Development
7 9 APR 2010
Ref: 0172 - 10

FRONT ENTRANCE DOOR DETAILS

DOORS FACING NORTH STREET, PLOTS 1 &2, FORMER BARCLAYS BANK SITE, CROWLAND, LINCOLNSHIRE.

SCALES : AS SHOWN DRAWING NO : 0329/ 1-3 / 09A

DRAWN : J. CRUNKHORN

A AMENDMENT MAY 10 - SILL DETAIL ALTERATIONS