

This drawing is copyright and may not be altered, traced, copied, photographed or used for any purpose other than that for which it is issued without consent of Broadgate Homes Ltd.


All dimensions to be checked on site - do not scale from drawing, any discrepancies please report to drawing office as soon as possible.

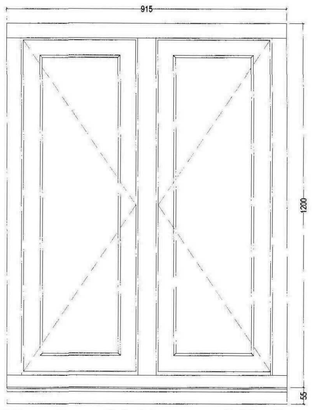


Elevation of Jeld-wen Hi-Profile Combi Window used in openings
Ref: P1-07 on plot 1, P2-07 on plot 2
P3-04 on plot 3, 08 & 08 on plots 4-7
Scale: 1:10

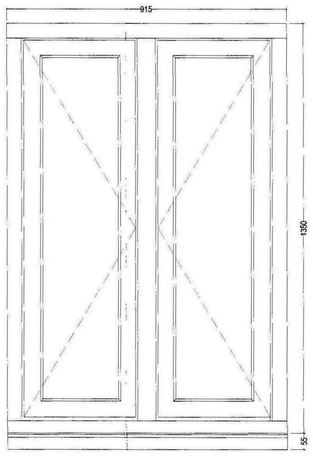


Elevation of Jeld-wen Hi-Profile Combi Window used in openings
Ref:P1-02 on plot 1 & P2-02 on plot 2
Scale: 1:10

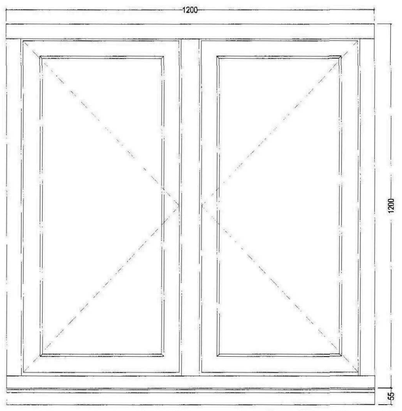


Elevation of Jeld-wen Hi-Profile Combi Window used in opening Ref: 01 and 03 on plots 4-7
Scale: 1:10

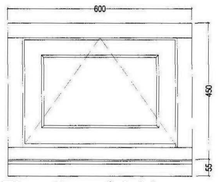


Elevation of Jeld-wen Hi-Profile Combi top hung Window used in openings
Ref: 10 plots 4-7
Scale: 1:10

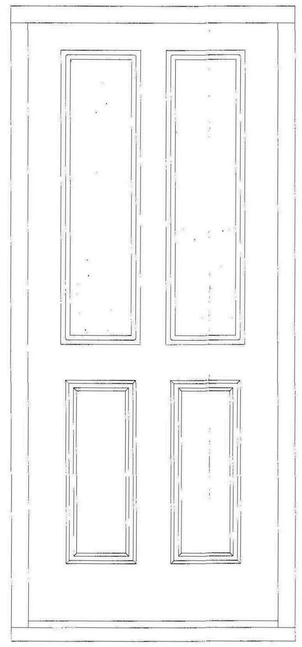


Elevation Front doors to plots 4-7
Scale: 1:10

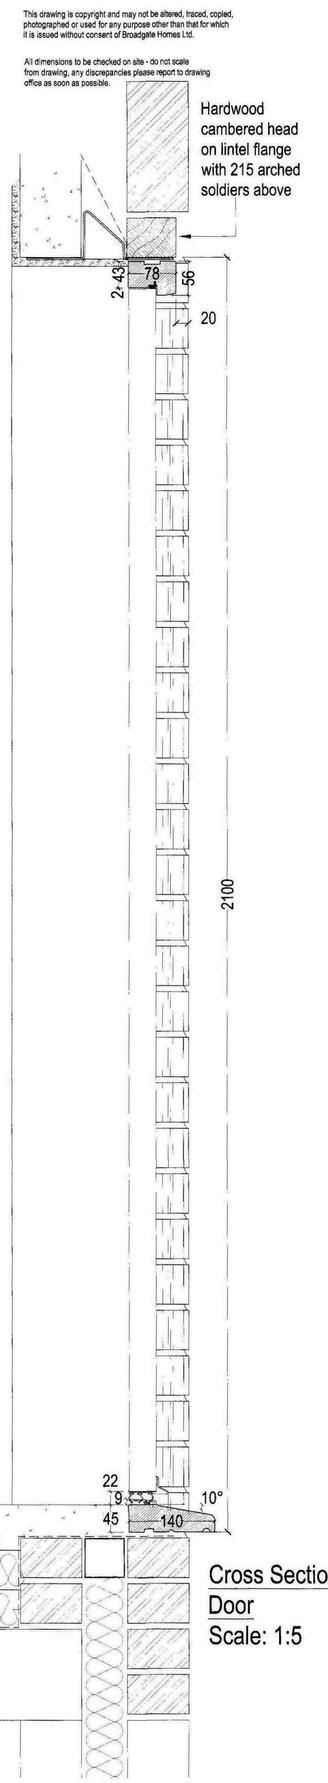


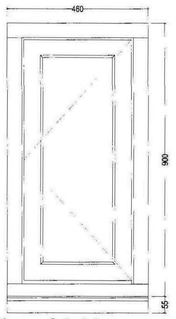


Elevation of Jeld-wen Hi-Profile Combi Window used in openings Ref: 05 on plots 4-7
Scale: 1:10

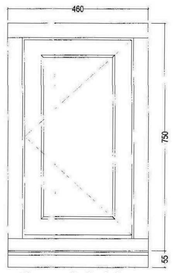

Elevation of Jeld-wen Hi-Profile Combi Window used in openings
Ref: P3-05 plot 3
Scale: 1:10

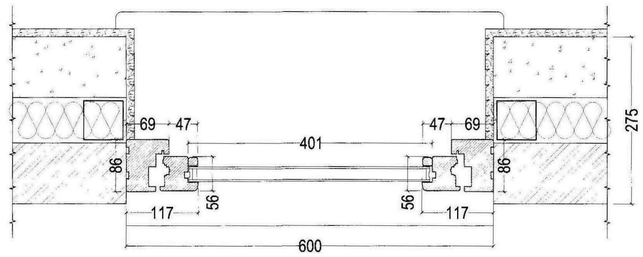


Plan Section of Jeld Wen Hi-Profile Combi Window , used in opening Ref: 10 on plots 4-7
Scale: 1:5

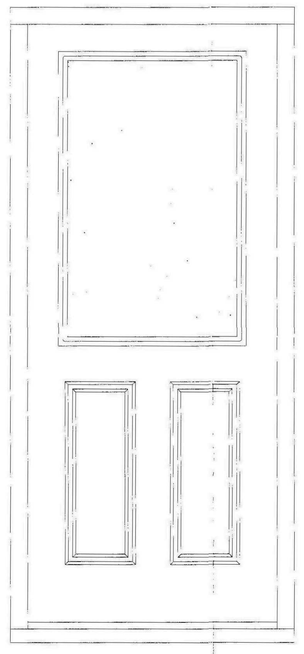


Elevation of Rear doors to plots 1-3
Scale: 1:10


NOTE:
ALL WINDOWS & DOOR & FRAMES MADE FROM SOFTWOOD TIMBER WITH HARDWOOD SILLS . REFER TO MATERIAL SCHEDULE FOR FINISH & PAINT COLOURS.

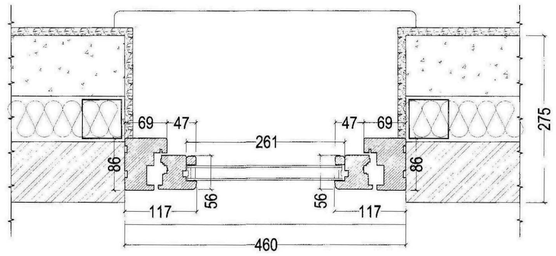

Plan Section of Hi-Profile Combi window
Scale: 1:5

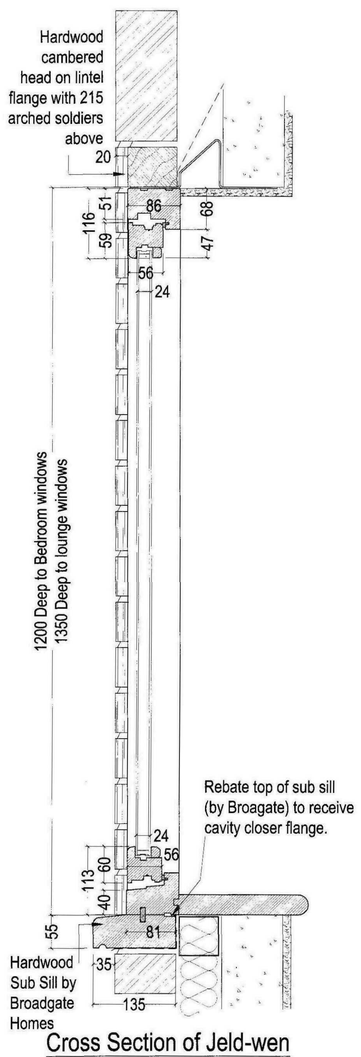


Cross Section of Jeld-wen Hi-Profile Combi window
Scale: 1:5

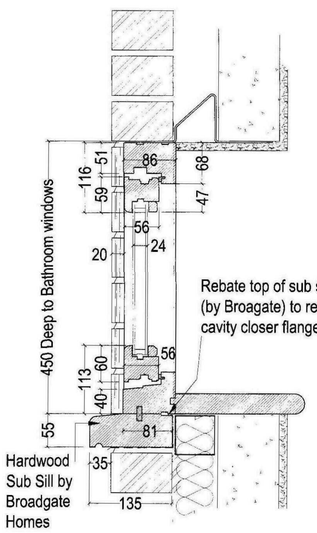


Cross Section of Jeld-wen Hi-Profile Combi top hung window used in opening Ref:10 on plots 4-7
Scale: 1:5

NOTE:
Central Mullion Fixed Permanently to opening sash- Windows Serving as means of escape on all 1 st floor windows.

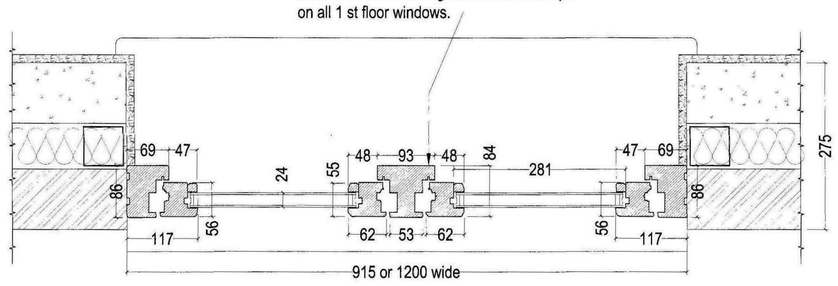


Plan Section of Hi-Profile Combi window
Scale: 1:5

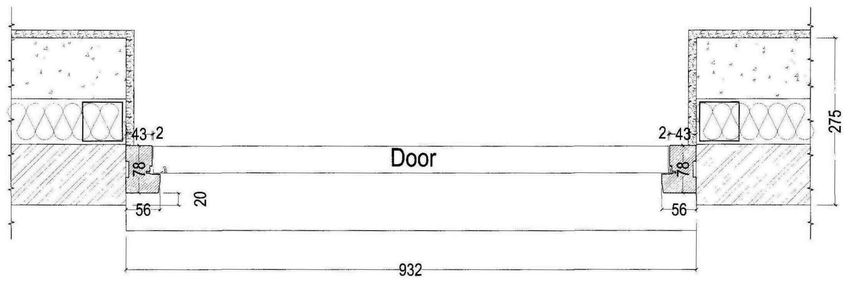

Typical Plan Section of front Door for plots 4,5,6,7& rear doors for plots 1,2 &3
Scale: 1:5

Cross Section of Door
Scale: 1:5

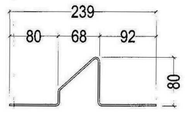

Cross Section of Window / Door lintel (no lip on flange)
Scale: 1:5

BROADGATE HOMES
Broadgate Homes Limited
Broadgate House, Weston Hills, Spalding, Lincolnshire, PE12 6DB.
Telephone: 01406 380532 Fax:01406 380014

HOUSE TYPE.

PROJECT TITLE.
PLOTS 1 - 7
FORMER BARCLAY'S BANK SITE,
NORTH STREET
CROWLAND

DRAWING.
WINDOW & DOOR
SECTIONS & ELEVATIONS

REV	DESCRIPTION	DATE	BY

RECEIVED
29 APR 2010
Ref: 0172-10

SCALE 1:5 1:10 | DRAWN | Total INT. floor Area Exc. Garage: sqm

DATE Feb.2010 | DRAWING No. 0329/1-7/05