

This drawing is copyright and may not be altered, traced, copied, photographed or used for any purpose other than that for which it is issued without consent of Broadgate Homes Ltd.


All dimensions to be checked on site - do not scale from drawing, any discrepancies please report to drawing office as soon as possible.

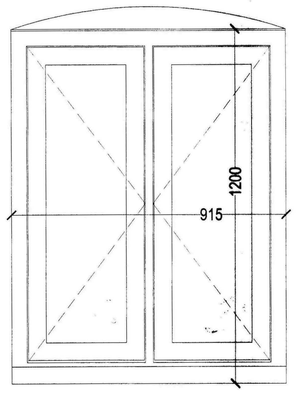


Elevation of Timber Window used in openings Ref: P1-07 on plot 1,
P2-07 on plot 2
P3-04 on plot 3, 08 & 08 on plots 4-7
Scale: 1:10

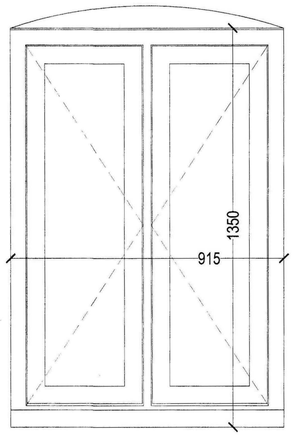


Elevation of Timber Window used in openings Ref:P1-02 on plot 1 & P2-02 on plot 2
Scale: 1:10

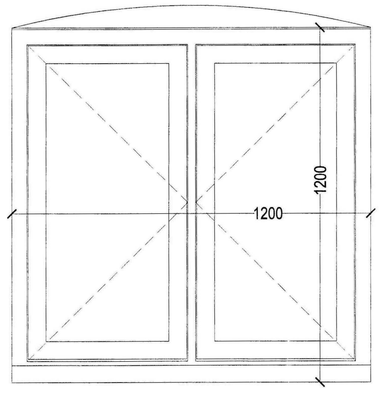


Elevation of Jeld-wen Hi-Profile Combi Window used in opening Ref: 01 and 03 on plots 4-7 Scale: 1:10

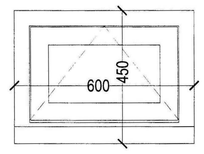


Elevation of Timber top hung Window used in openings Ref: 10 plots 4-7
Scale: 1:10

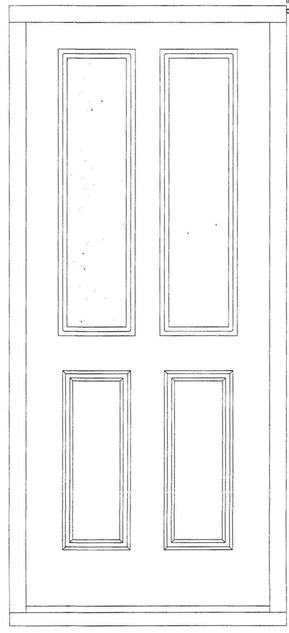


Elevation Front doors to plots 4-7
Scale: 1:10

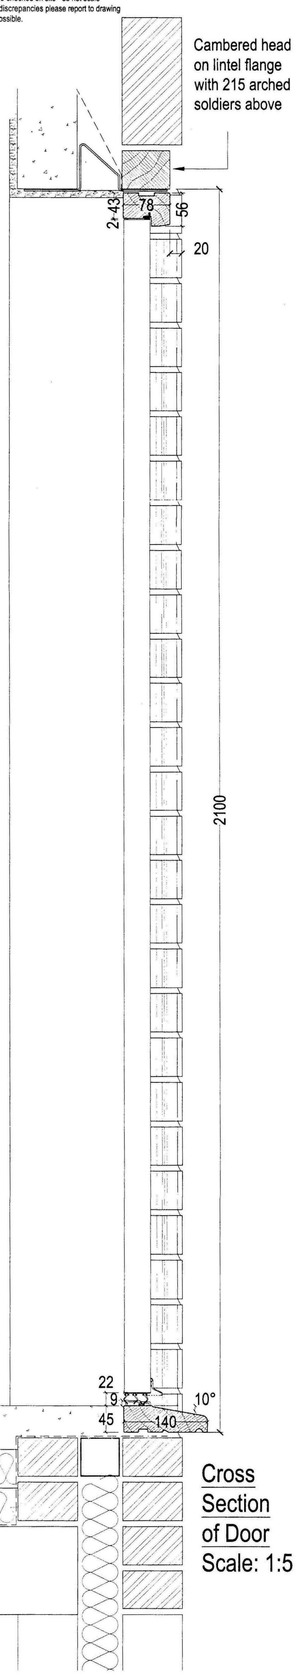


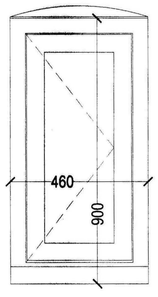


Elevation of Timber Window used in openings Ref: 05 on plots 4-7
Scale: 1:10

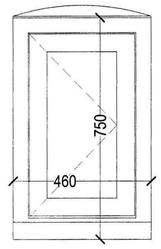


Elevation of Timber Window used in openings Ref: P3-05 plot 3
Scale: 1:10

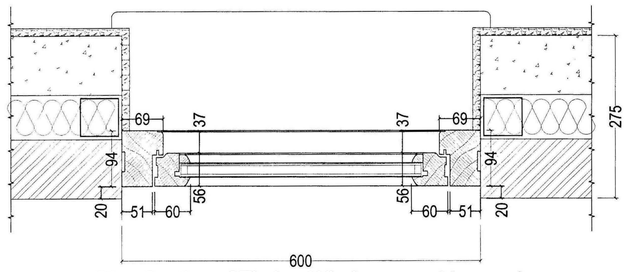

Plan Section of Timber Window , used in opening Ref: 10 on plots 4-7 (Top Hung)
Scale: 1:5

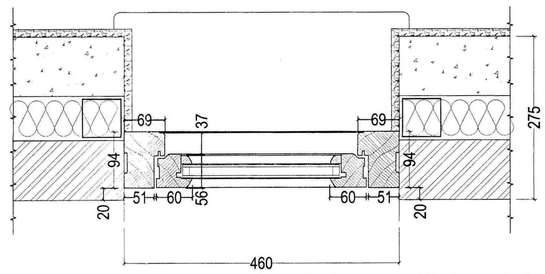


Plan Section of Single Casment Timber window
Scale: 1:5

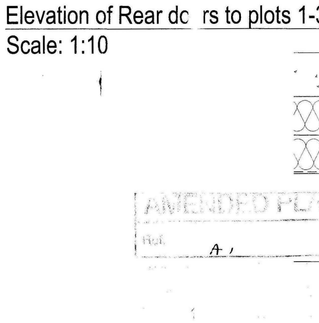

Elevation of Rear dc rs to plots 1-3
Scale: 1:10


Cross Section of Door
Scale: 1:5

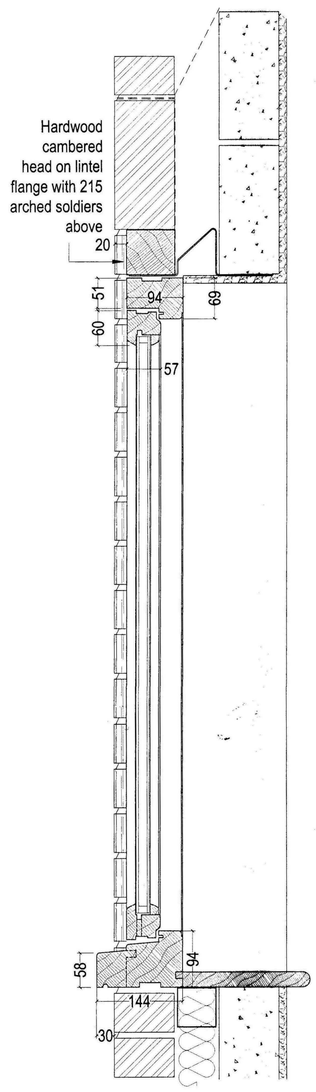

Cross Section of Timber Casement window
Scale: 1:5


NOTE:

ALL WINDOWS & DOOR FRAMES MADE FROM SOFTWOOD TIMBER WITH HARDWOOD SILLS.
REFER TO MATERIAL SCHEDULE FOR FINISH & PAINT COLOURS.
WINDOWS **MUST** BE STRICTLY MANUFACTURED TO THE DETAILS ON THIS PLAN.
THE LOCAL AUTHORITY WILL INSPECT THESE INSITU AND ANY DEVIATION WILL CONSTITUTE REMOVAL + REPLACEMENT OF WINDOWS NOT MADE TO THESE APPROVED PROFILES.

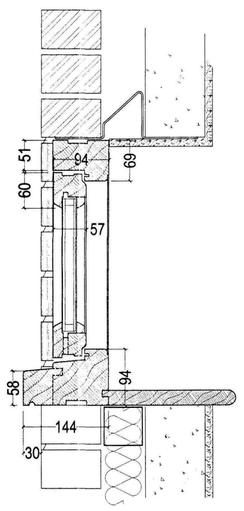


Cross Section of Timber top hung window used in opening Ref:10 on plots 4-7
Scale: 1:5


NOTE:
Central Mullion (Flying Mullion) Fixed Permanently to opening casement- Windows Serving as means of escape on all 1 st floor windows.

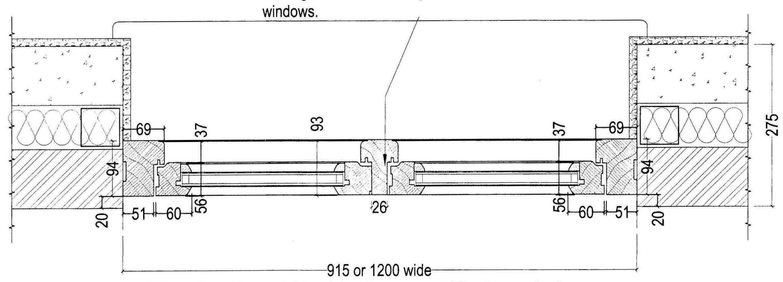

Plan Section of Double Casment Timber window
Scale: 1:5

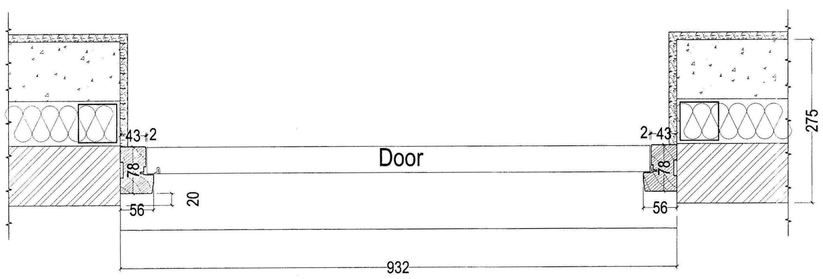

Typical Plan Section of front Door for plots 4,5,6,7& rear doors for plots 1,2 &3
Scale: 1:5

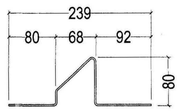

Cross Section of lintel With no lip on flange (Cant type Lintel) Scale: 1:5

AMENDED PLAN
Ref. A1
0173-10

BROADGATE HOMES
Broadgate Homes Limited
Broadgate House, Weston Hills, Spalding, Lincolnshire, PE12 6DB.
Telephone: 01406 380532 Fax:01406 380014

HOUSE TYPE.

PROJECT TITLE.
PLOTS 1 - 7
FORMER BARCLAY'S BANK SITE,
NORTH STREET
CROWLAND

DRAWING: SECTIONS & ELEVATIONS OF
- TIMBER CASEMENTS + TOP HUNG WINDOWS ONLY
- FRONT DOORS FOR PLOTS 4-7
- REAR DOORS FOR PLOTS 1-3

REV	DESCRIPTION	DATE	BY
A	Window frame profiles amended	11.5.10	PM

SCALE	DRAWN	Total INT. floor Area Exc. Garage:
1:5 1:10		sqm
DATE: Feb 2010		DRAWING No. 0329/1-7/05 **A**

M