

ALL TIMBER KILN DRIED SAPELE UNLESS SHOWN OTHERWISE

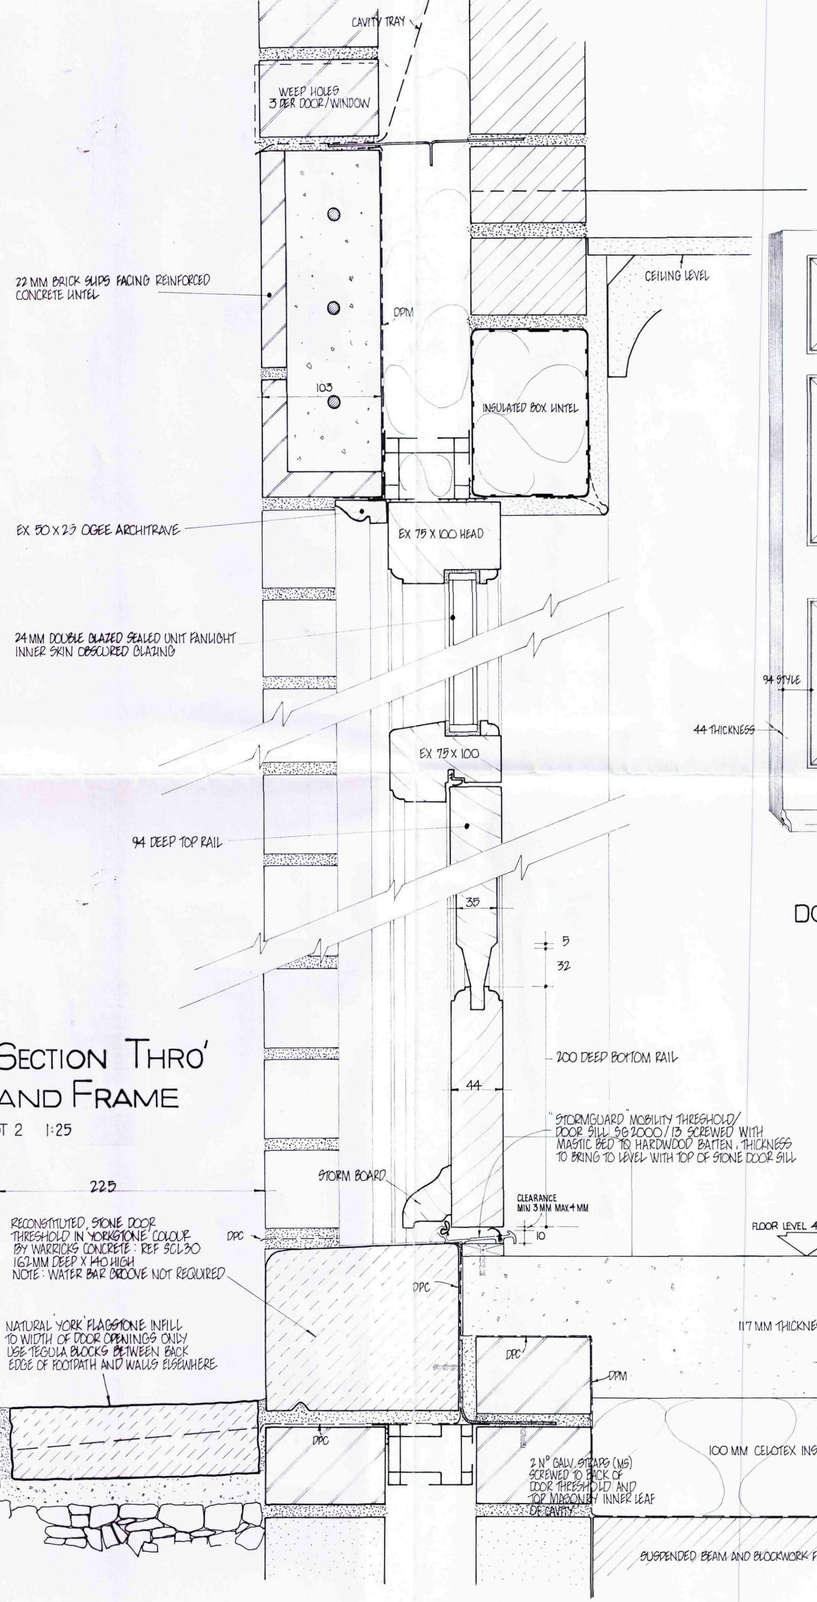


VERTICAL SECTION THRO' DOOR AND FRAME

PLOT 2 1:25

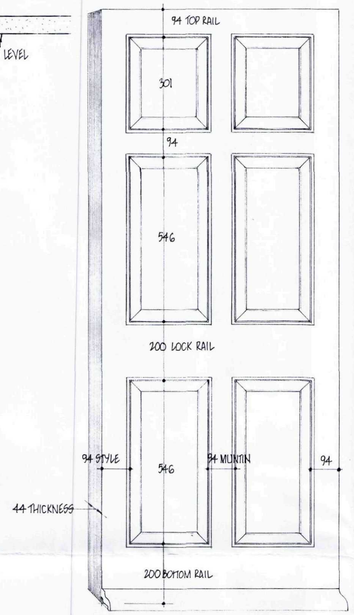

DOOR ELEVATION 1:10

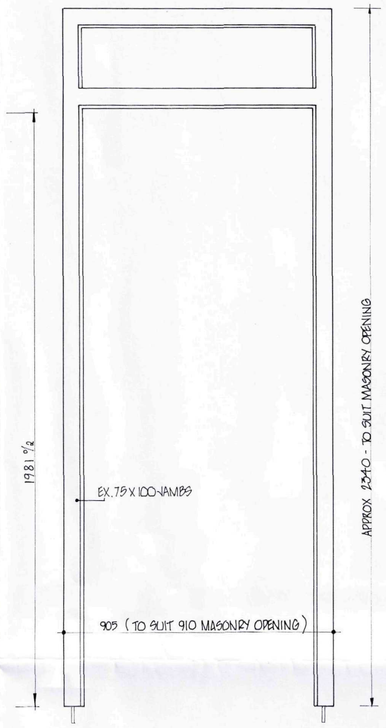


FRAME 1:10



TEGULA BLOCKS INFILL BETWEEN BLOCK PAVED PUBLIC FOOTPATH AND BRICKWORK WALL

"YORKSTONE" NATURAL FLAG @ ENTRANCE DOOR POSITIONS ONLY

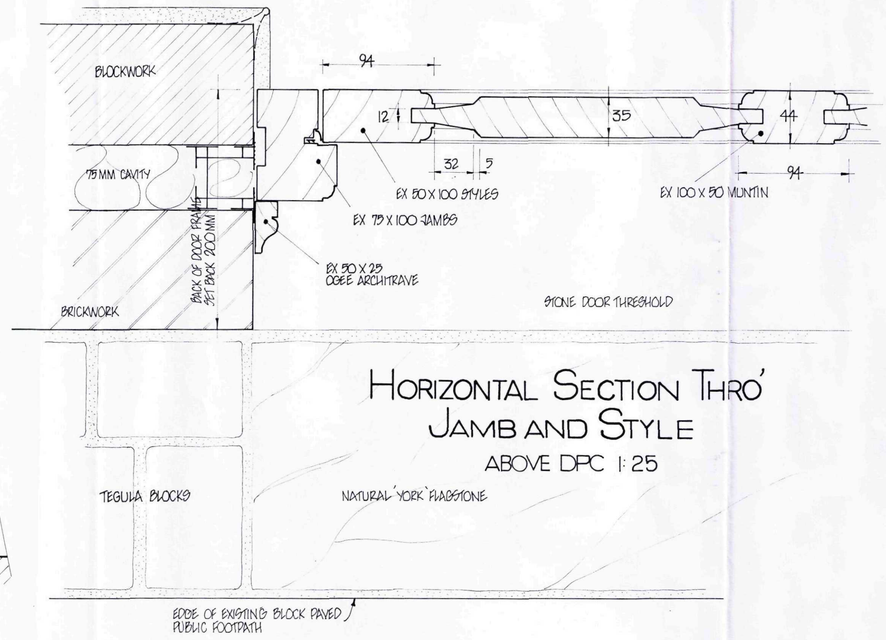

HORIZONTAL SECTION THRO' JAMB AND STYLE

ABOVE DPC 1:25

DETERMINED PLAN

SHDC Planning & Development 29 APR 2010 Ref: 0172-10

AMENDED PLAN Ref.

FRONT ENTRANCE DOOR DETAILS

DOORS FACING NORTH STREET, PLOTS 1 & 2, FORMER BARCLAYS BANK SITE, CROWLAND, LINCOLNSHIRE.

SCALES : AS SHOWN DRAWING NO : 0329/ 1-3 / 09A

DRAWN : J. CRUNKHORN

A AMENDMENT MAY 10 - SILL DETAIL ALTERATIONS