


ALL TIMBER KILN DRIED SAPELE UNLESS SHOWN OTHERWISE

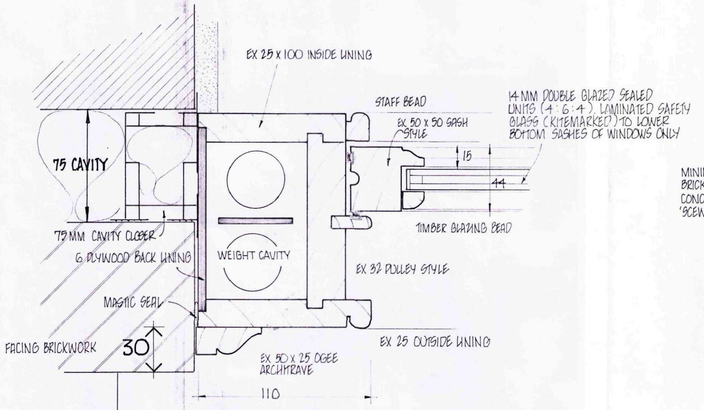

HORIZONTAL SECTION THRO' BOTTOM SASH WINDOW 'B' 1:2

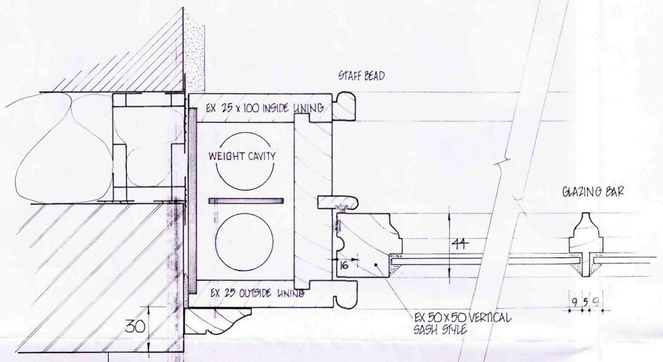


HORIZONTAL SECTION THRO' TOP SASH WINDOW 'A' 1:2

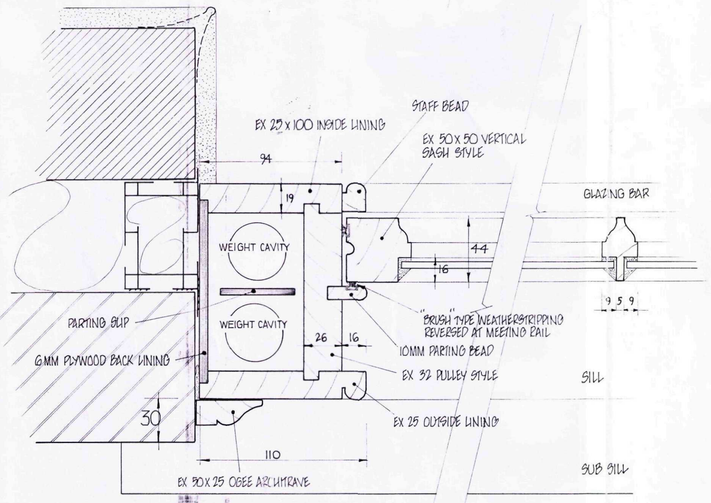


HORIZONTAL SECTION THRO' BOTTOM SASH WINDOW 'A' 1:2

NOTE : ENSURE THAT ALL COMPONENTS, IN TERMS OF SIZE AND PROFILE, ARE MANUFACTURED AS SHOWN ON THIS DRAWING WITHOUT DEVIATION ALL ITEMS INCLUDING OGEE ARCHITRAVE PROFILE ARE BESPOKE

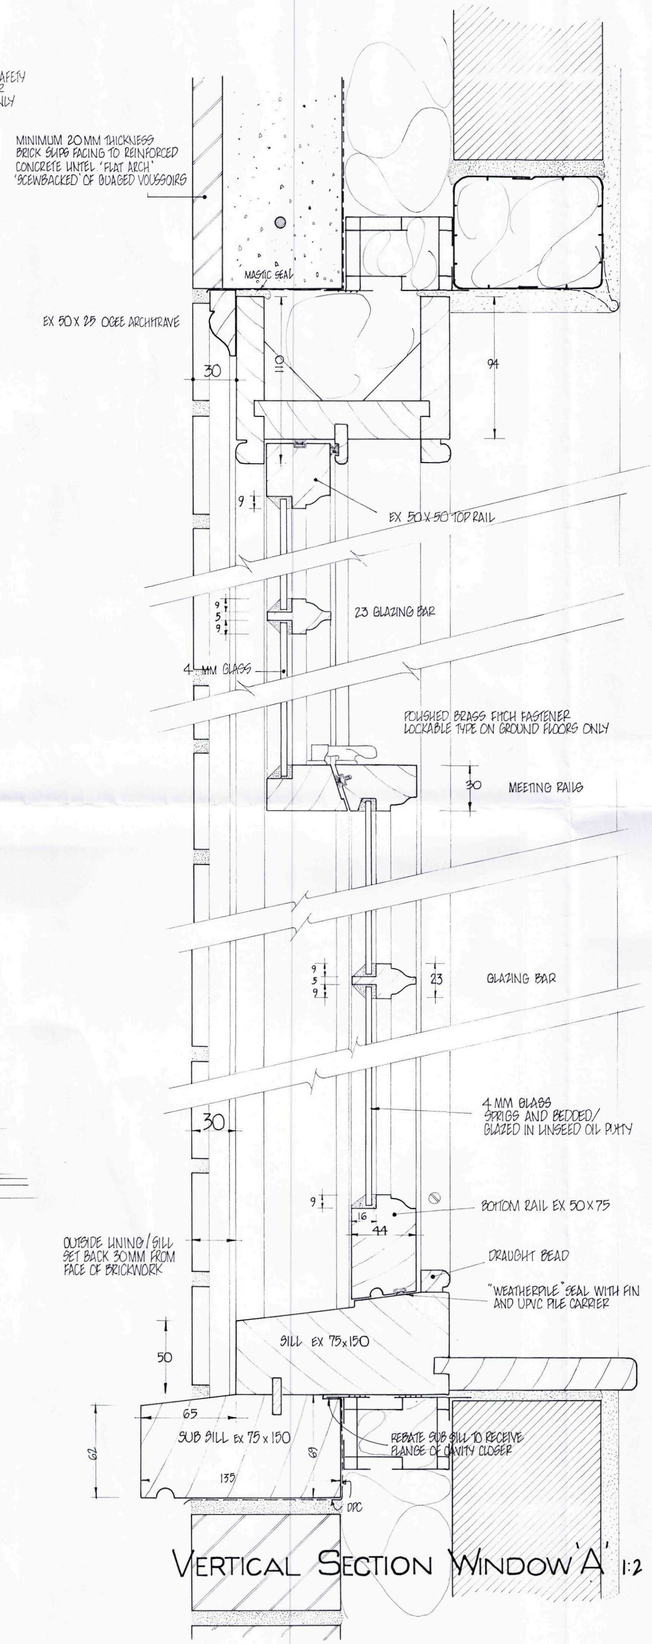

VERTICAL SECTION WINDOW 'A' 1:2

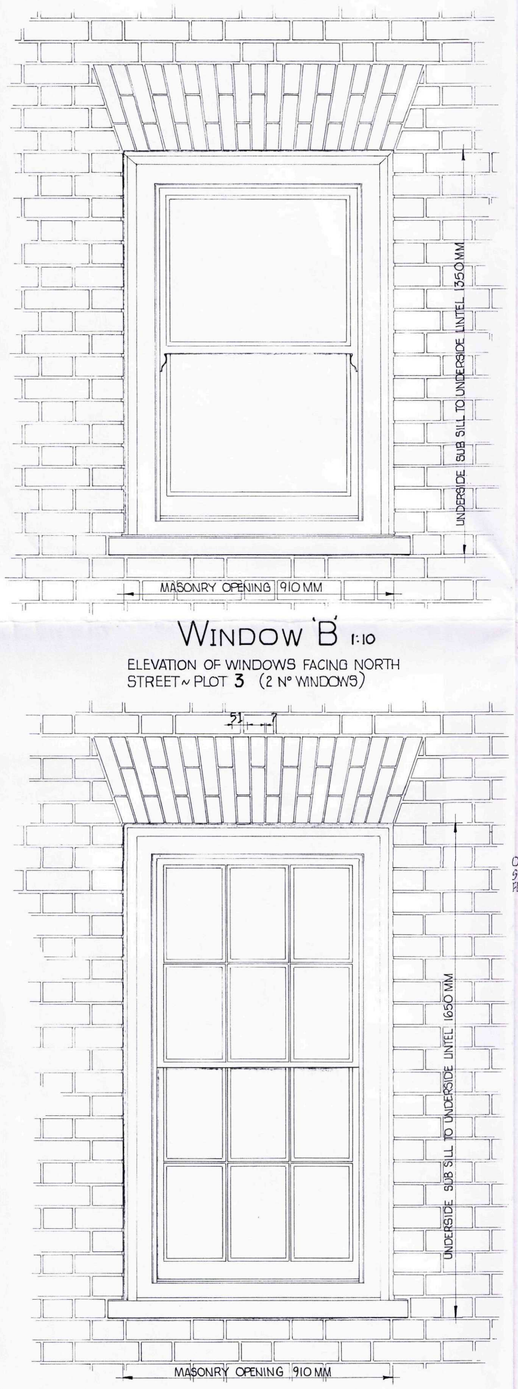


WINDOW 'B' 1:10

ELEVATION OF WINDOWS FACING NORTH STREET ~ PLOT 3 (2 N° WINDOWS)

WINDOW 'A' 1:10

ELEVATION OF WINDOWS FACING NORTH STREET ~ PLOTS 1 & 2 (4 N° WINDOWS)

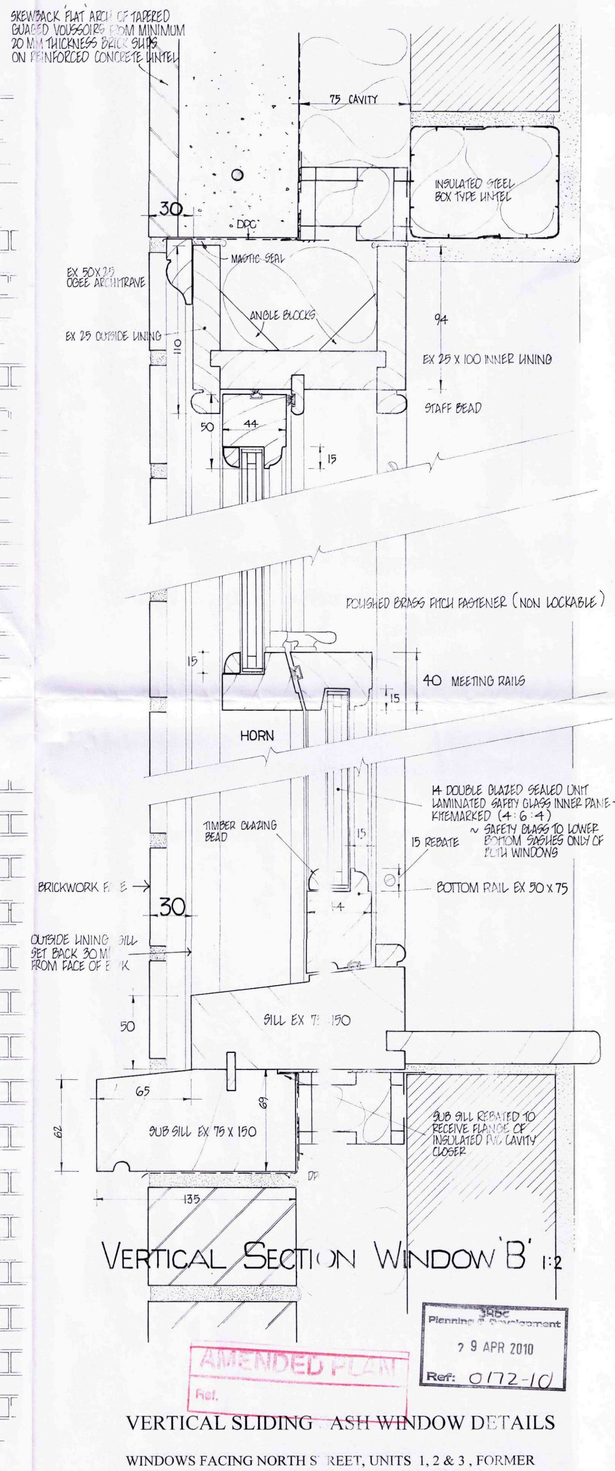

VERTICAL SECTION WINDOW 'B' 1:2

SBDC
Planning & Development
29 APR 2010
Ref: 0172-10
AMENDED PLAN
Ref.

VERTICAL SLIDING SASH WINDOW DETAILS

WINDOWS FACING NORTH STREET, UNITS 1, 2 & 3, FORMER BARCLAYS BANK SITE, CROWLAND, LINCOLNSHIRE.

SCALES: AS SHOWN
DRAWN: J CRUNKHORN

DRAWING NO: 0329/1-3/07 A

DETERMINED PLAN

A ~ AMENDMENT APRIL 10 : BOTTOM RAIL SIZE REVISED, POLISH OMITTED