
SHOPFRONT DETAILS


BUSINESS UNIT, SITE OF FORMER BARCLAYS BANK
(NO 5) NORTH STREET, CROWLAND, LINCOLNSHIRE

SCALE: AS SHOWN DRAWING NO: 0329/1-3/06 A
DRAWN: J CRUNKHORN


A - AMENDMENT APRIL 10 SILL INCREASED IN DEPTH FROM 8X 3"

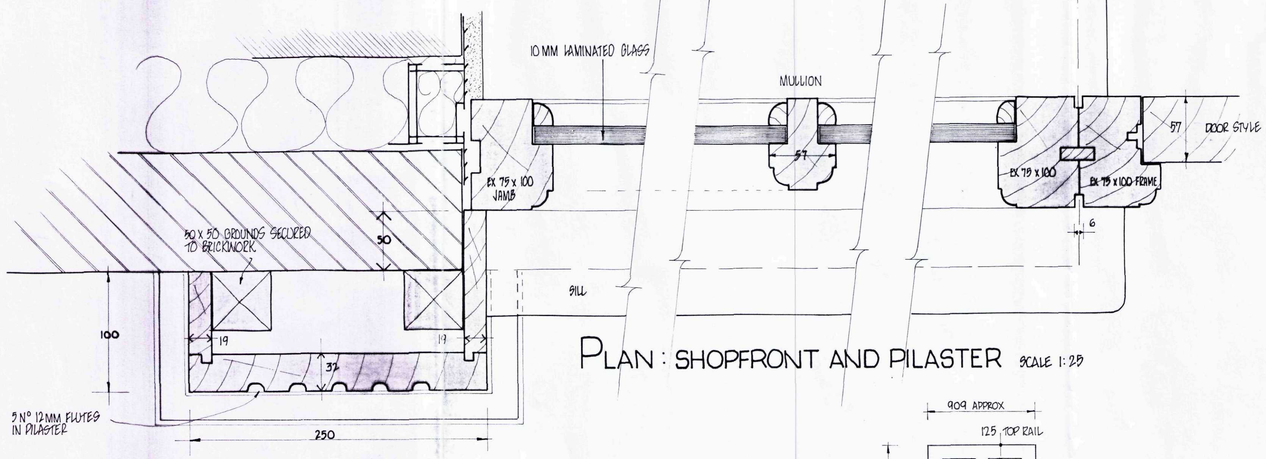


PLAN : SHOPFRONT AND PILASTER SCALE 1:20

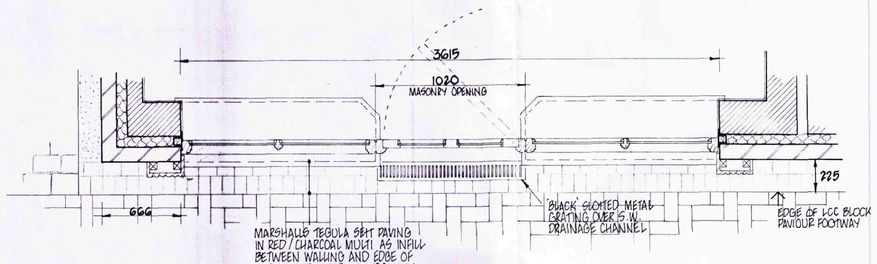

SHOPFRONT PLAN 1:20 SCALE

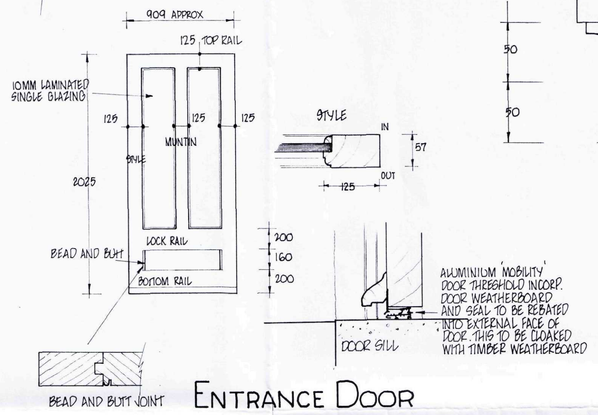


ENTRANCE DOOR

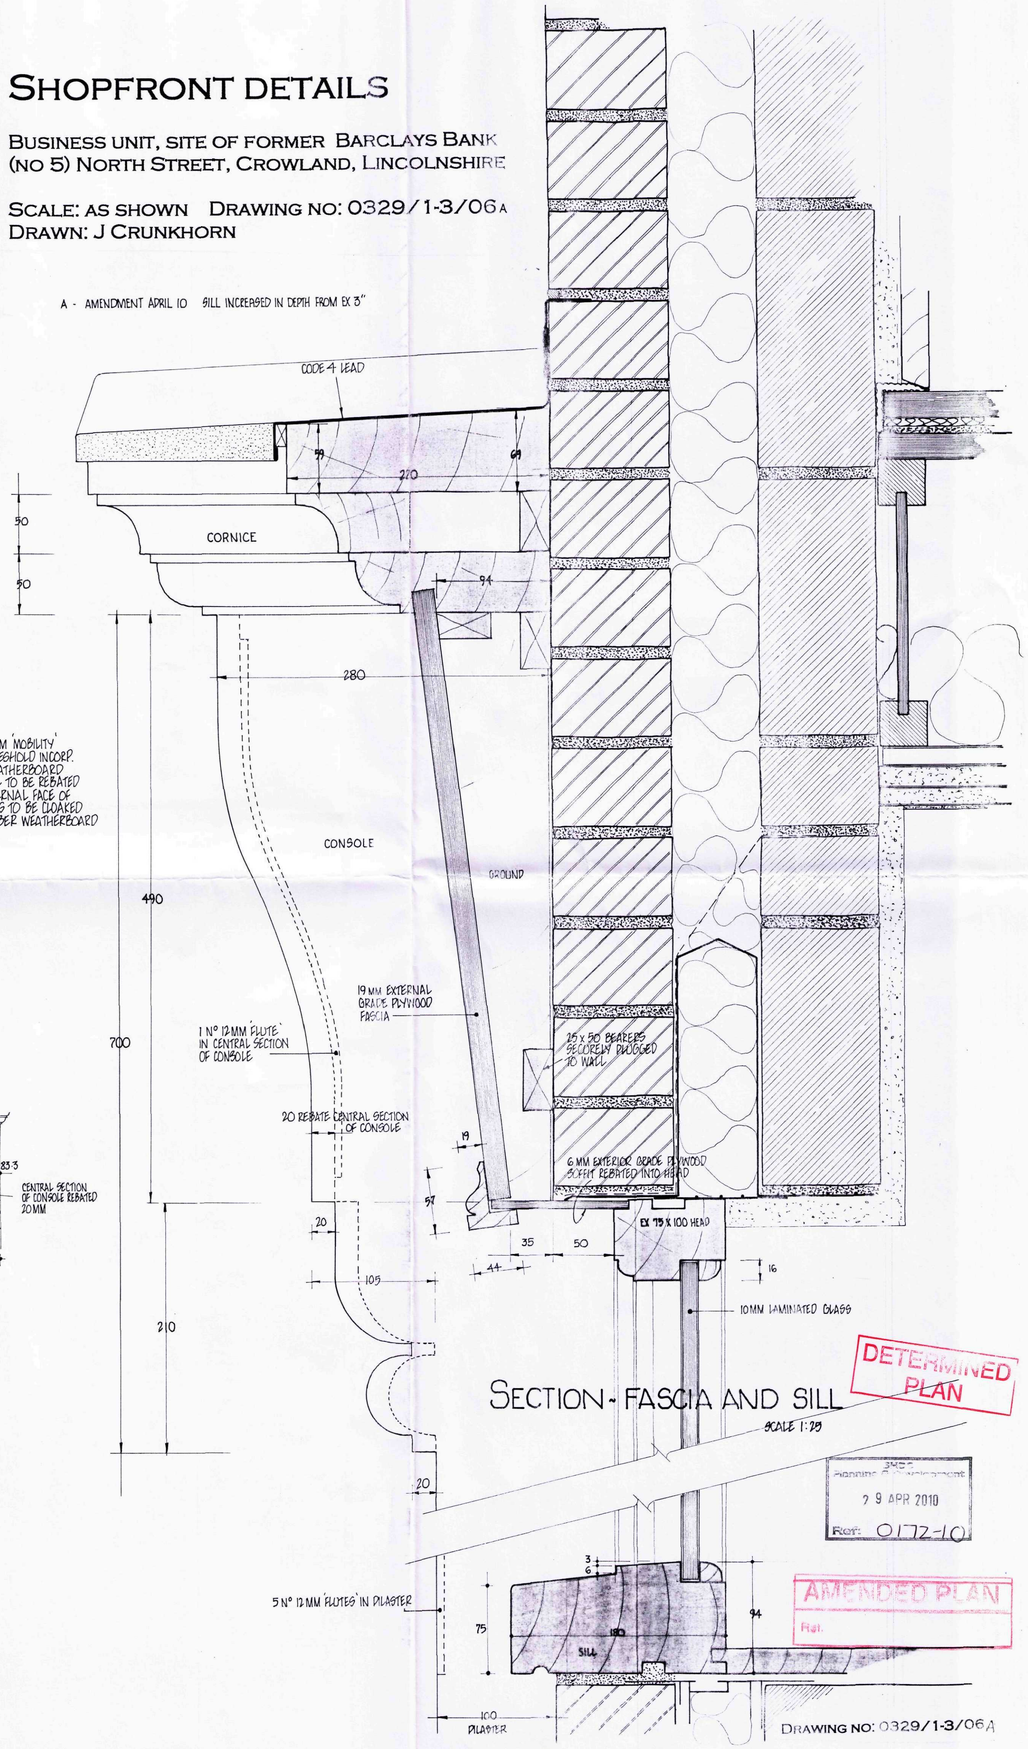

SECTION - FASCIA AND SILL SCALE 1:20



FACADE 1:20 SCALE

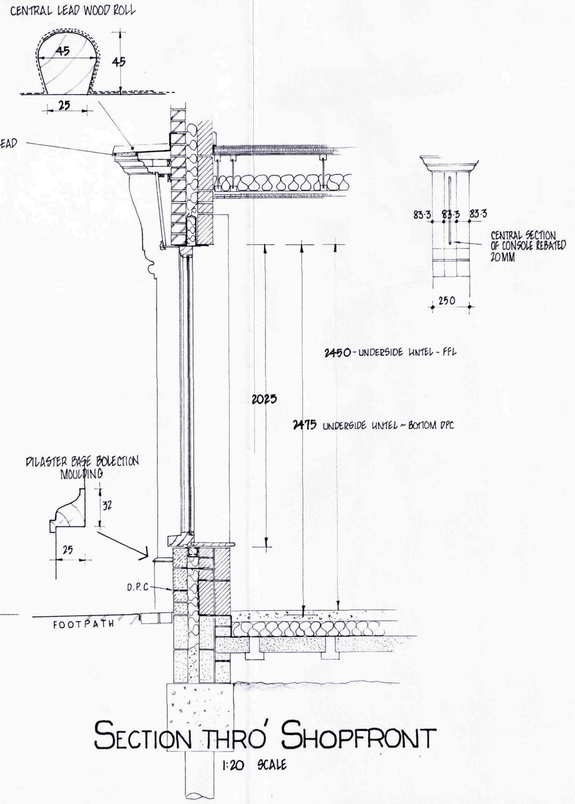

SECTION THRO' SHOPFRONT
1:20 SCALE

DETERMINED PLAN
29 APR 2010
Ref: 0172-10
AMENDED PLAN
Ref:

DRAWING NO: 0329/1-3/06A