
NOTES
All dimensions must be checked on site and not scaled from this drawing.

SCHEDULE			
2 No.	734	HOUSES	1466
2 No.	770	HOUSES	1540
4 No.	776	BUNGALOWS	3104
5 No.	1130	HOUSES	5650
1 No.	1139	BUNGALOWS	1140
7 No.	1199	HOUSES	8393
4 No.	1295	HOUSES	5180
5 No.	1375	HOUSES	6875
1 No.	1560	HOUSES	1560
4 No.	1851	HOUSES	7404
35 UNITS TOTAL			= 42, 312 SQ.FT.

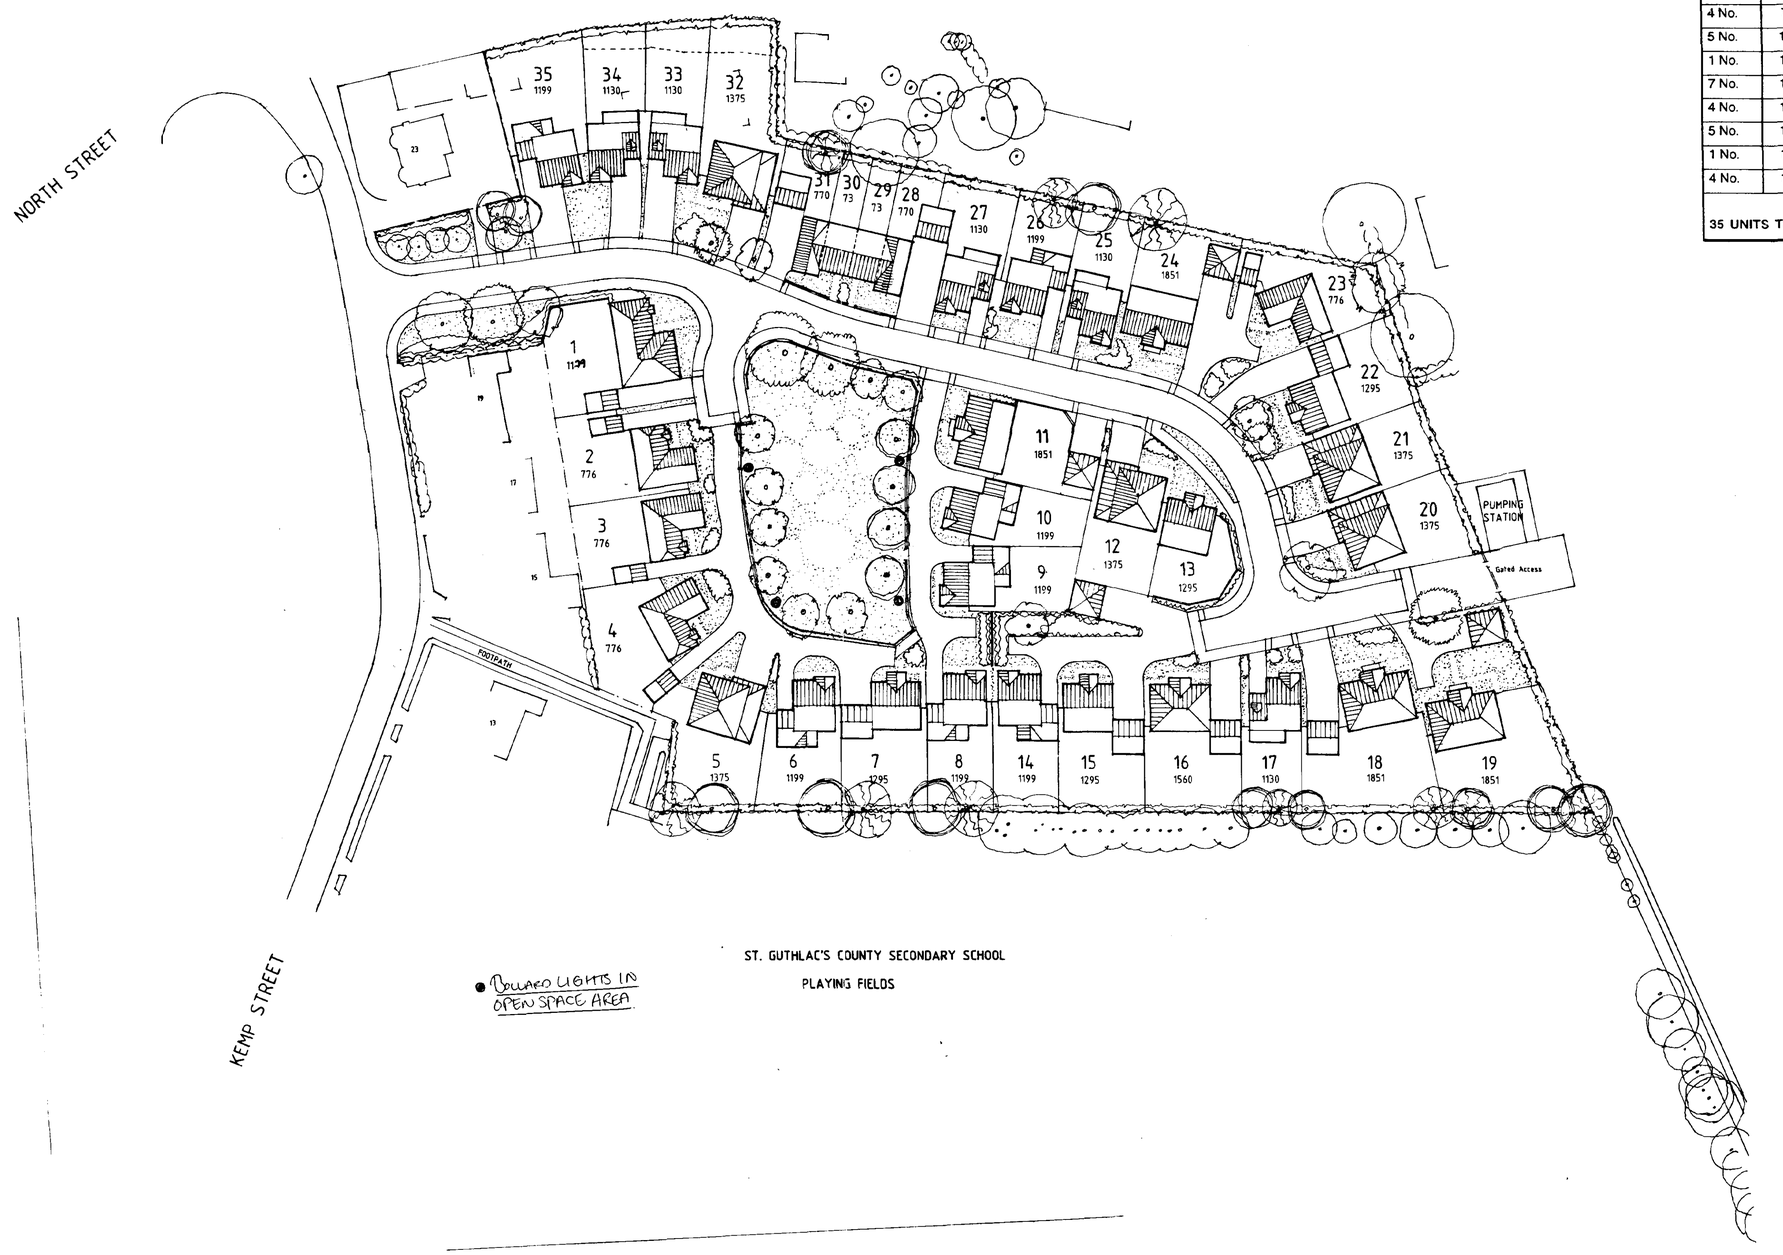

SOUTH HOLLAND DC
HOUSING & PLANNING
14 FEB 2000
Ref: 0182/00

DETERMINED PLAN

C	18 8 99	Roof shading revised
B	12-8-99	Drawing redrawn to Conet & LA Landscape requirements
	Date	Revisions

© copyright

.hester.
ARCHITECTS

OLD POST OFFICE
COOKLEY GREEN
HENLEY ON THAMES
OXFORDSHIRE
RG9 6EN
TEL: 01491 - 642 351
FAX: 01491 - 642 350
E-M: hester@lineone.net

Client
ABBEY DEVELOPMENTS LTD.

Job Title
KEMP STREET, CROWLAND
Scheme 5
for
ABBEY NEW HOMES

Drawing Title
GENERAL LAYOUT PLAN

Scale
1 : 500

Date
12-8-99

Drawn by
HV

Org No
9906-05

Rev.
C