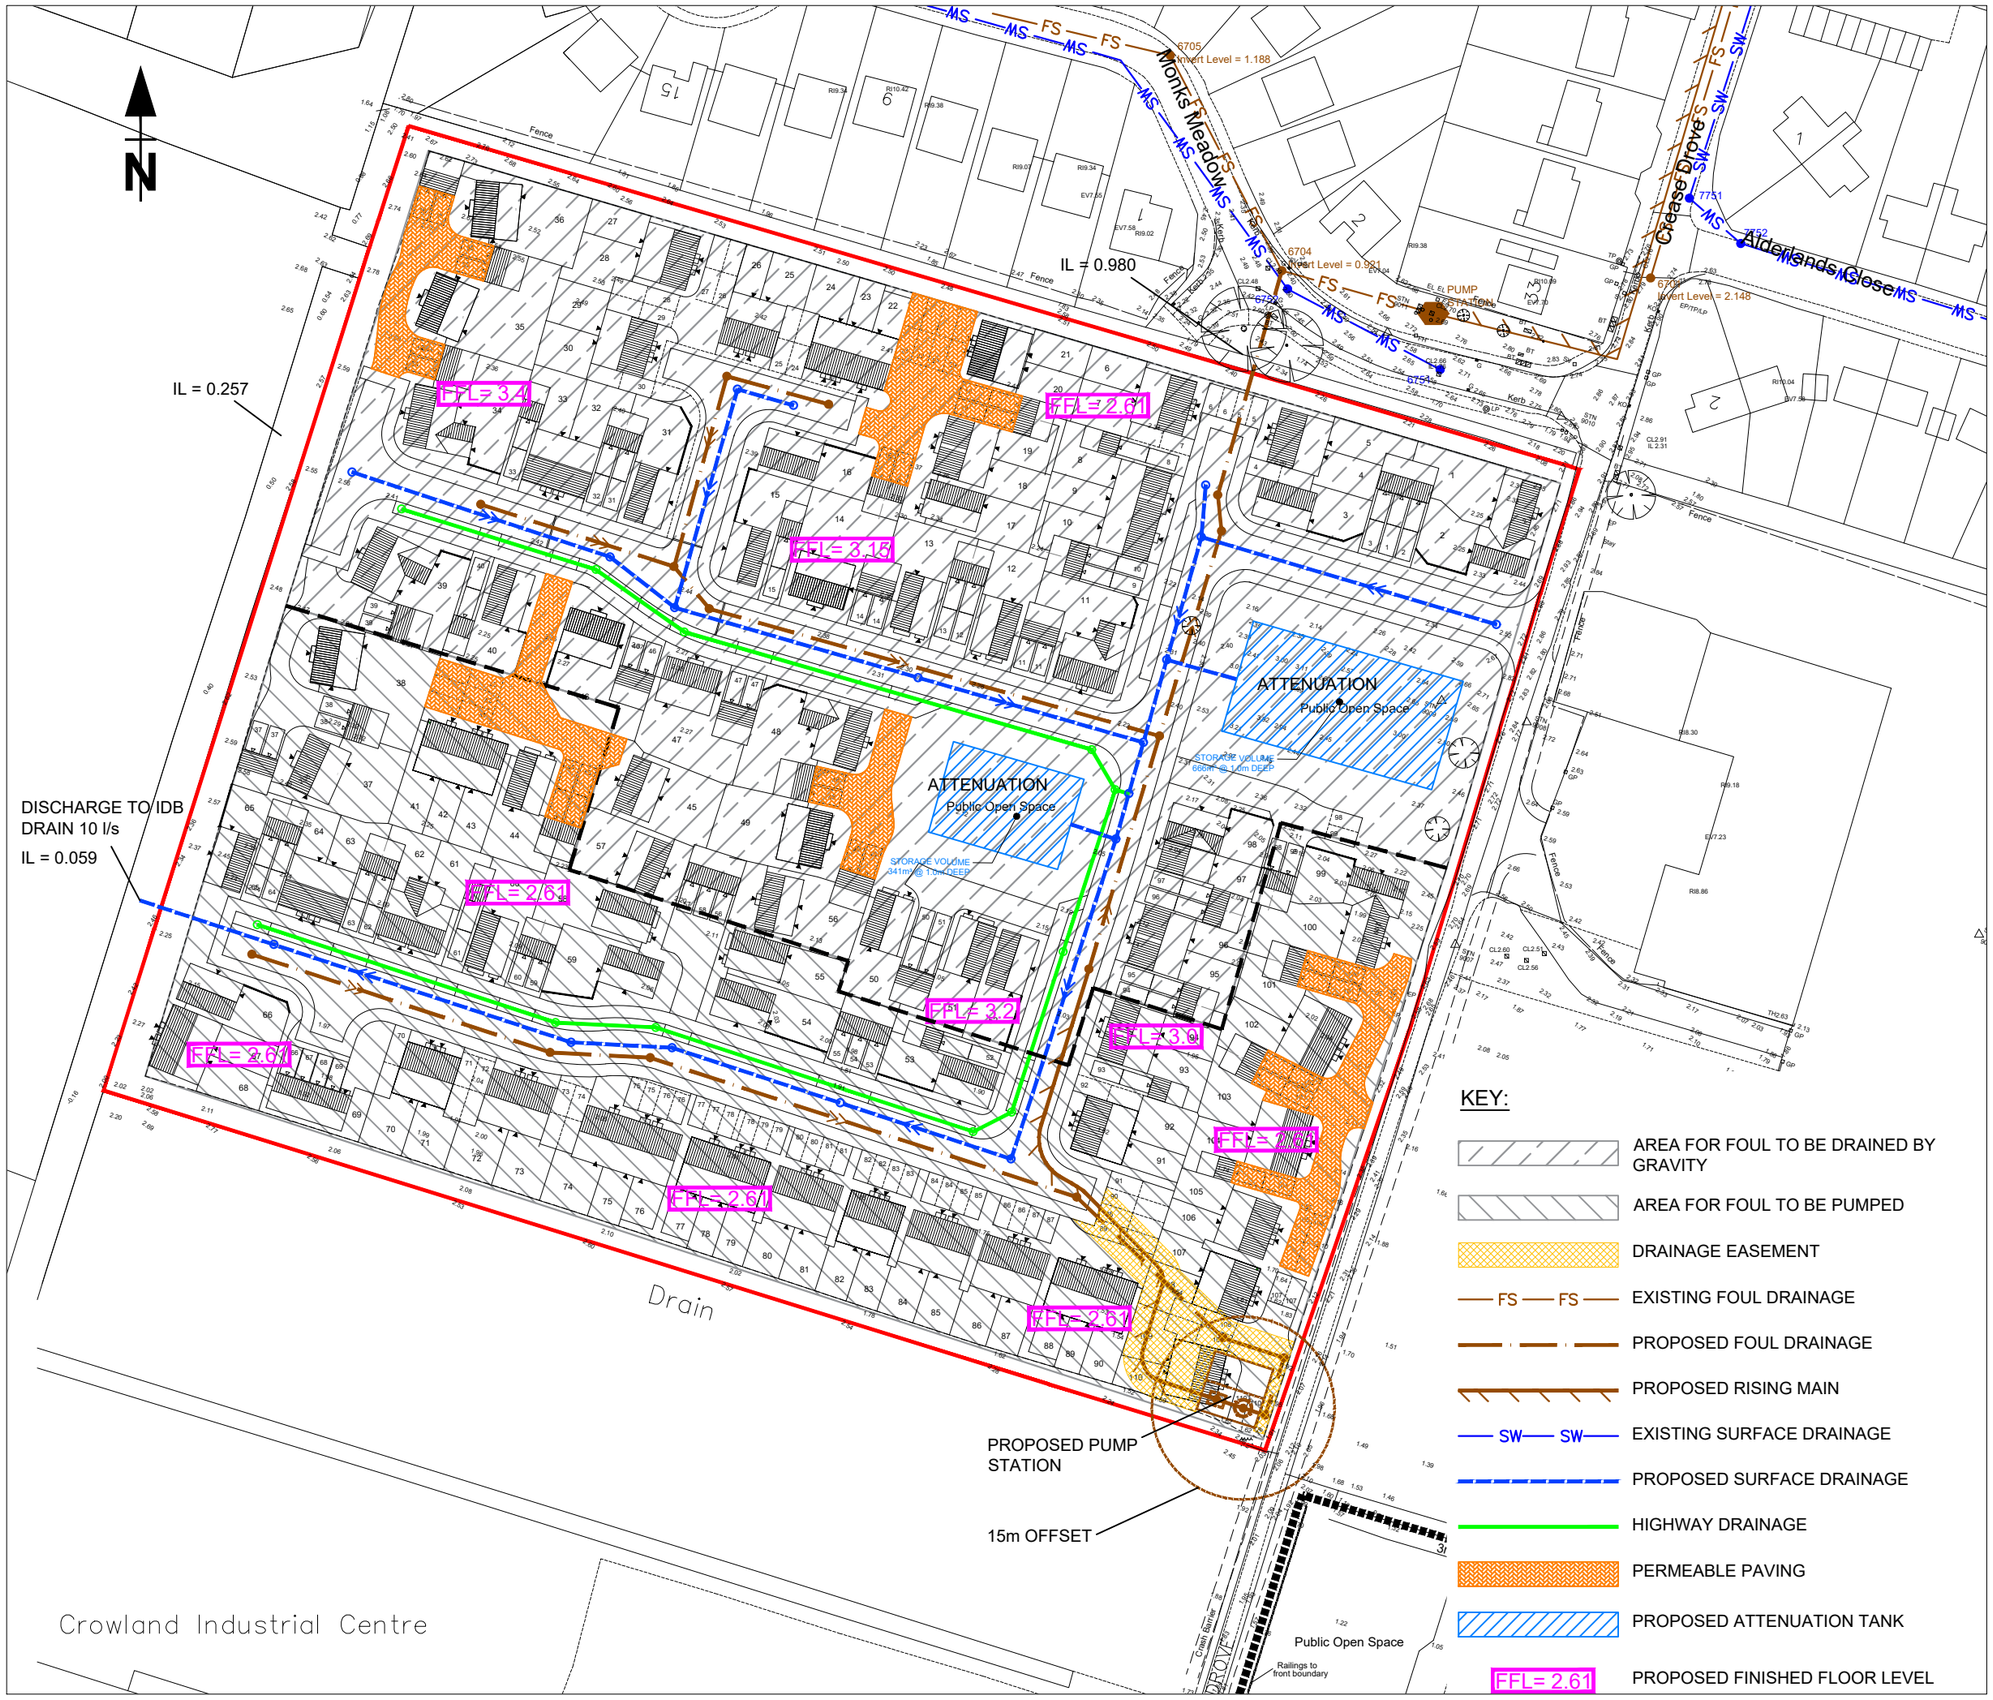

THIS DOCUMENT HAS BEEN PREPARED IN ACCORDANCE WITH THE SCOPE OF INSPIRE DESIGN & DEVELOPMENT LTD'S APPOINTMENT WITH ITS CLIENT AND IS SUBJECT TO THE TERMS OF THAT APPOINTMENT. INSPIRE DESIGN & DEVELOPMENT LTD ACCEPTS NO LIABILITY FOR ANY USE OF THIS DOCUMENT OTHER THAN BY ITS CLIENT AND ONLY FOR THE PURPOSES FOR WHICH IT WAS PREPARED AND PROVIDED, © INSPIRE DESIGN & DEVELOPMENT LTD 2019

NOTES:

1) DISCHARGE TO IDB DRAIN 10 l/s
2) ATTENUATION REQUIRED = 2054m³
QUICK STORAGE EST.

REV	DATE	NAME	CHECK	NOTES

DRAWING STATUS:

FOR INFORMATION

CLIENT:

ASHWOOD HOMES LTD

inspire DESIGN & DEVELOPMENT

PROJECT:

WOODROFFE

DRAWING TITLE:

DRAINAGE STRATEGY

DRAWN:	CHECKED:	APPROVED:
NGP	CR	CR

DATE:	SCALE @ A3:
6 February 2019	1:1000

DRAWING No:	REVISION No:
AHL-141301-DR-001	