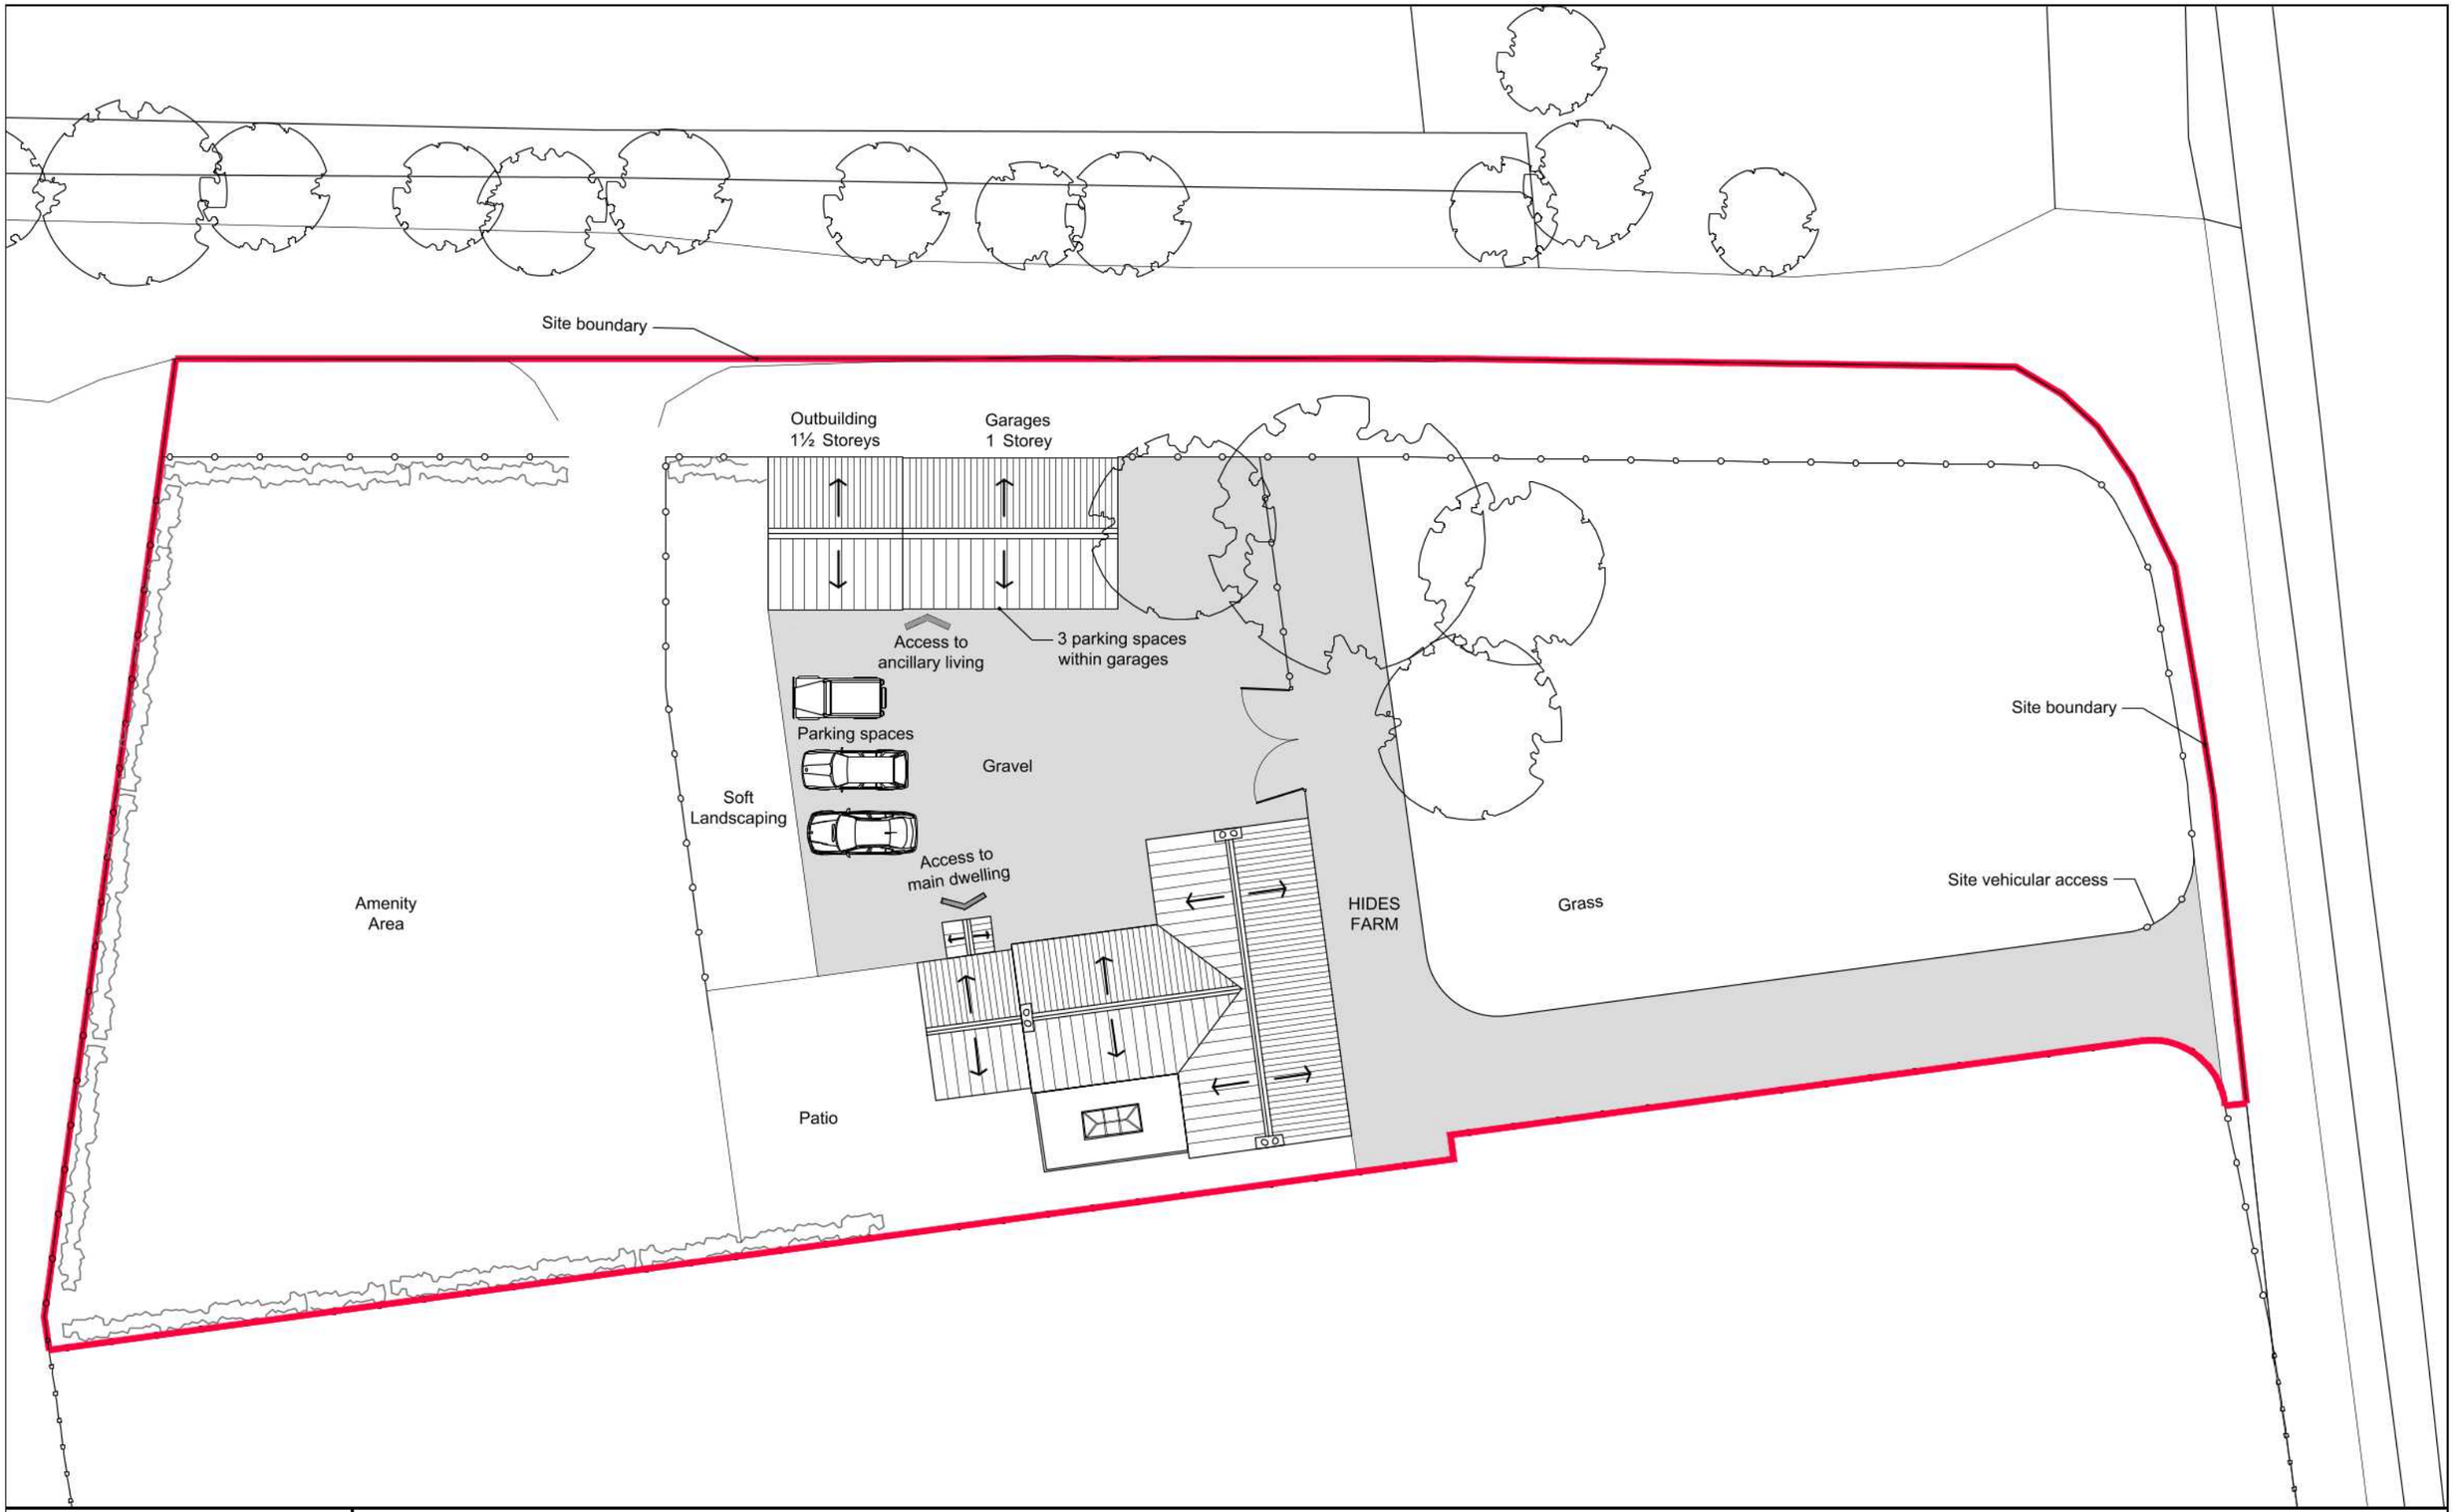


MONTE CALVO ARCHITECTS

Hides Farm, The Common, Crowland. PE6 0HL

Site Layout - Proposed - AS BUILT

0 10m

PLANNING ISSUE

- 1124 AP023 Rev A
- 1:500 @ A3
- 13 March 2026

© Montecalvo Architects Ltd